



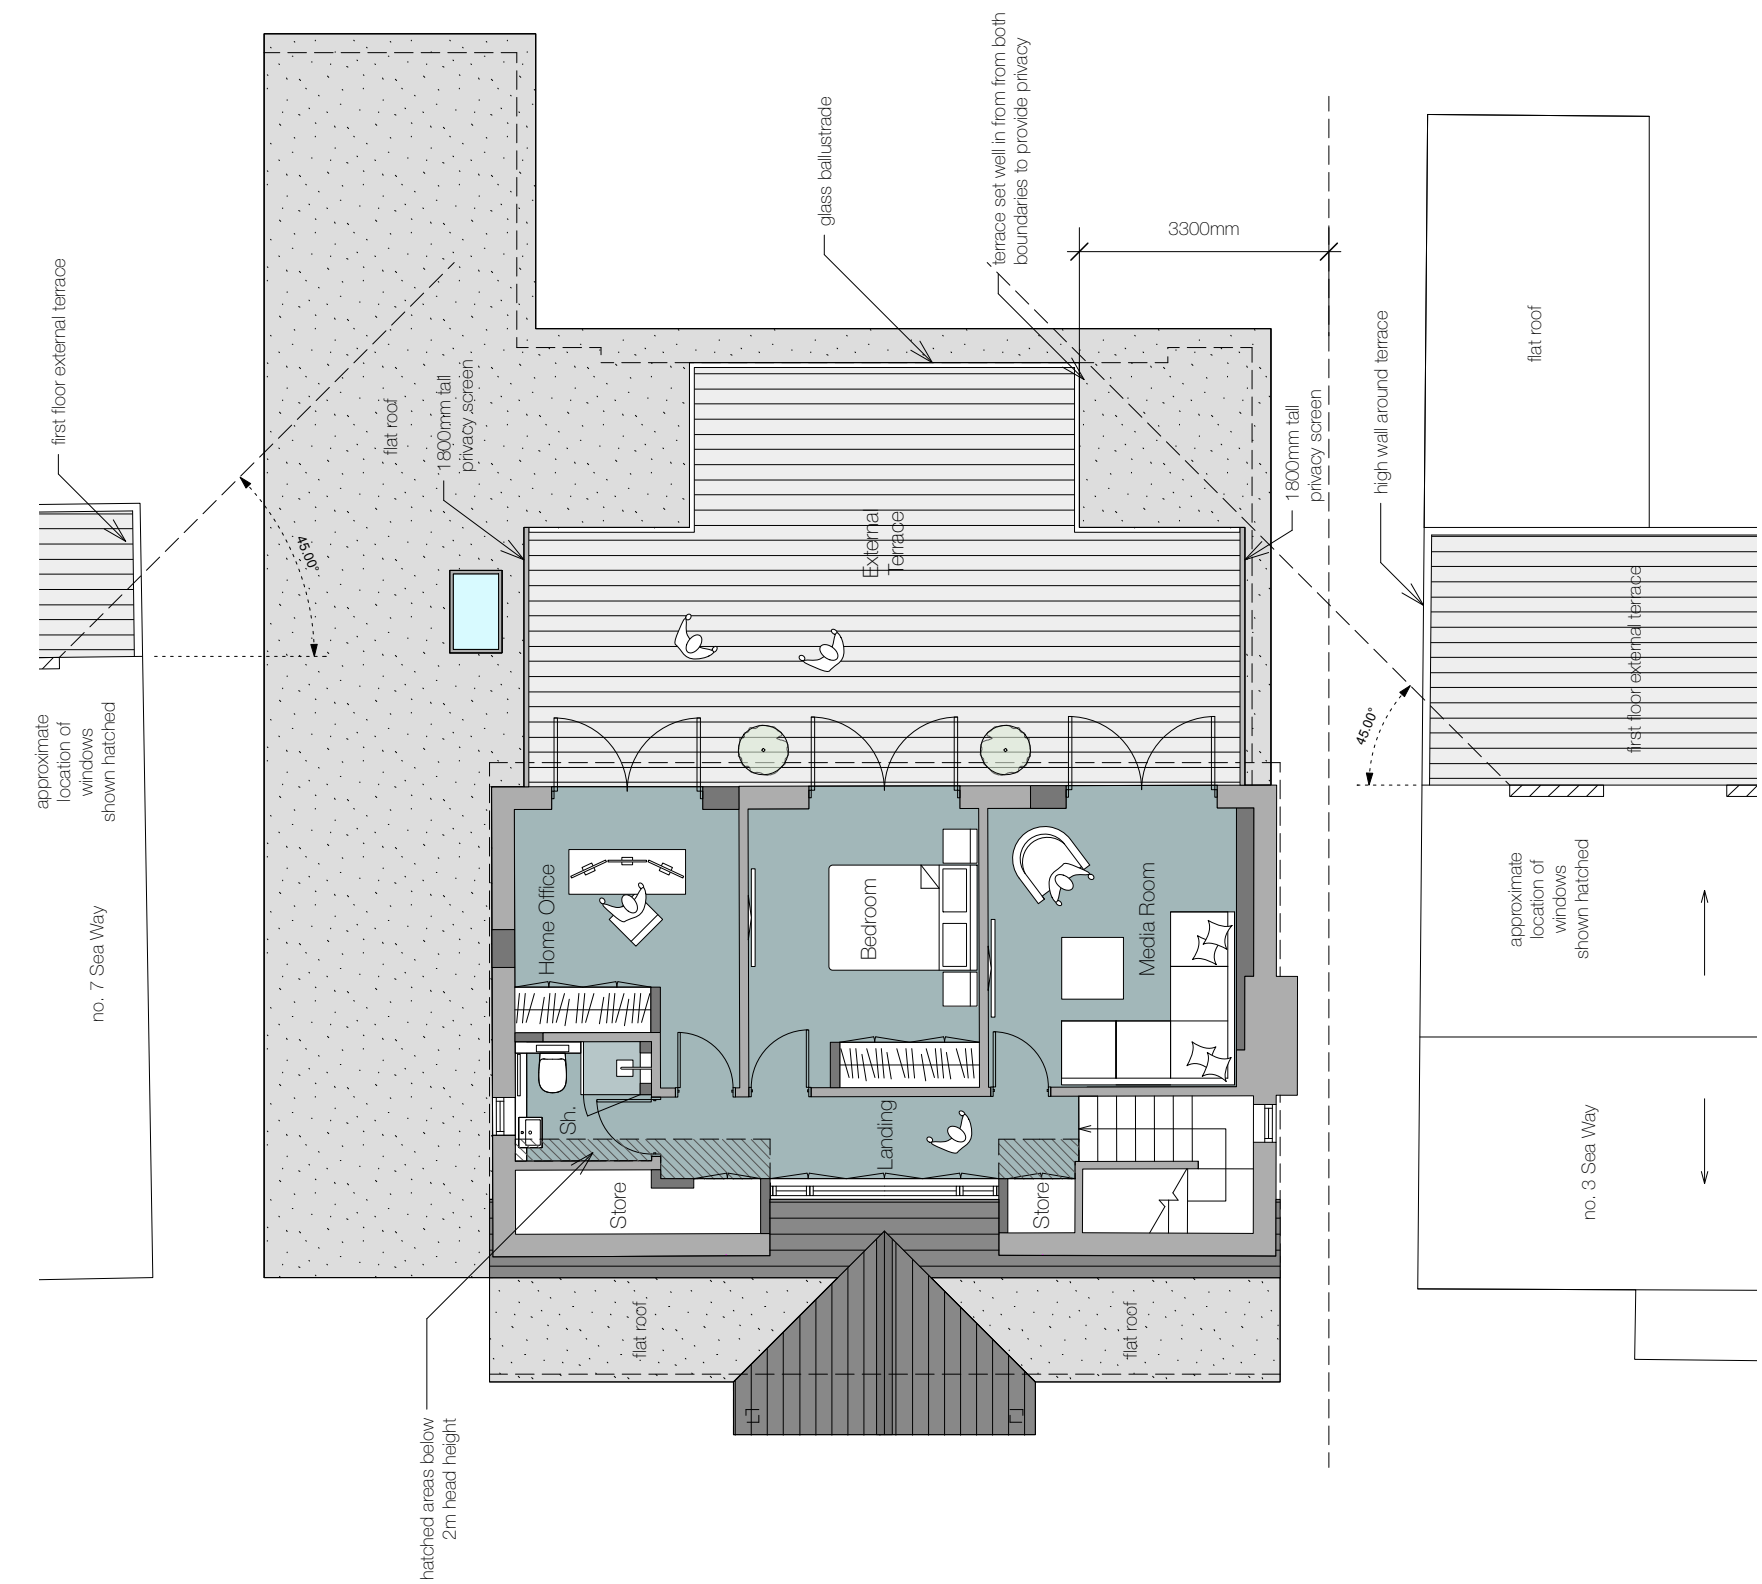

Proposed First Floor Plan

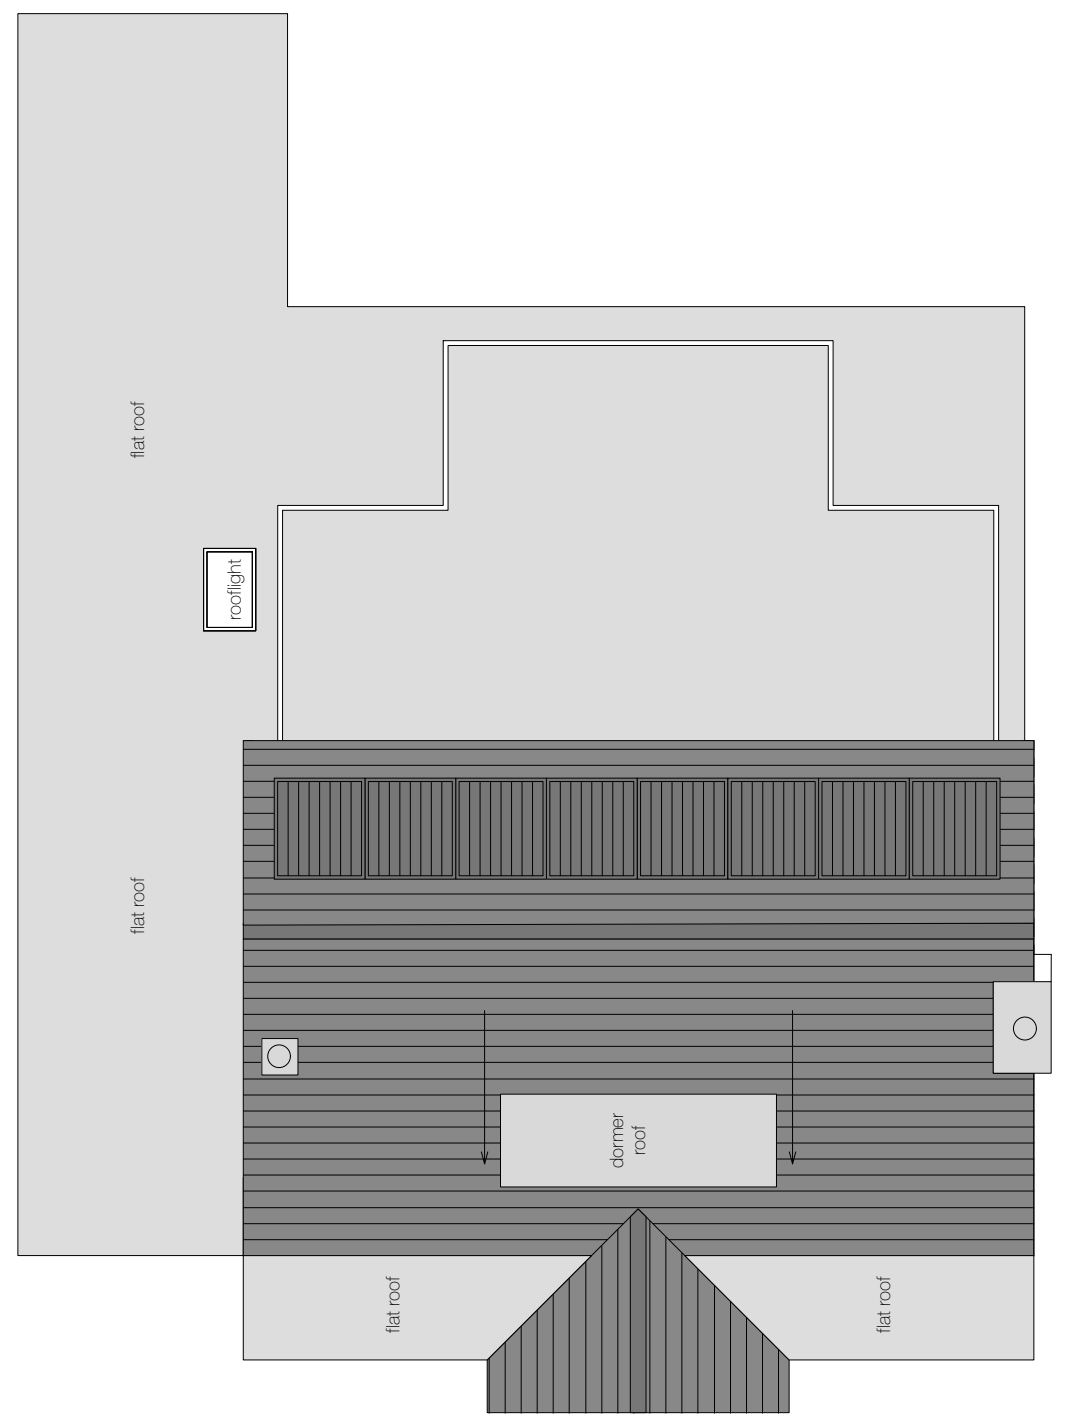

Proposed Roof Plan

Dwg. No. P-003
 Title: Proposed First and Roof Plans
 Address: 5 Sea Way, Elmer, Bognor Regis PO22 6JX
 Client: Mr and Mrs Pallister
 Scale: 1:100@A3
 Stage: PLANNING
 Drawn: PS
 Date: September 2025

Rev *	**
-------	----

