



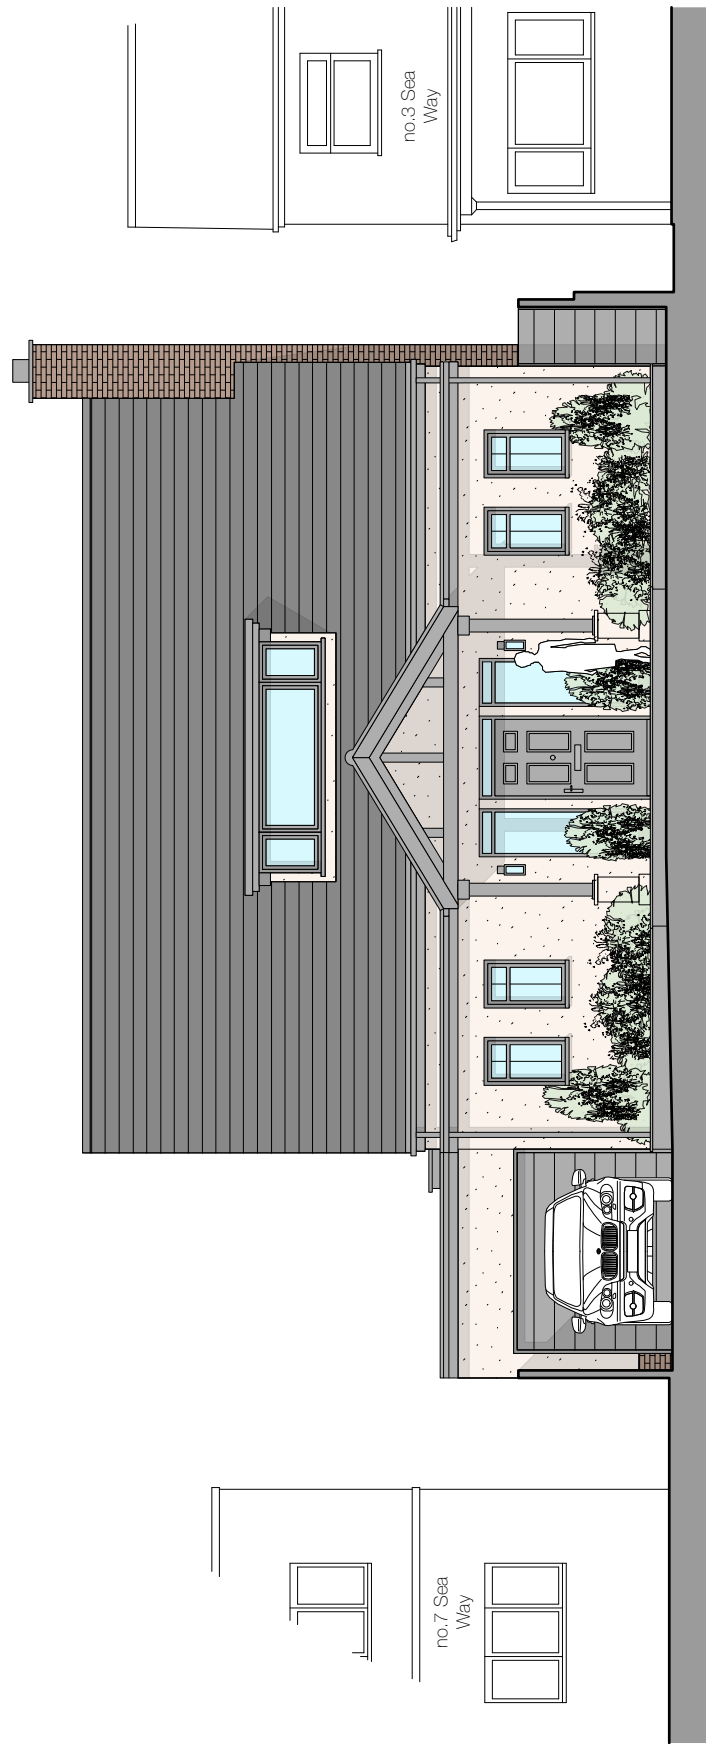


Proposed North West Elevation - Front


Rev *	**
-------	----

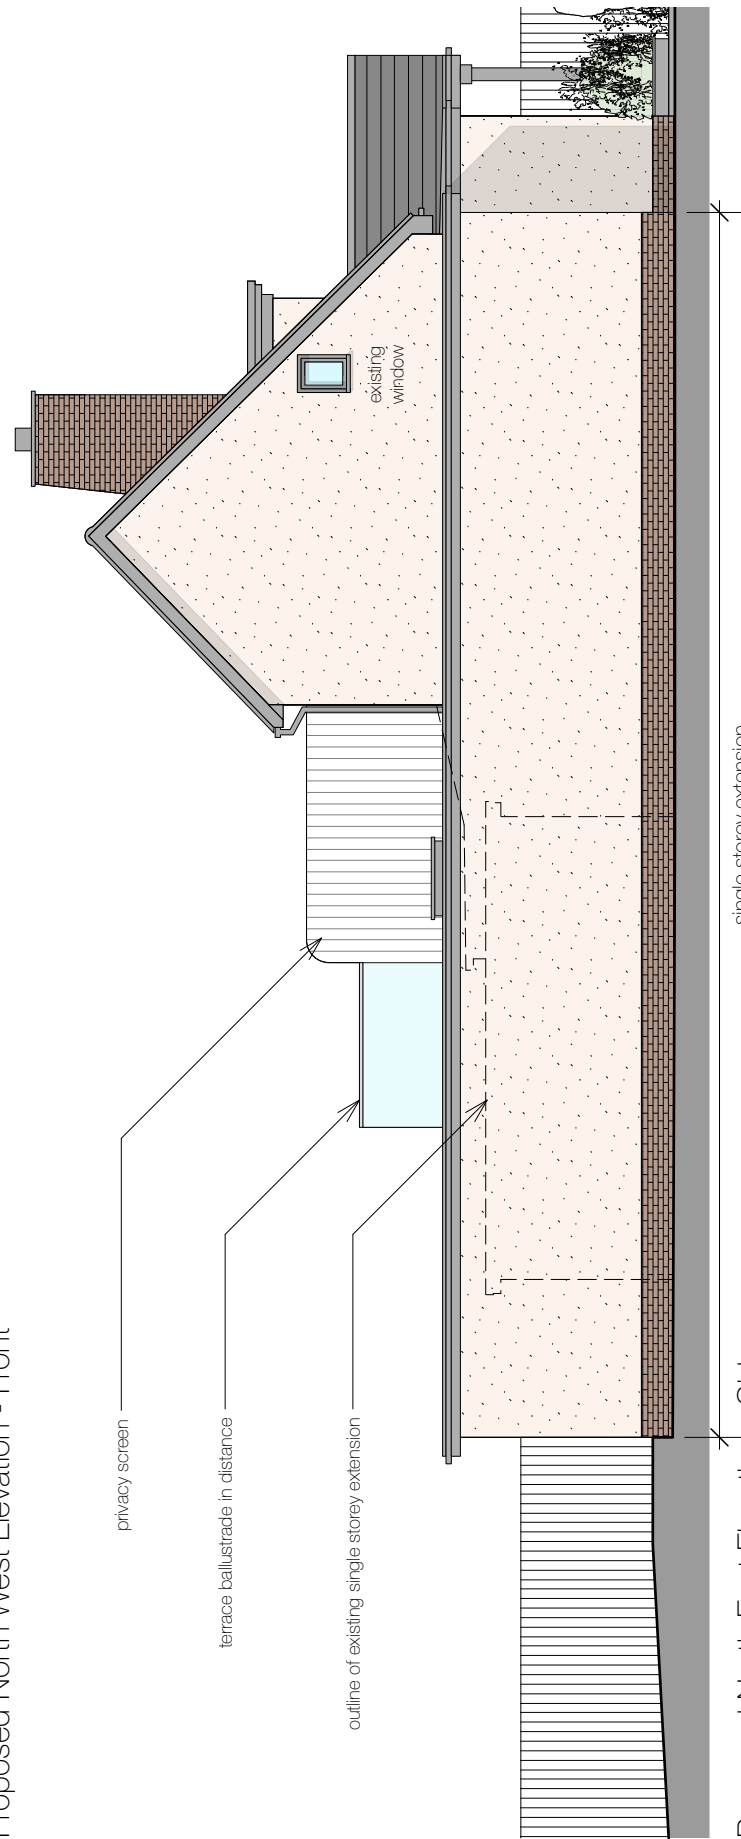

Proposed North East Elevation - Side

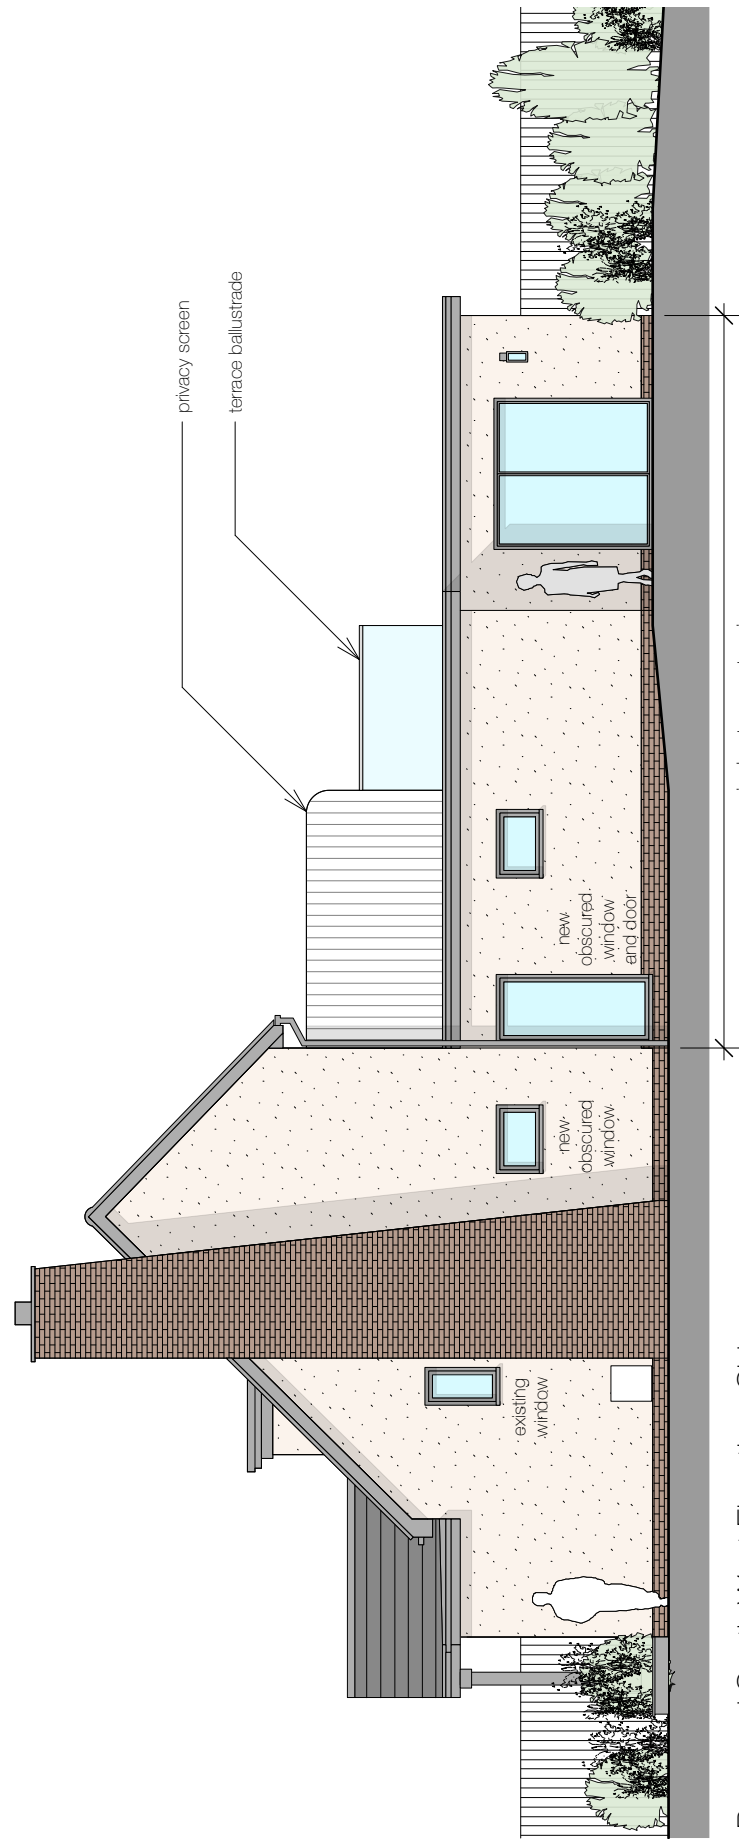


Proposed South West Elevation - Side

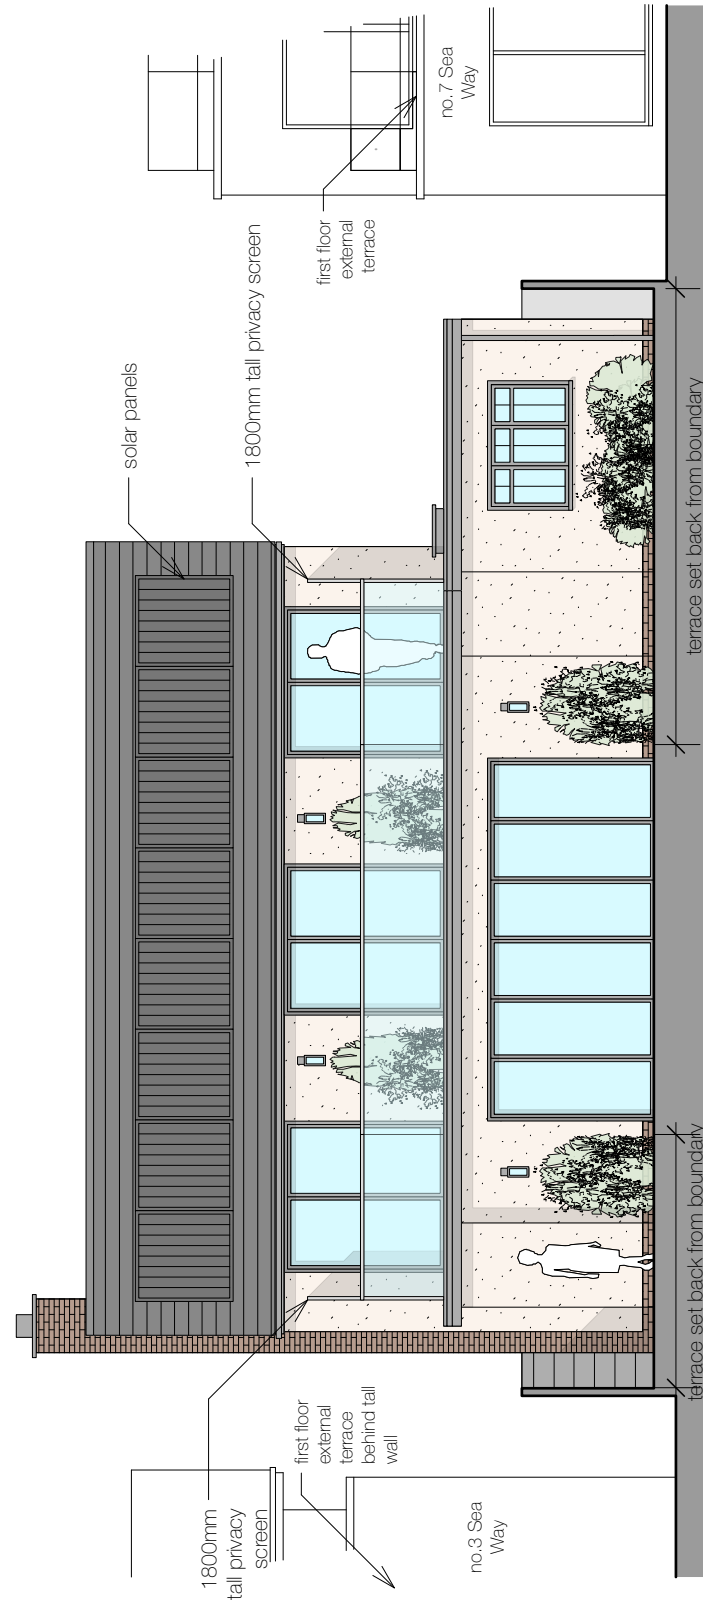

Proposed South East Elevation - Rear

1:100 0 1m 2m 3m 4m 5m 6m

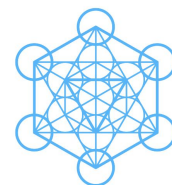

www.petesonntag.co.uk

pete sonntag
ARCHITECT

e:pete@petesonntag.co.uk

tel:07879 274409

Dwg. No. P-004
Title: Proposed Elevations
Address: 5 Sea Way, Elmer, Bognor Regis PO22 6JX
Client: Mr and Mrs Pallister
Scale: 1:100@A3
Stage: PLANNING
Drawn: PS
Date: September 2025