






LEFT ELEVATION

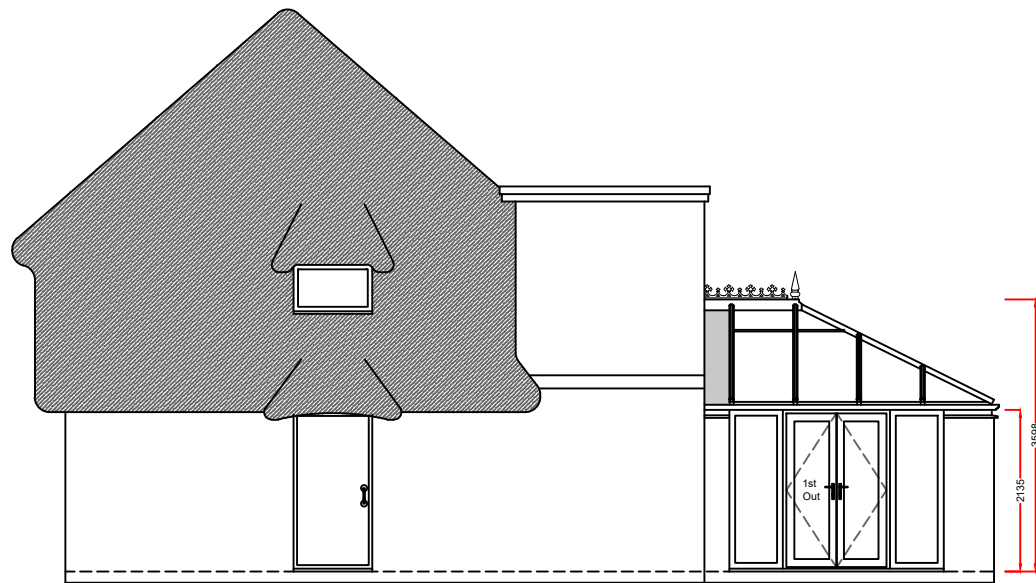

REAR ELEVATION

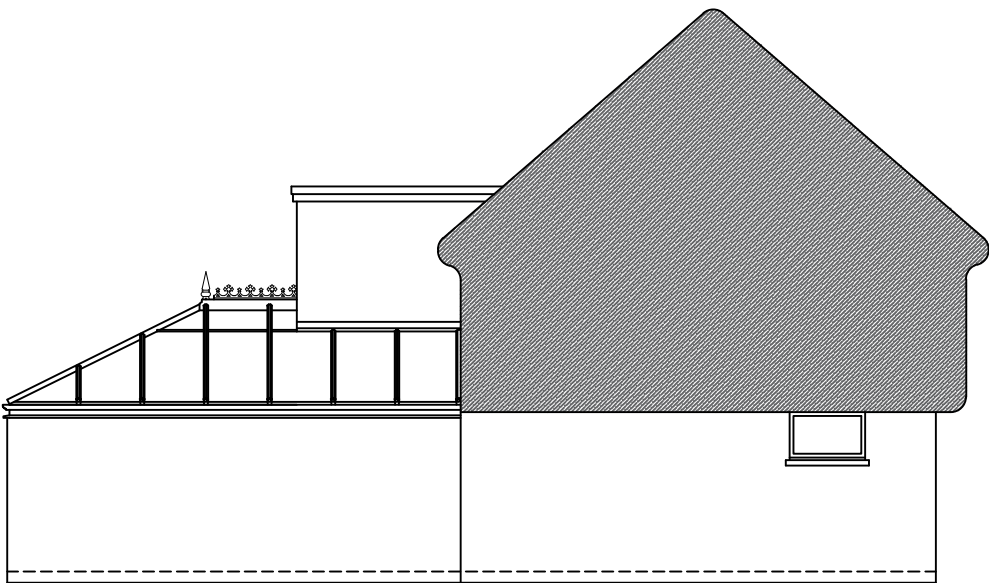

RIGHT ELEVATION

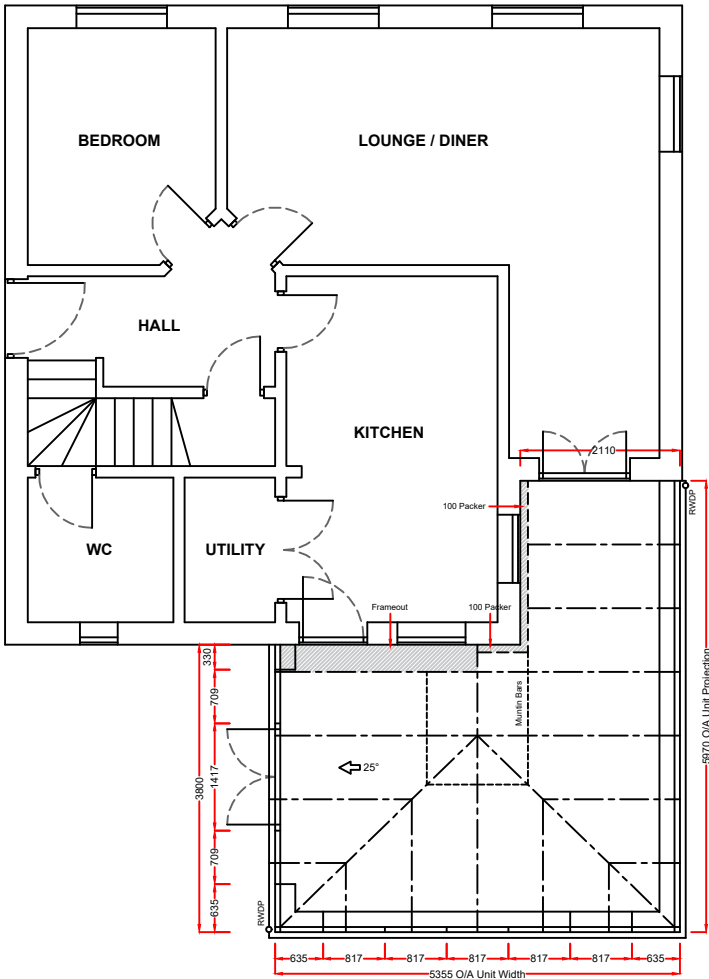

Notes:
Any drawings or plans depicted make no allowance for the provision of any tie bars within the roof of the proposed Living space This can only be determined once the roof is put into manufacture.

Existing physical barrier to remain.

These drawings are the property of Anglian Home Improvements and must not be used, distributed, loaned or copied without the express permission of Anglian Home Improvements.
All dimensions are in millimetres (mm) unless noted otherwise.
Do not use for base laying purposes.

Produced on A3 paper

Product Specification:
Roof:
Roof Type: **Aluminium Rafter with PVCu Capping**
Roof Glazing: **Solaroof Glass**
Obscure Glass: **N/A**
Roof external colour: **White**
Roof Internal colour: **White**

Frames/Doors:
Frame type: **High Impact PVCu Mainframe**
External Colour : **White**
Internal Colour : **White**

Rev.	Date	Description	Initials
 Telephone: 0845 437 3600			
Drawing title: Proposed Plan and Elevations			
Contract No. : 900-05442		Page 2 of 2	
Proposed: PVCu Conservatory At: 15 Old Point Bognor Regis West Sussex PO22 7RY			
Drawers initials: BN		Scale : 1:100	Date: 01/09/20