




LOCATION PLAN 1:1250

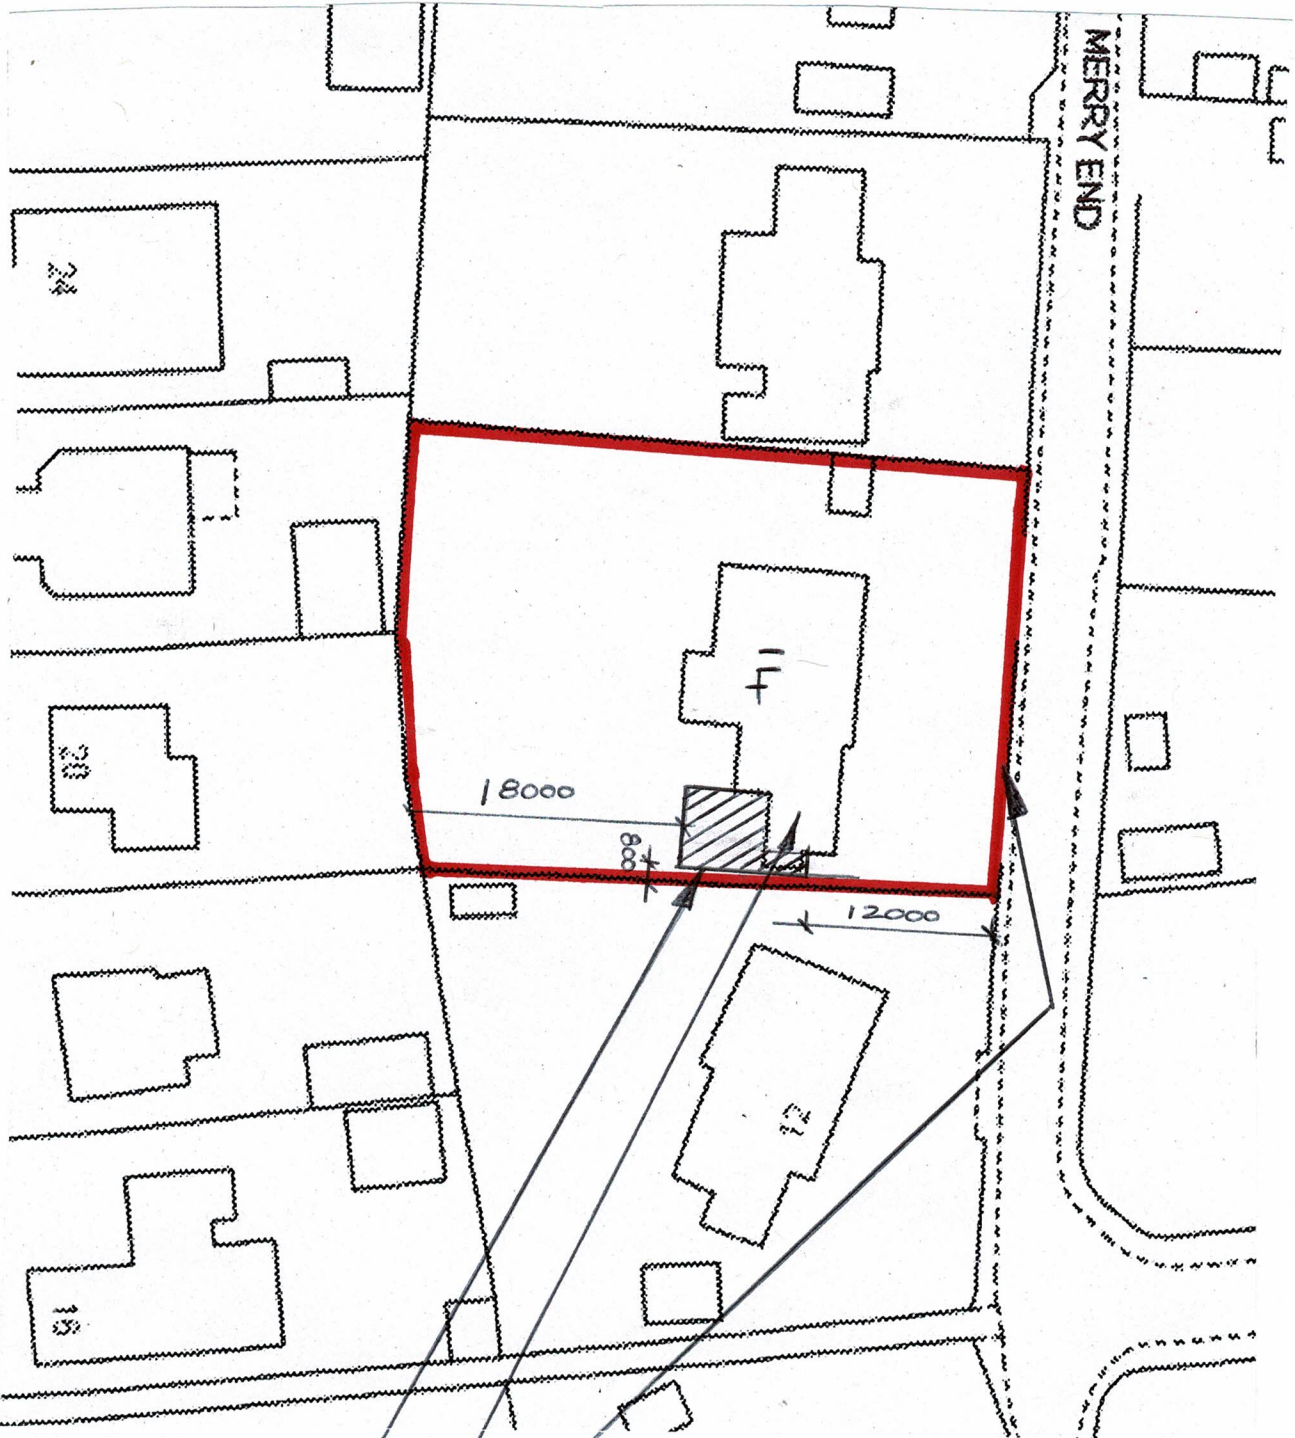

SITE PLAN 1:500

NEW BRICK & RENDERED BOUNDARY
WALL WITH ENTRANCE GATES

LOFT SPACE CONVERTED INTO ENSUITE
FOR ADJACENT BEDROOM

LOCATION OF PROPOSED SINGLE
STOREY SIDE AND REAR EXTENSION

Amdesign

ARCHITECTURE DESIGN DEVELOPMENT
Leeza Aldis-Hobbs ARB RIBA SPAB

Mob: 07756 329400
e-mail: leeza@amdesignltd.co.uk

PROJECT
**14 MERRY END
MIDDLETON ON SEA
WEST SUSSEX
PO22 6DP**
PROJECT STAGE
PLANNING

DRAWING
**LOCATION PLAN
SITE PLAN**
DRAWING NO
292/01
SCALE
DATE
1:100
JUNE 2019
DRAWN
CHECKED
LA

LETTER	REVISION	DATE

This scheme is subject to town planning and all other necessary consents. All dimensions and levels to be checked on site. This drawing is to be read in conjunction with other relevant drawings and documents. Report all discrepancies to the Architect before work commences. AM Design is the trading name of AM Design Ltd © AM Design Ltd. All rights reserved.

