




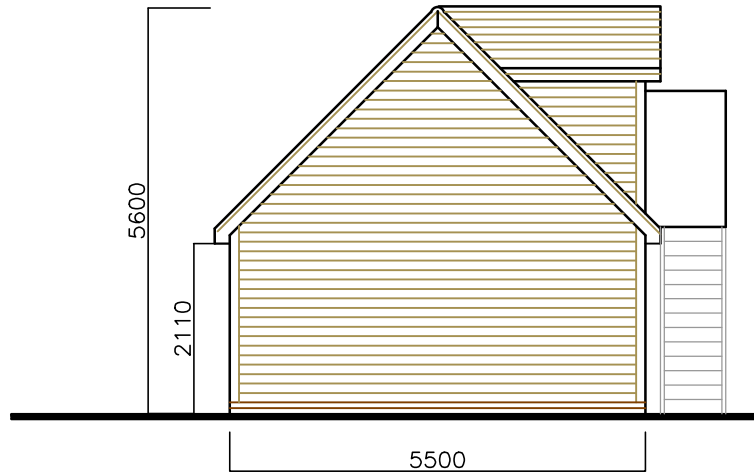

PROPOSED WEST ELEVATION 1:100

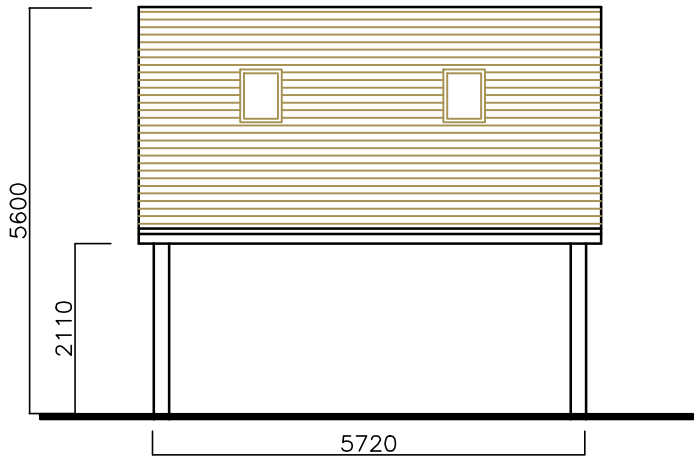


PROPOSED NORTH ELEVATION 1:100

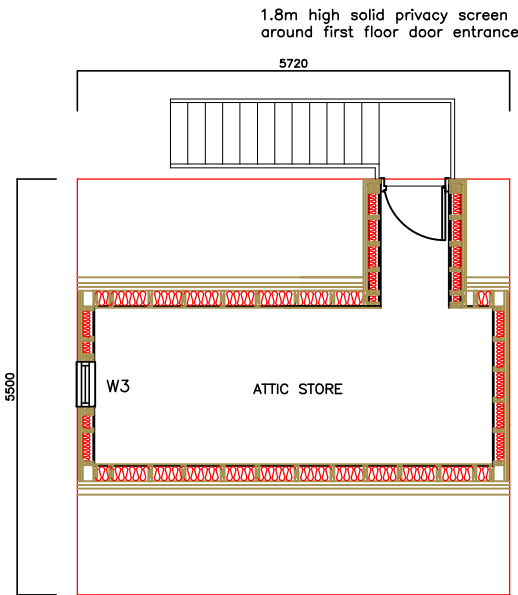


PROPOSED FIRST FLOOR 1:100



PROPOSED SOUTH ELEVATION 1:100

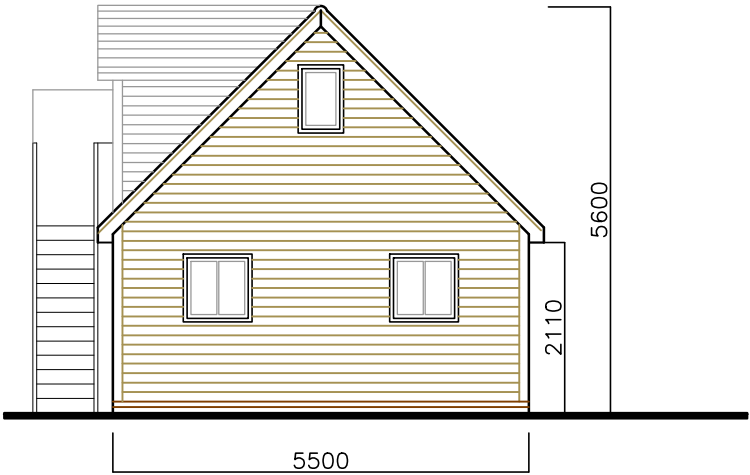

PROPOSED EAST ELEVATION 1:100

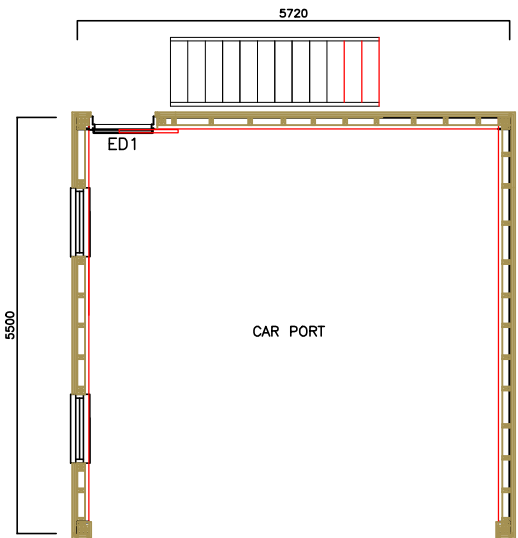

PROPOSED GROUND FLOOR 1:100

AMdesign

ARCHITECTURE DESIGN DEVELOPMENT
Leeza Aldis-Hobbs ARB RIBA SPAB

Mob: 07756 329400
e-mail: leeza@amdesignltd.co.uk

PROJECT
**104 MIDDLETON ROAD
MIDDLETON-ON-SEA
WEST SUSSEX
PO22 6DL**
PROJECT STAGE
PLANNING

DRAWING
**PROPOSED
GARAGE**
DRAWING No
294/101

SCALE 1:100
DATE SEPT 2020
DRAWN LA
CHECKED

REVISION

LETTER	REVISION	DATE

This scheme is subject to town planning and all other necessary consents. All dimensions and levels to be checked on site. This drawing is to be read in conjunction with other relevant drawings and documents. Report all discrepancies to the Architect before work commences. AM Design is the trading name of AM Design Ltd © AM Design Ltd. All rights reserved.

