




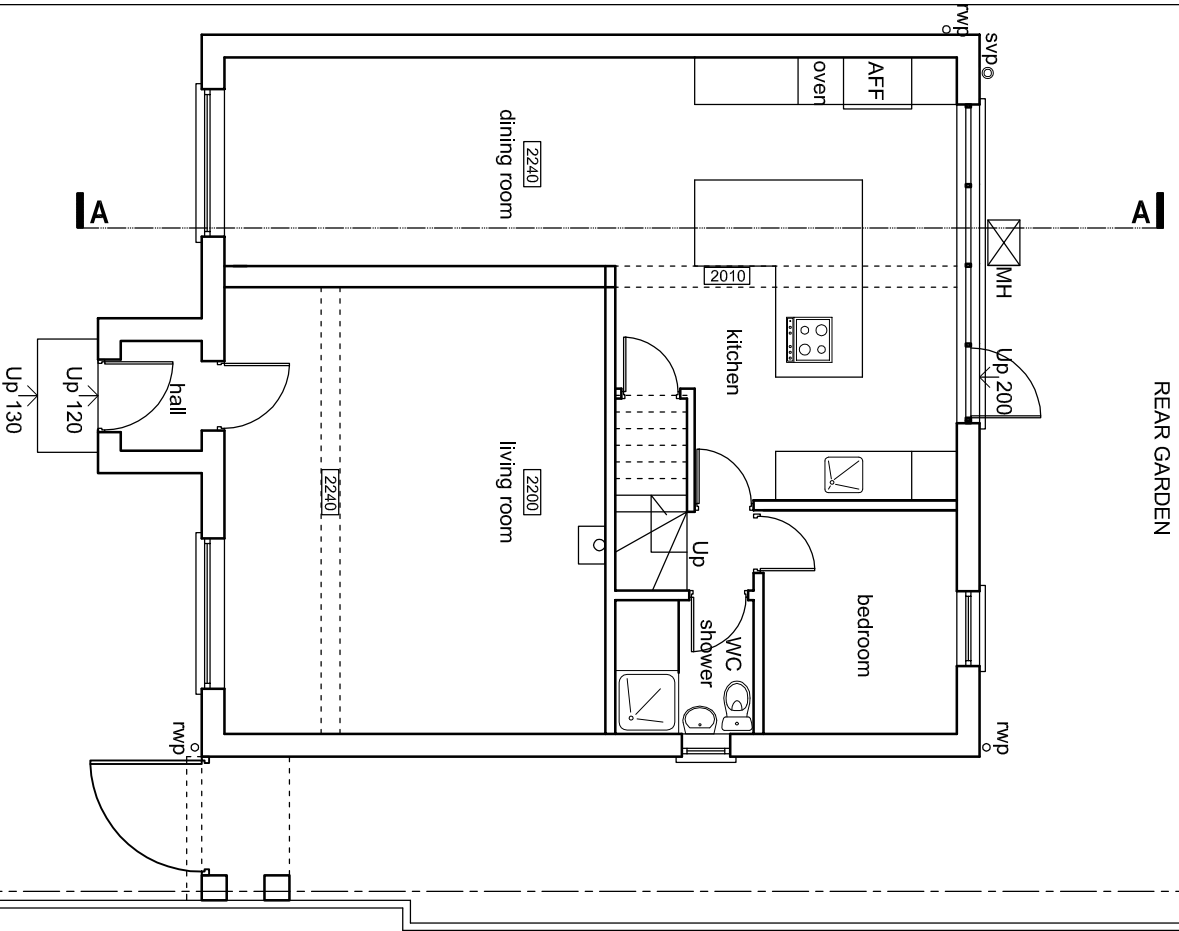


GROUND FLOOR
Existing

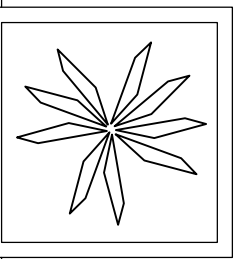

GROUND FLOOR
Existing

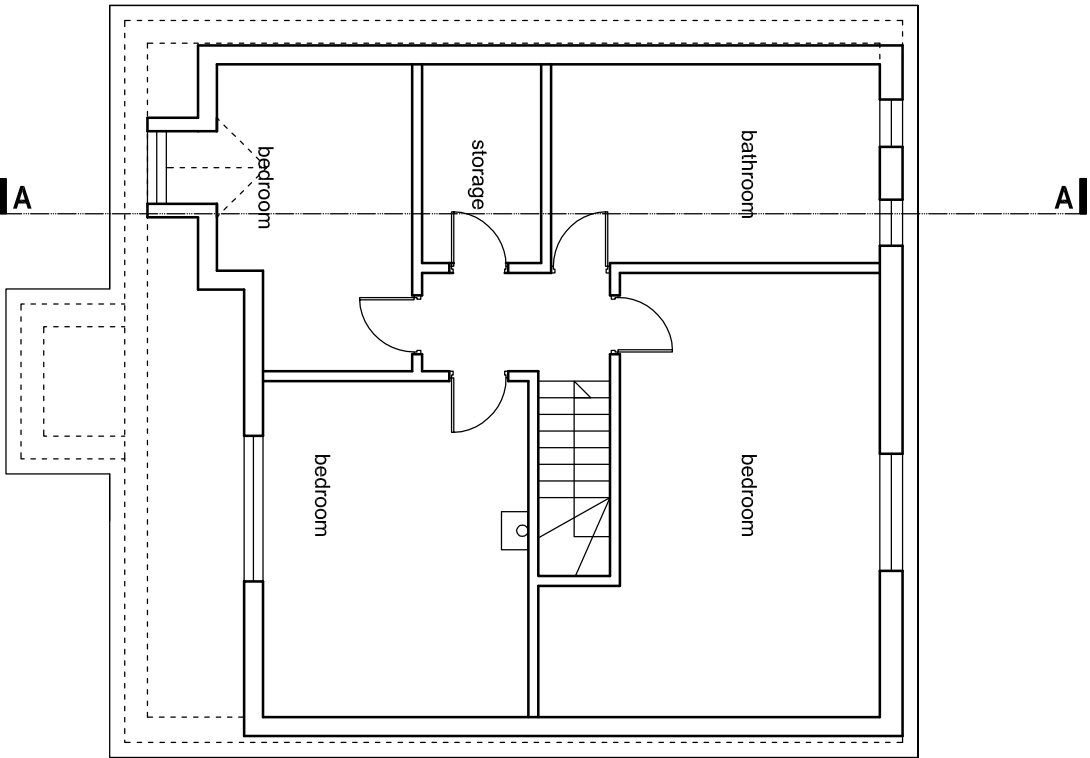

FIRST FLOOR
Existing

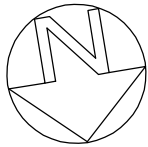

Eurodime Ltd (Blanchard Building Consultants) website : www.blanchard.co.uk email : brian@blanchard.co.uk 66 Hampton Road Forest Gate London E7 0NU Telephone : 020 8519 7669 Drawn by : A/H Checked by : B/B		Job No Scale 1:50@A1 1:100@A3	Drawing No Date 01 MAY 2019
Scheme EXISTING GROUND FLOOR PLAN FIRST FLOOR PLAN		Address: 8 Arundel Way West Sussex PO22 6JH	
Planning Reference Building Control reference		For:	

This drawing is not to be scaled
©not to be reproduced without permission