



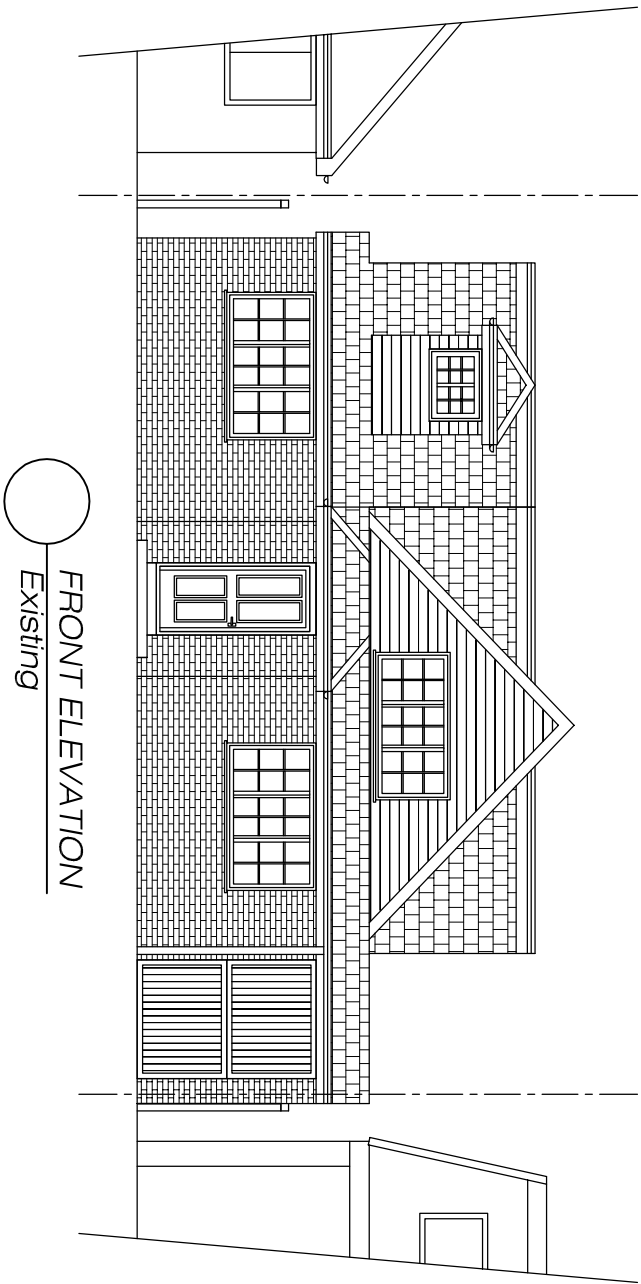


FRONT ELEVATION
Existing

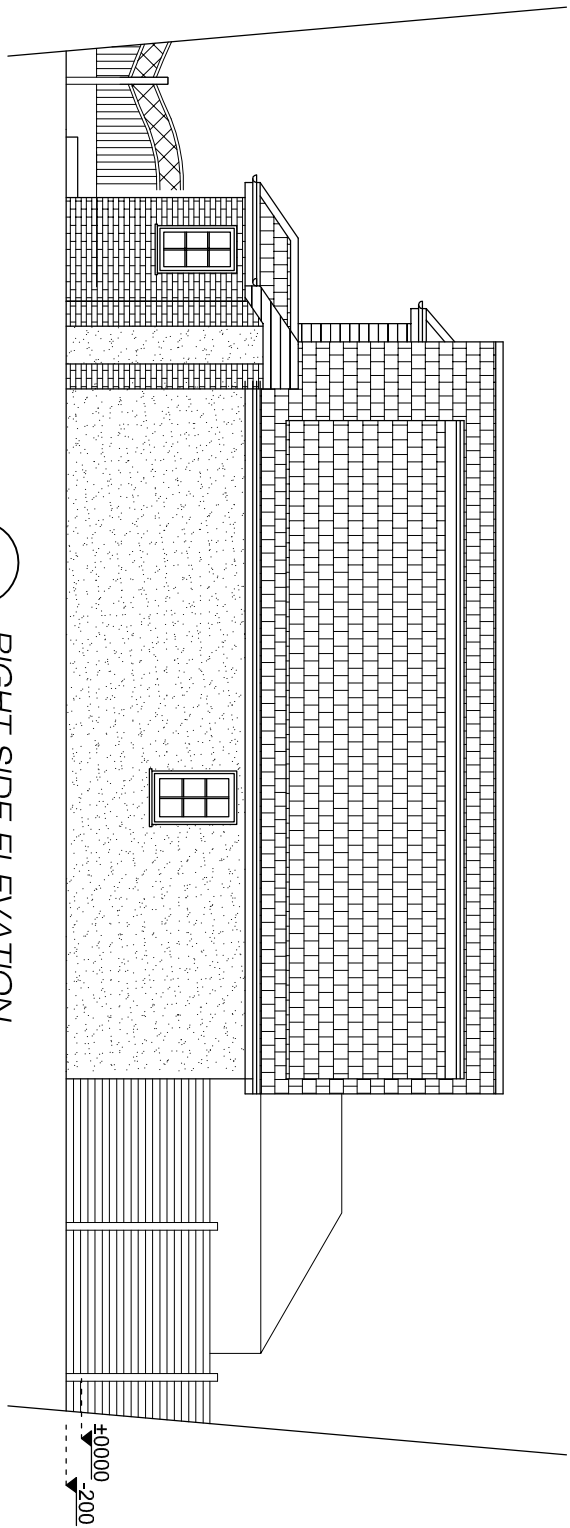


RIGHT SIDE ELEVATION
Existing



REAR ELEVATION
Existing

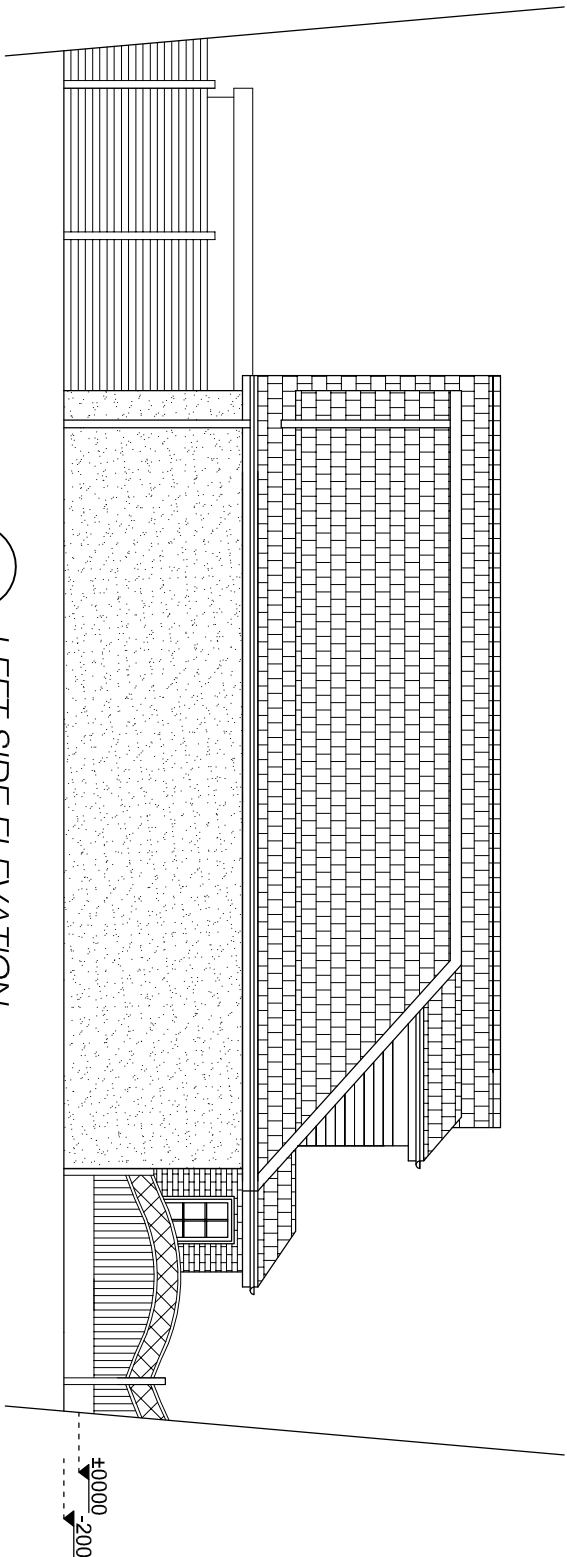

LEFT SIDE ELEVATION
Existing

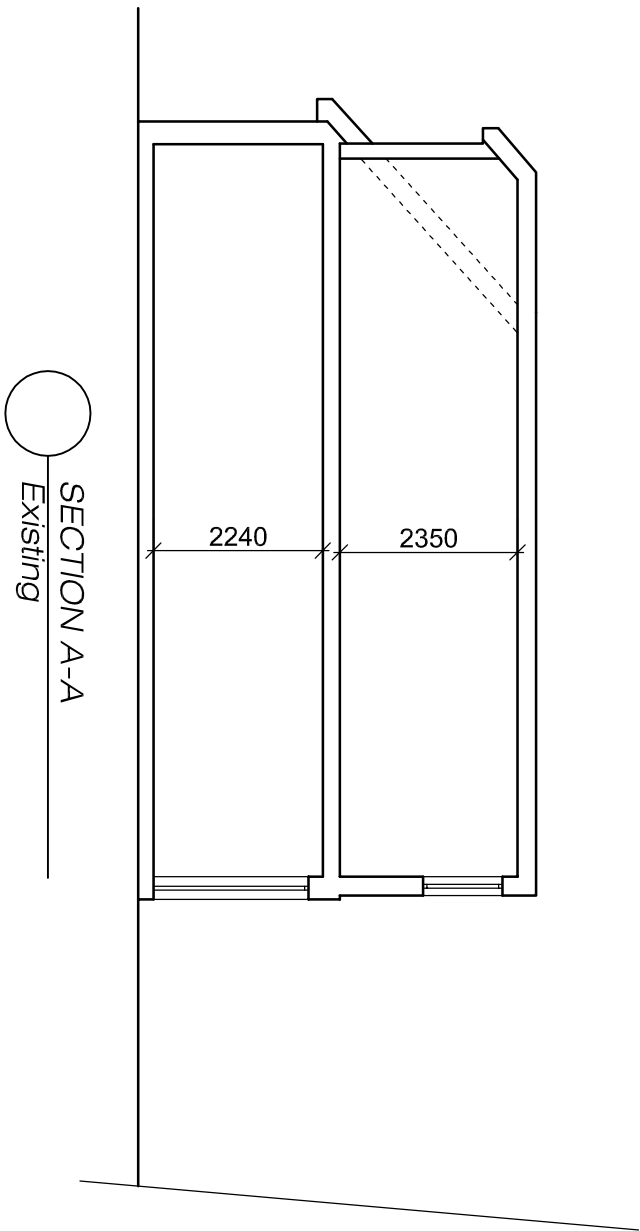

SECTION A-A
Existing



Eurodime Ltd (Blanchard Building Consultants) website : www.blanchard.co.uk email : brian@blanchard.co.uk 66 Hampton Road Forest Gate London E7 0NU Telephone : 020 8519 7669 Drawn by : A/H Checked by : B/B		Job No Scale 1:50@A1 1:100@A3	Drawing No 3870 Date MAY 2019
Planning Reference Building Control reference		Scheme	
EXISTING FRONT ELEVATION RIGHT SIDE ELEVATION REAR ELEVATION LEFT SIDE ELEVATION SECTION A-A		Address: 8 Arundel Way West Sussex PO22 6JH	

This drawing is not to be scaled
©not to be reproduced without permission