
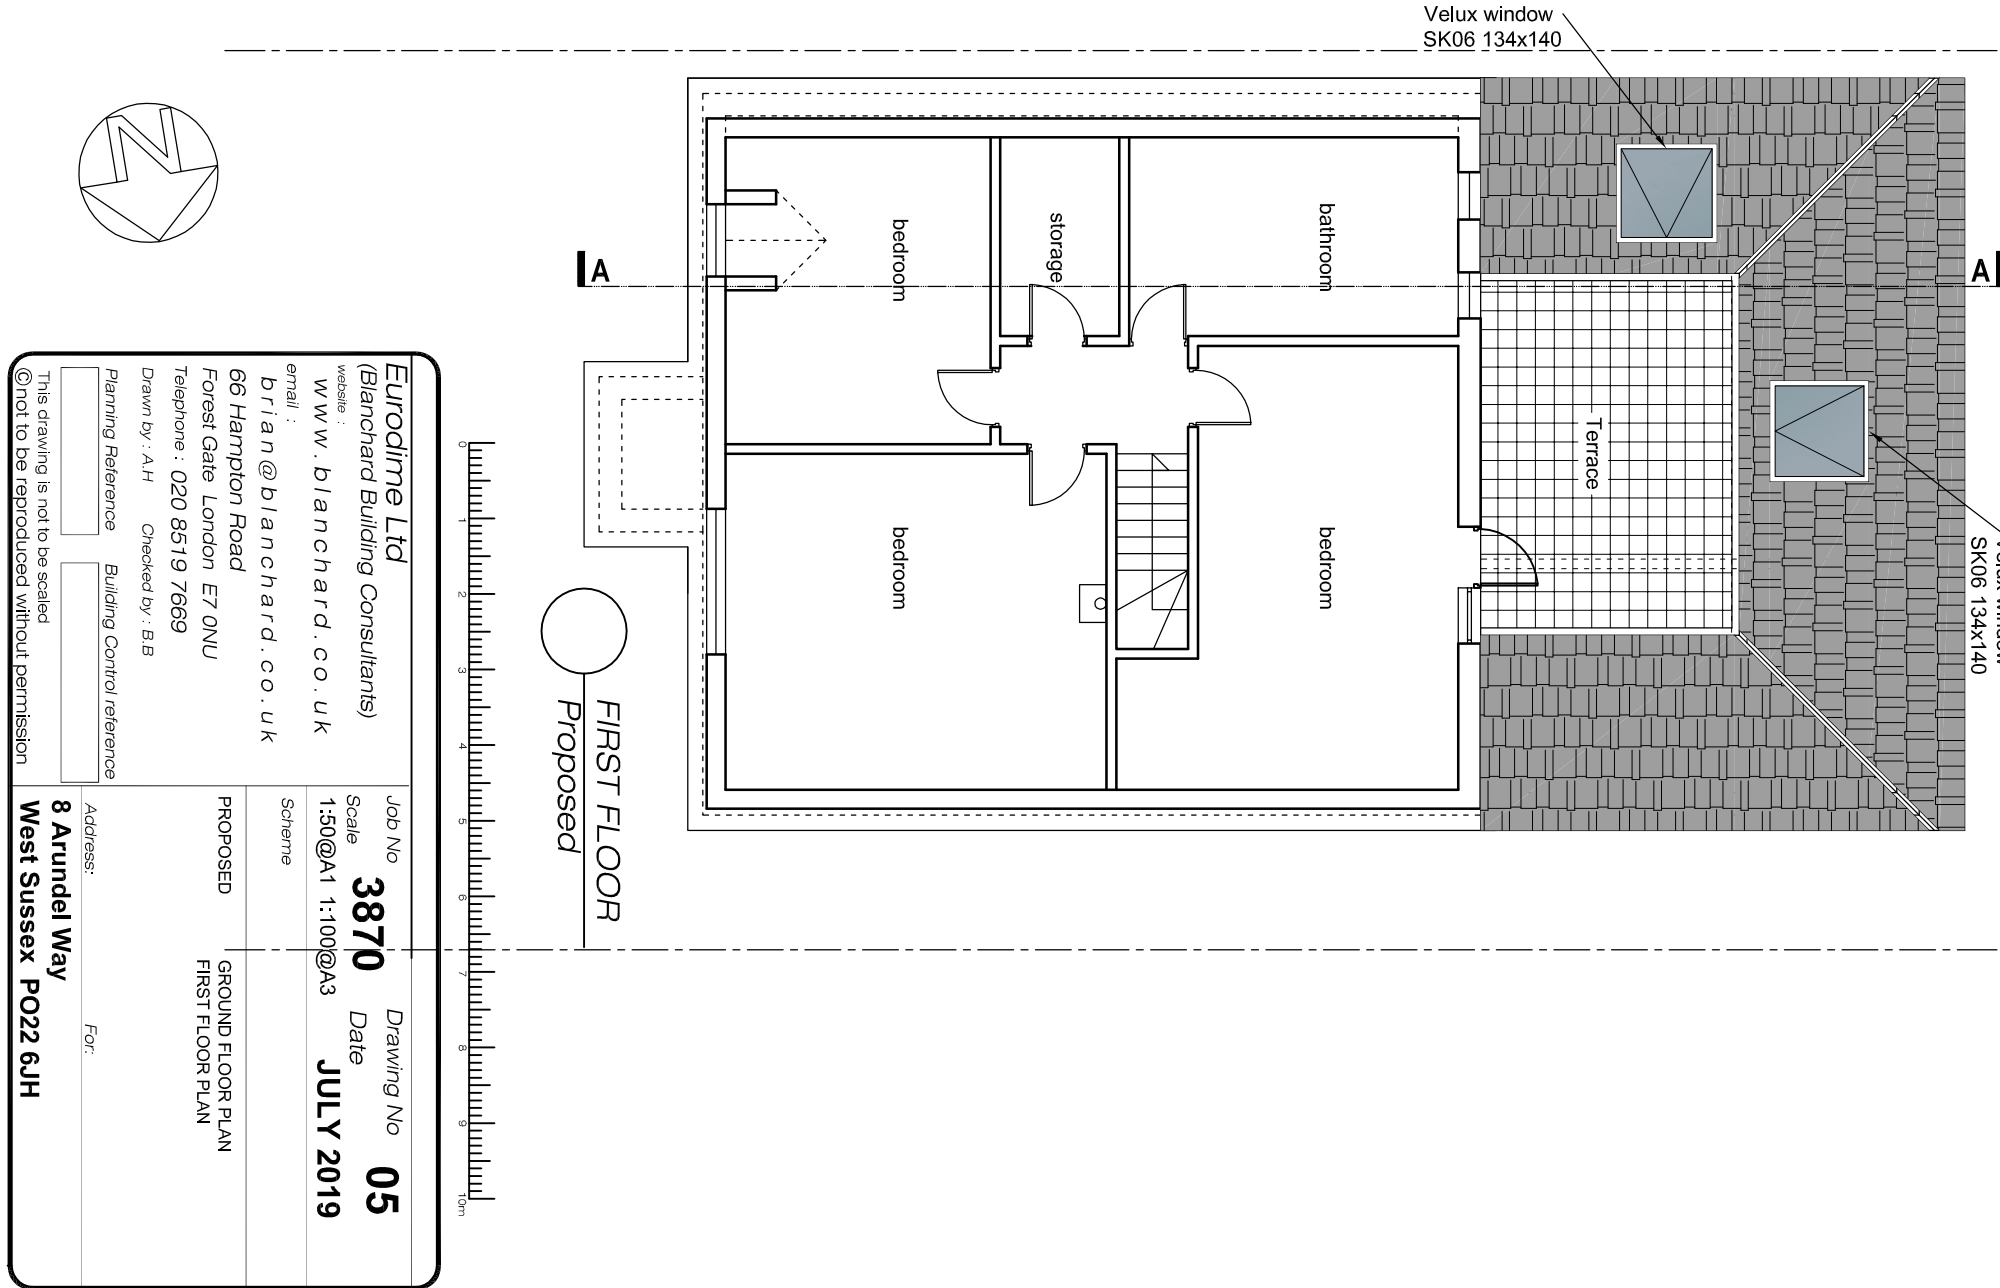


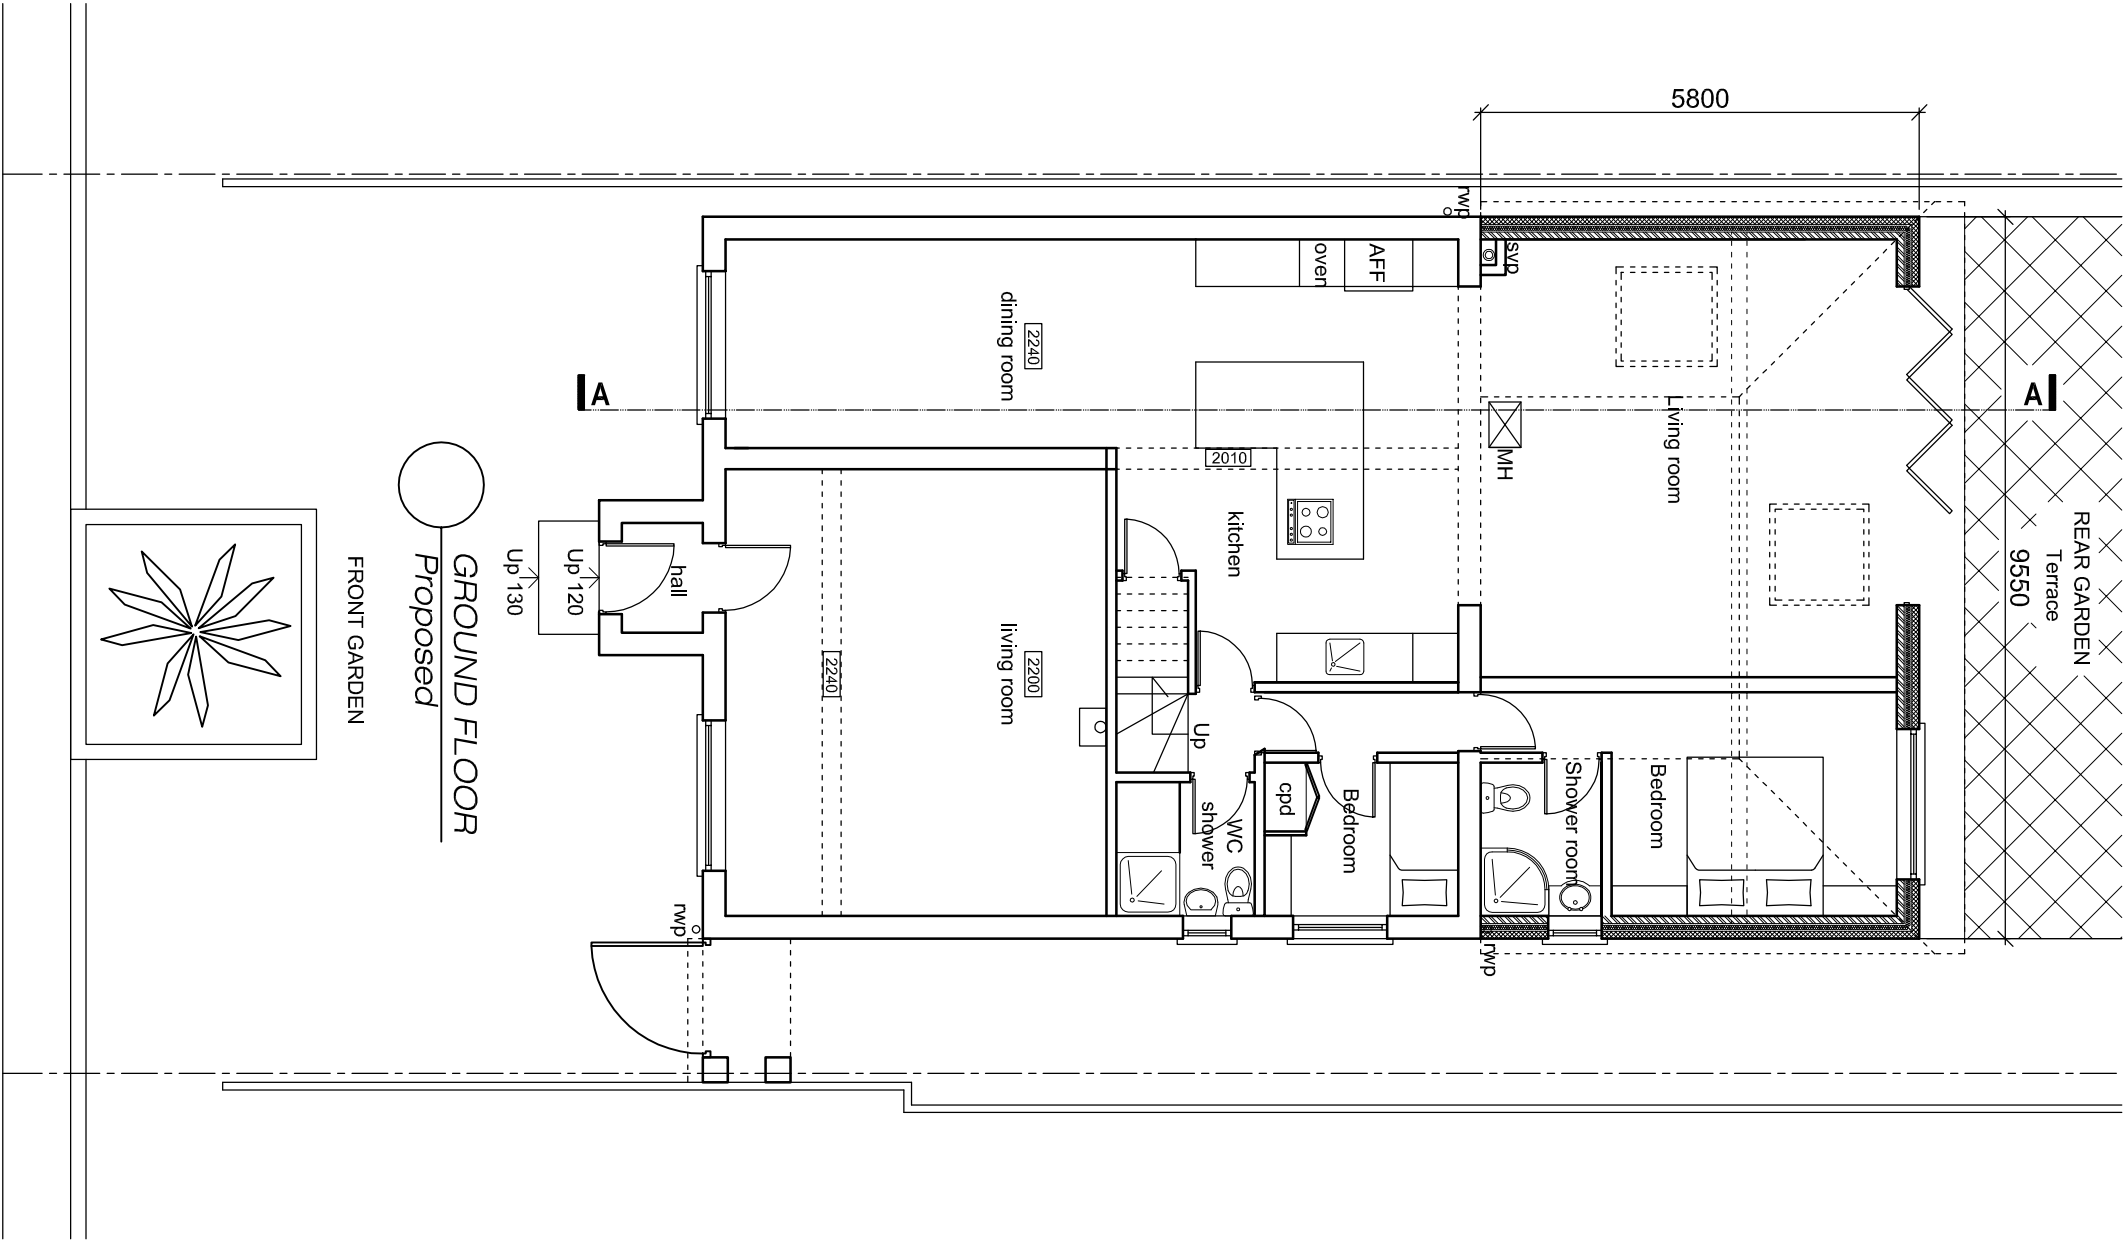

Eurodime Ltd (Blanchard Building Consultants) website : www.blanchard.co.uk email : brian@blanchard.co.uk 66 Hampton Road Forest Gate London E7 0NU Telephone : 020 8519 7669 Drawn by : A/H Checked by : B/B		Job No 3870	Drawing No 05
PROPOSED GROUND FLOOR PLAN		Scale 1:50@A1 1:100@A3	Date JULY 2019
Address: 8 Arundel Way West Sussex PO22 6JH		For:	