
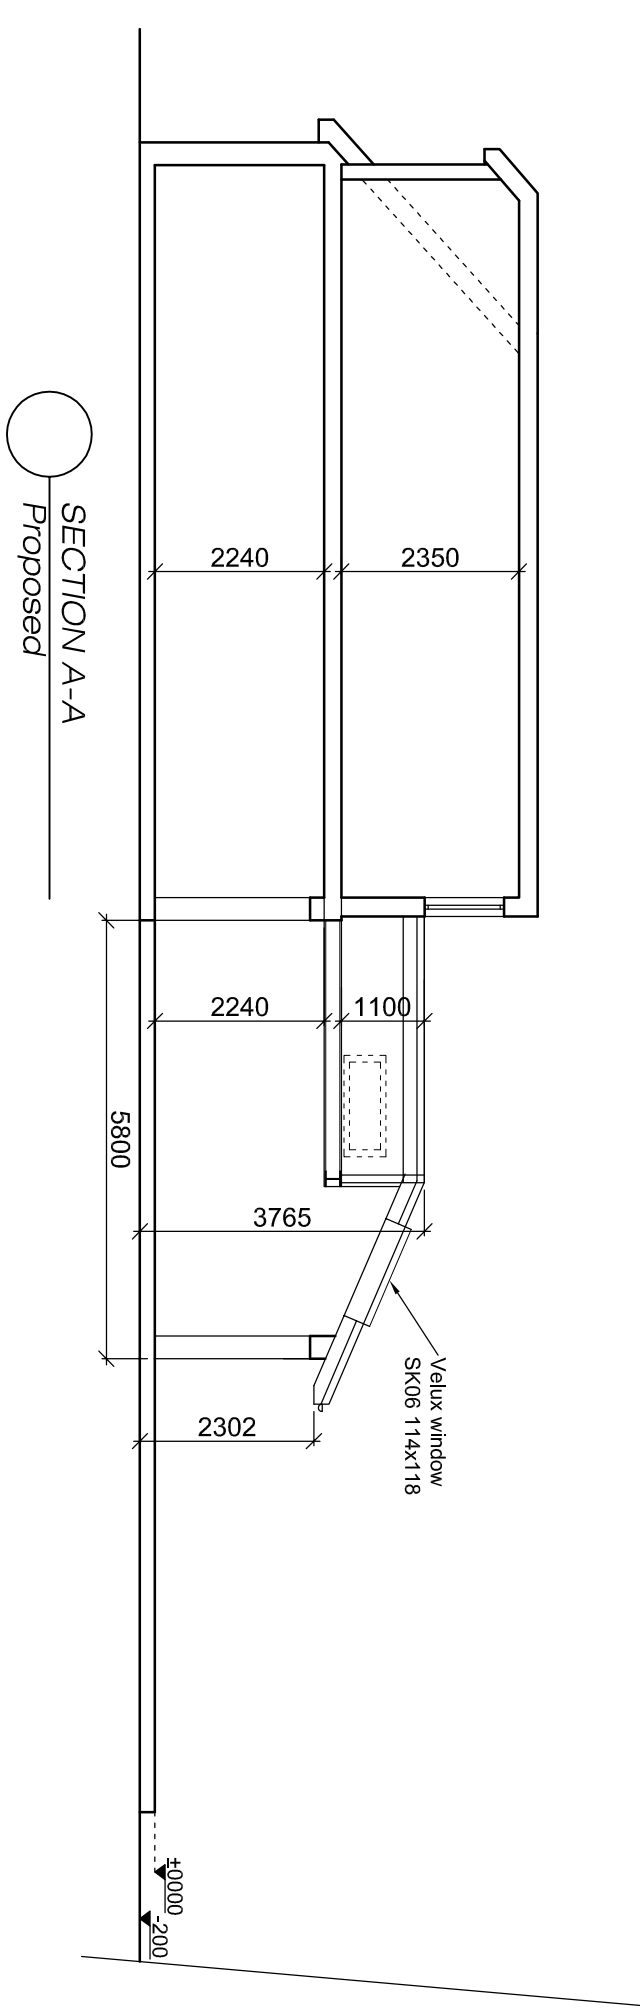
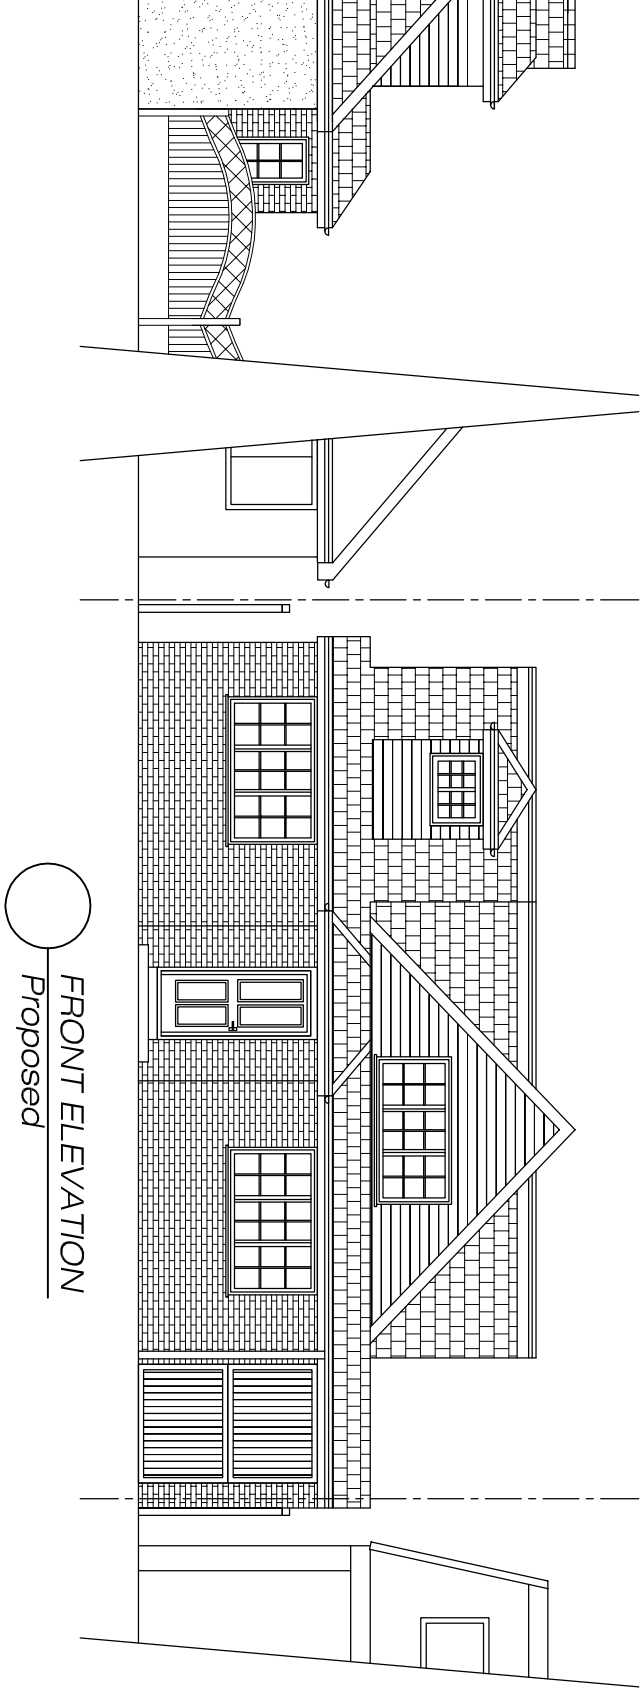
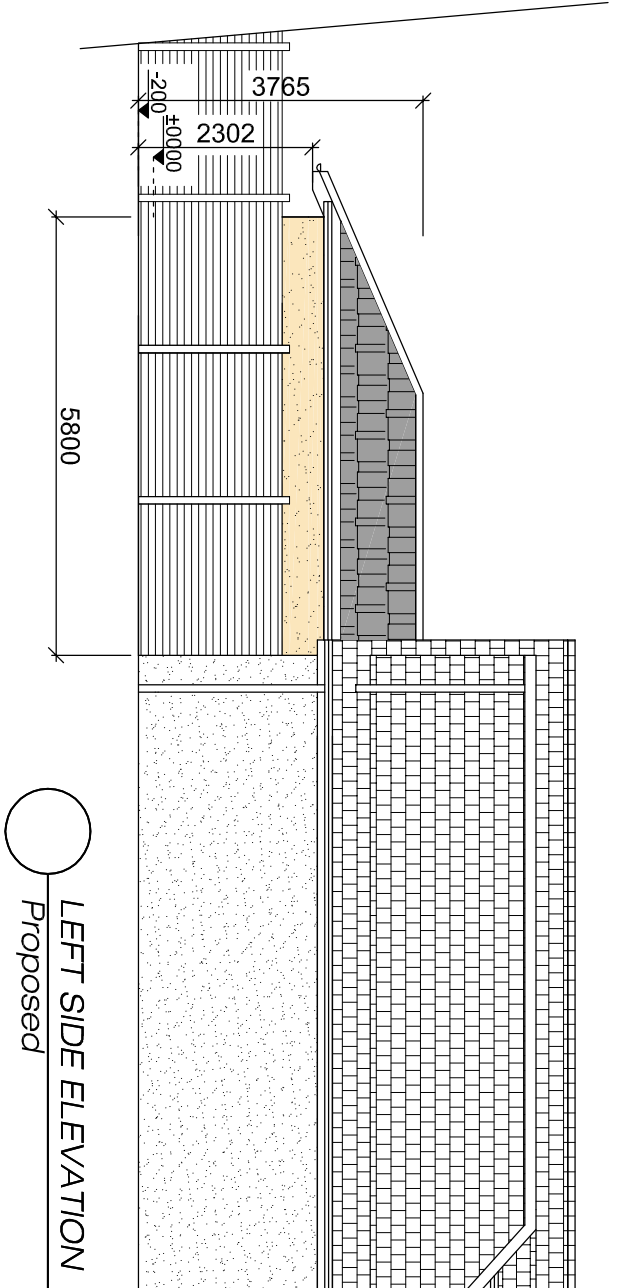


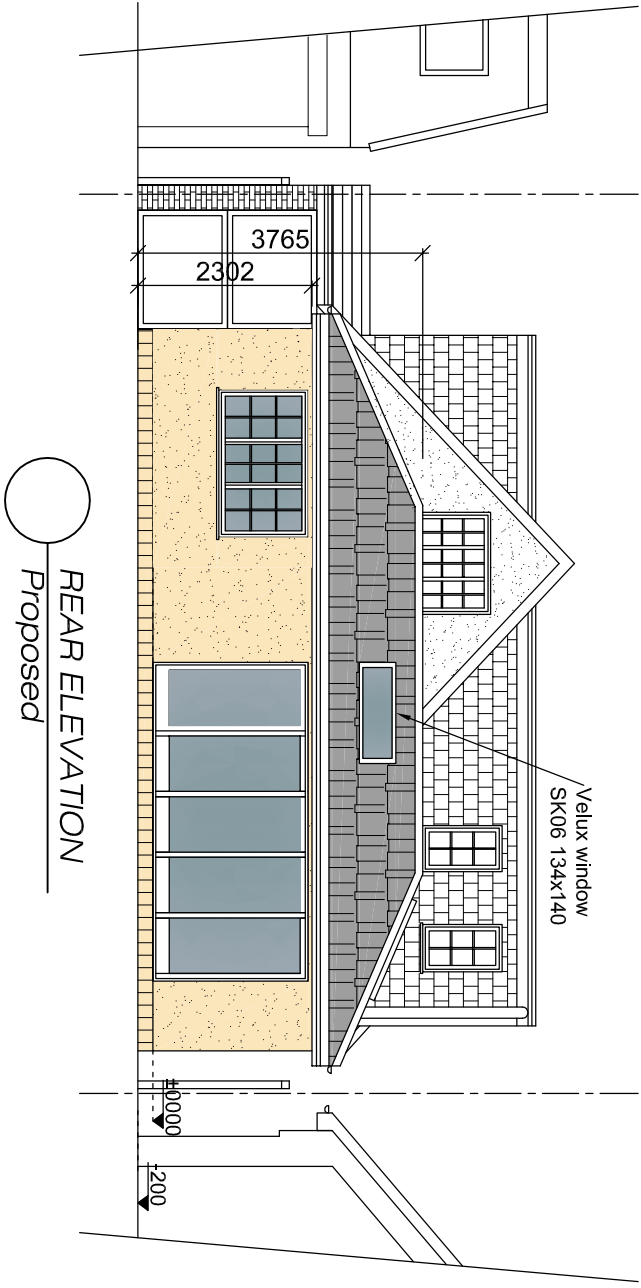

Eurodime Ltd (Blanchard Building Consultants) website : www.blanchard.co.uk email : brian@blanchard.co.uk 66 Hampton Road Forest Gate London E7 0NU Telephone : 020 8519 7669 Drawn by : A/H Checked by : B/B		Job No 3870	Drawing No 06
Scale 1:50@A1 1:100@A3		Date JULY 2019	
Scheme PROPOSED FRONT ELEVATION RIGHT SIDE ELEVATION REAR ELEVATION LEFT SIDE ELEVATION SECTION A-A		Address: 8 Arundel Way West Sussex PO22 6JH	
Planning Reference Building Control reference		For:	
This drawing is not to be scaled ©not to be reproduced without permission			