


402.06594.00008.RC.TR02.0 - TR03.0.dwg

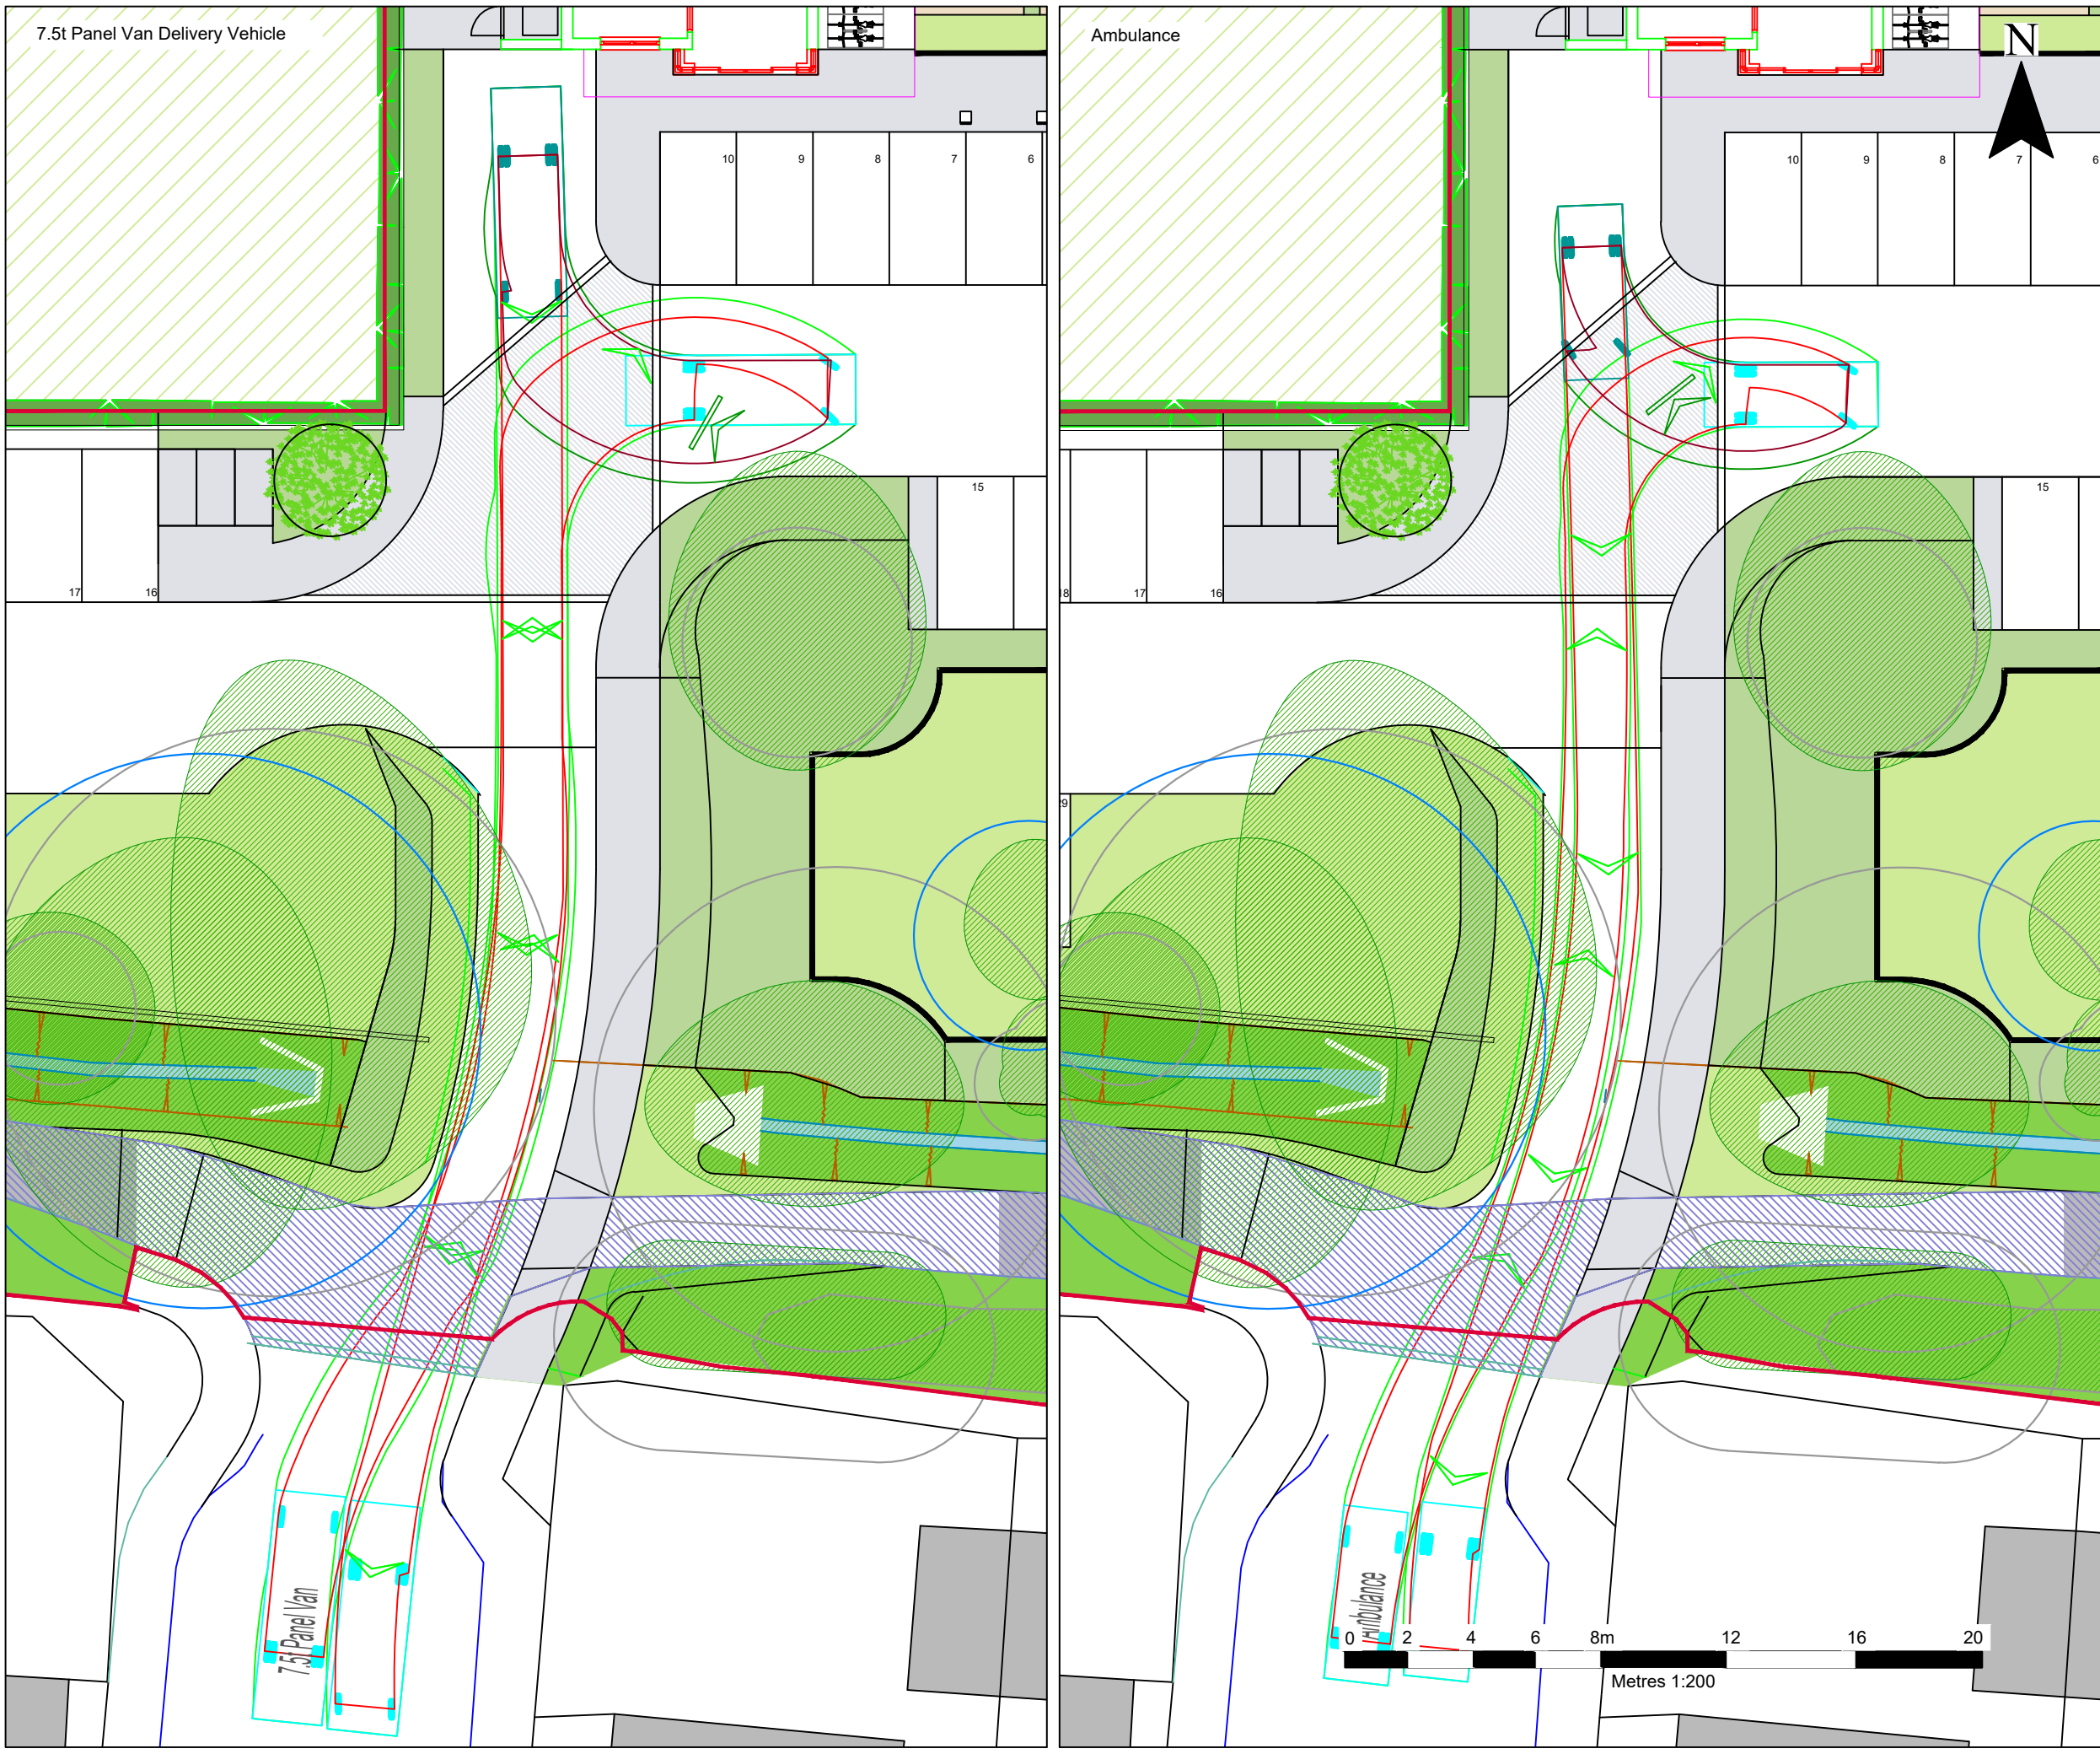

NOTES

Drawing based on proposed site plan supplied by Edmund Williams Architects, Drawing no : 2017/PA/004, Dated May 2020

LEGEND

Extent of Vehicle Body

Extent of Vehicle Chassis

Vehicle Details

7.5t Panel Van
Overall Length 7.210m
Overall Width 2.192m
Overall Body Height 2.544m
Min Body Ground Clearance 0.316m
Track Width 1.865m
Lock to lock time 4.00s
Kerb to Kerb Turning Radius 7.400m

Ambulance
Overall Length 5.461m
Overall Width 2.020m
Overall Body Height 2.498m
Min Body Ground Clearance 0.225m
Track Width 1.860m
Lock to lock time 4.00s
Kerb to Kerb Turning Radius 6.500m

TREENWOOD HOUSE
ROWDEN LANE
BRADFORD-ON-AVON
WILTS. BA15 2AU
T: 01225 309400
F: 01225 309401
www.slrconsulting.com

MIDDLETON-ON-SEA, WEST SUSSEX

TRANSPORT

**SWEPT PATH ANALYSIS
DELIVERY VEHICLE AND
AMBULANCE**

402.06594.00008.RC.TR02.0

Scale
1:200 @ A3

Date
JUNE 2019