

© 2019 - EDMUND WILLIAMS LTD.
All Rights Reserved
Scale: 1:200 @ A3




SERVICE

ENTRANCE


SOUTH ELEVATION

SECTION E-E

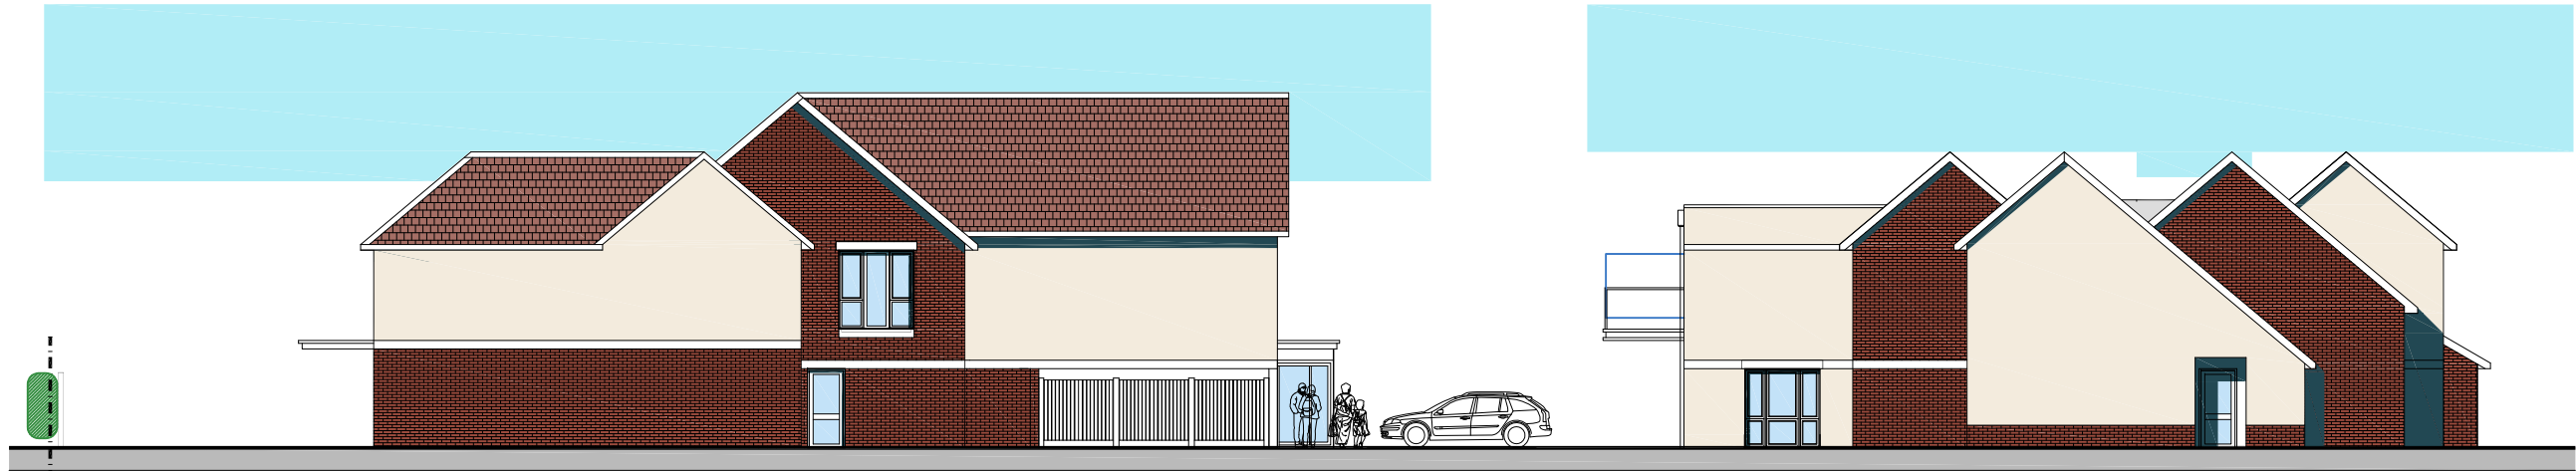

WEST GABLE ELEVATION

SOUTH GABLE ELEVATION

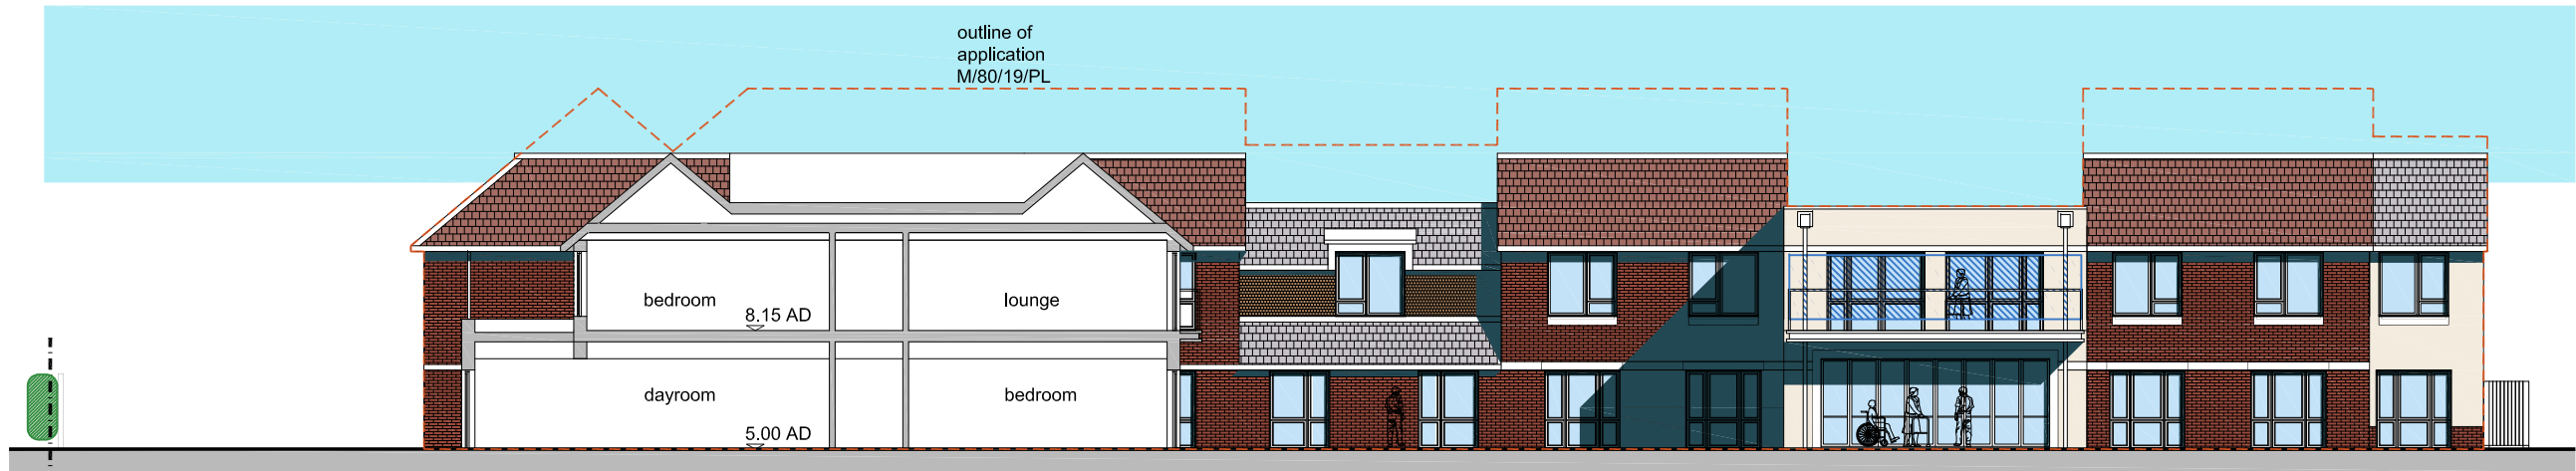

outline of application
M/80/19/PL

bedroom 8.15 AD

lounge

dayroom 5.00 AD

bedroom



BEDROOMS

DAYROOMS

BEDROOMS

SECTION D-D

WEST ELEVATION

 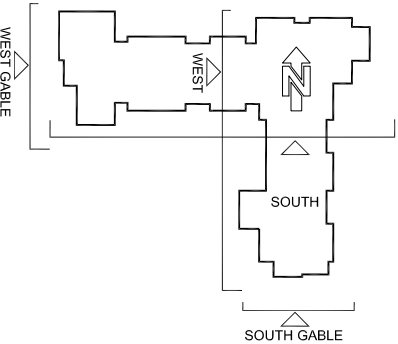

EXTERNAL MATERIALS

WALLS MIX OF RED \ BROWN

ARTSTONE LINTOLS AND CILLS.

RENDER

DARK RED \ BROWN TILE HANGING.

DARK GREY and RED\BROWN, PLAIN ROOF TILES

DARK GREY WINDOW AND DOOR FRAMES.

RAIN WATER GOODS - BLACK

FRONTIER

DRAWING STATUS

PLANNING APPLICATION

REV.	DATE	DESCRIPTION



Edmund Williams
Architects
Unit 6b Clapham North Art Centre
26-32 Voltaire Road
London
SW4 6DH
T: 0208 672 6238
www.edmundwilliams.com

PROJECT:
YAPTON RD, MIDDLETON-on-SEA
PROPOSED 66 BED CARE HOME

TITLE:
ELEVATIONS PROPOSED - SH 1

SCALE: 200@A3
DATE: MAY 20
AUTHOR: -
DRG. NO.: 2017/PA\020
FILE:

ARUN DISTRICT COUNCIL M/69/20/PL