


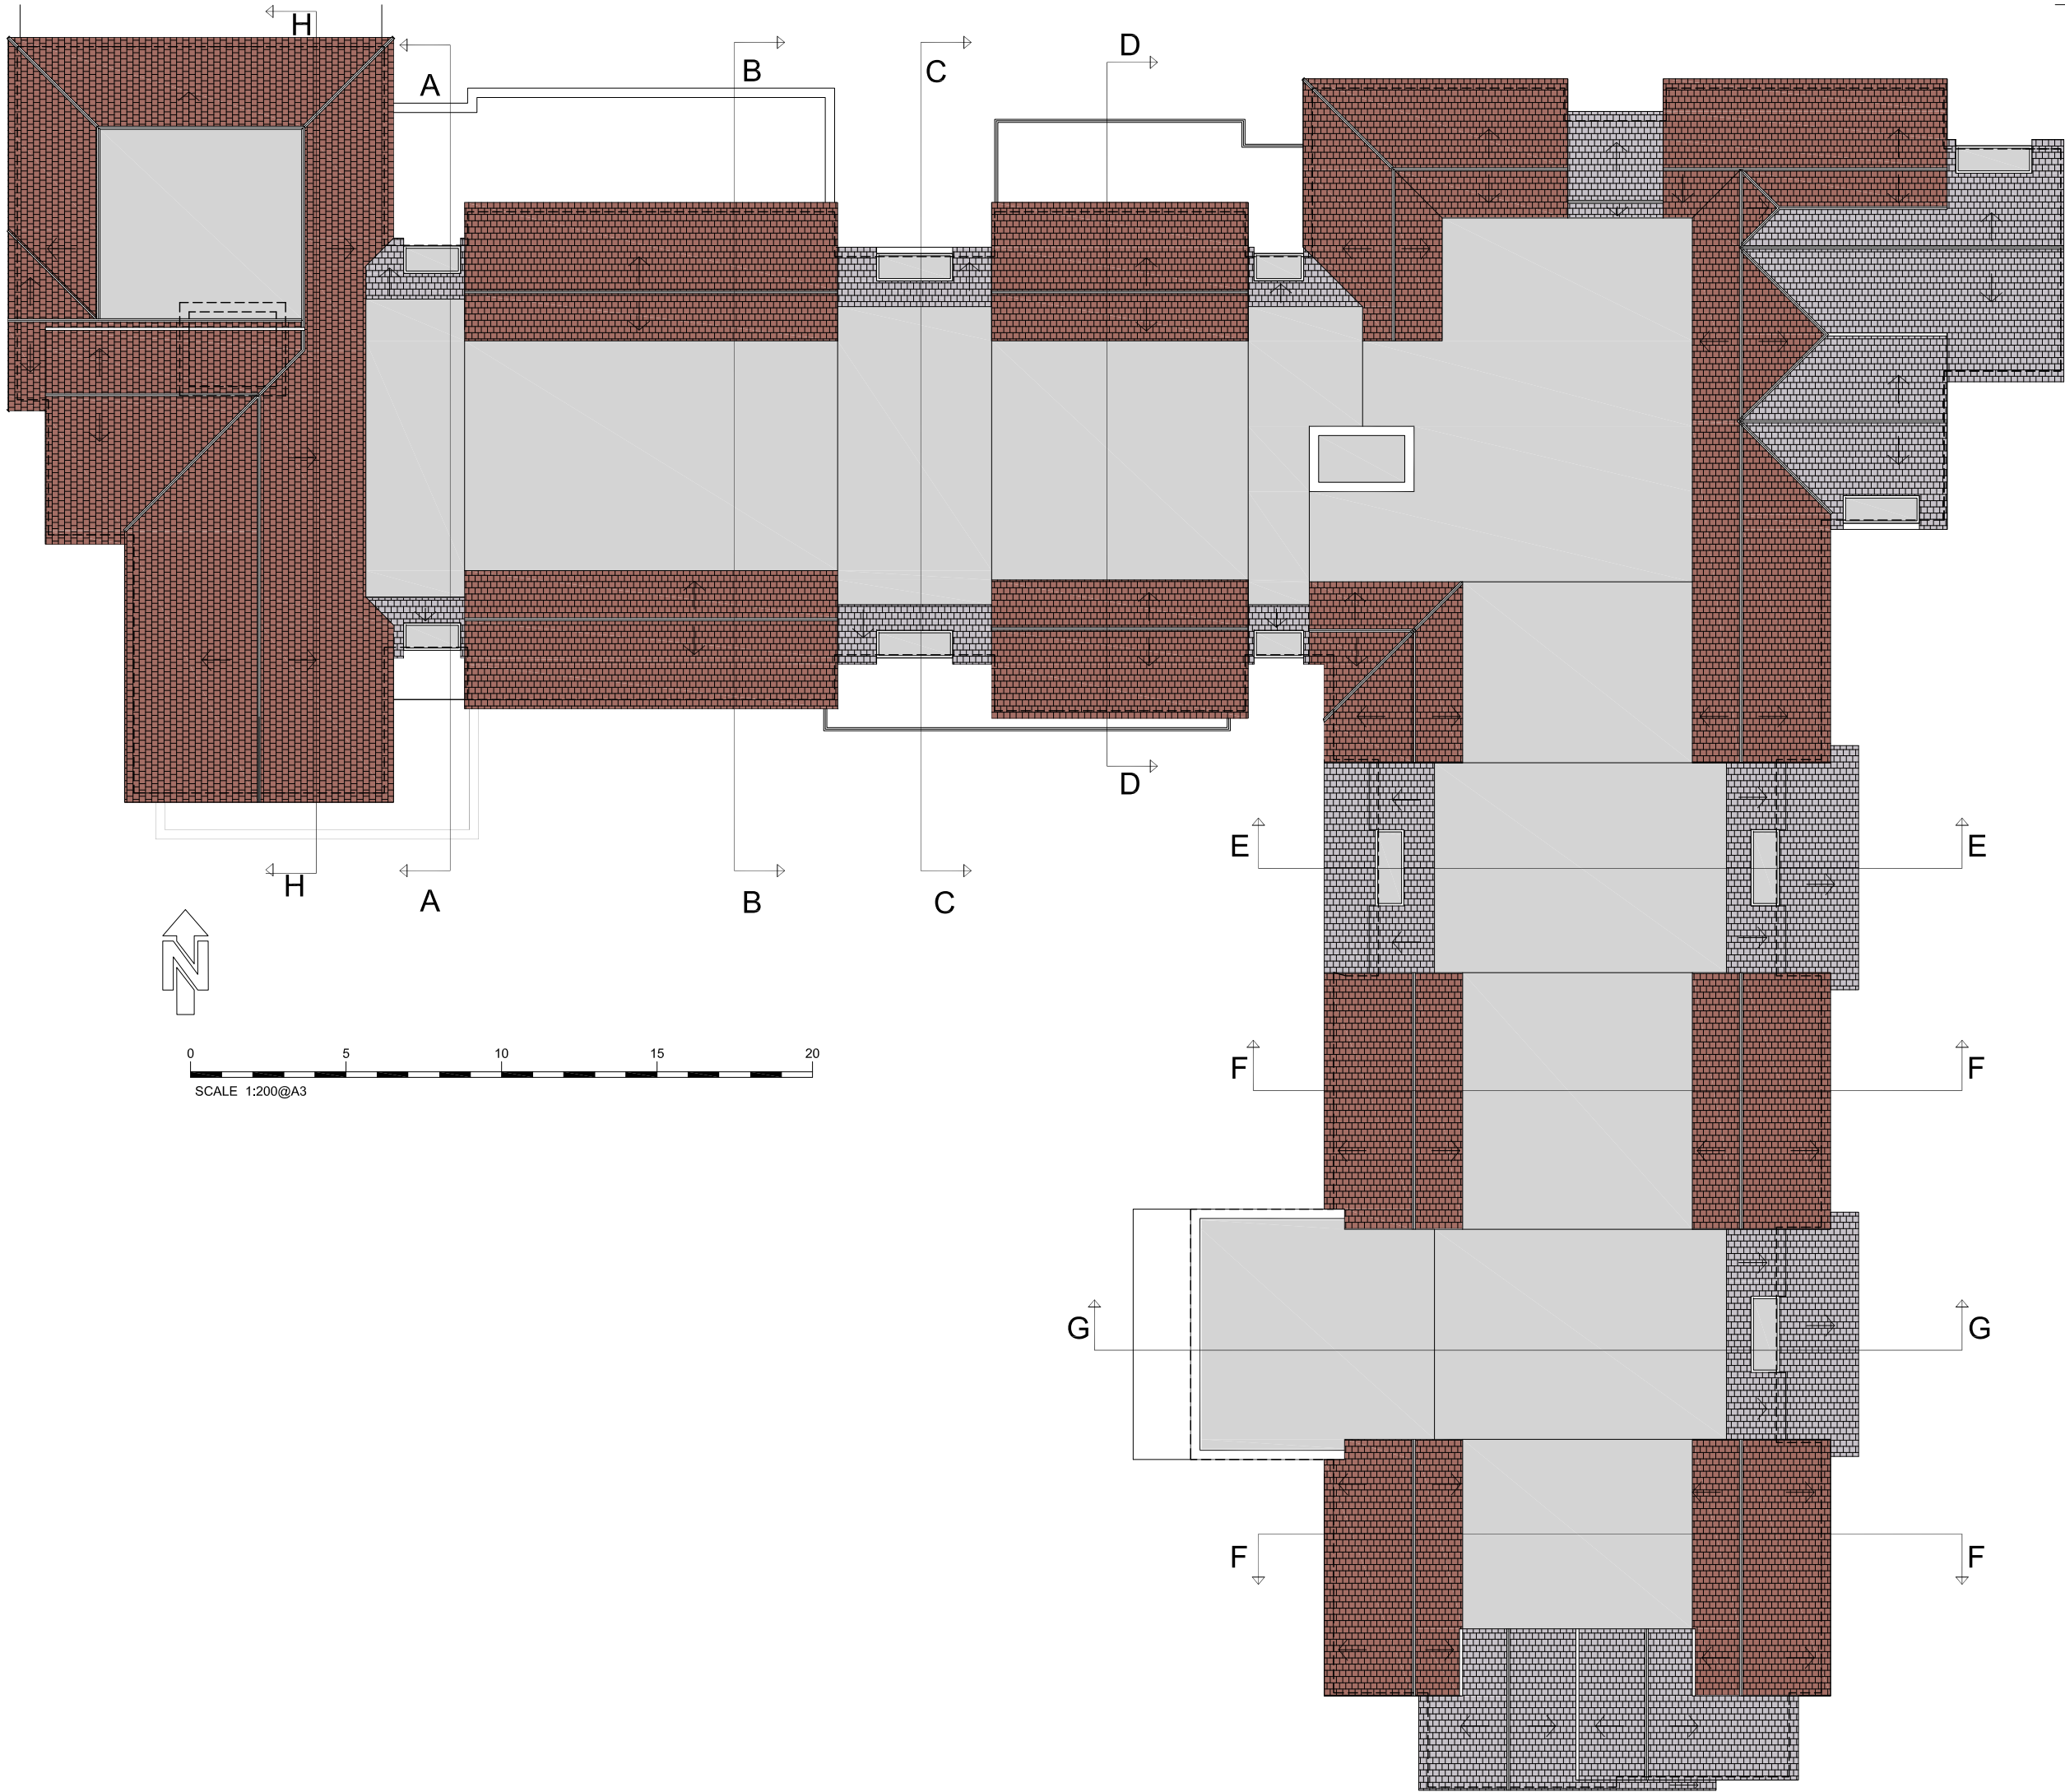

0 5 10 15 20
SCALE 1:200@A3



FRONTIER

DRAWING STATUS

PLANNING APPLICATION

REV:	DATE:	DESCRIPTION:



**Edmund Williams
Architects**
Unit 6b Clapham North Art Centre
26-32 Voltaire Road
London
SW4 6QH
T: 0208 672 8238
www.edmundwilliams.com

PROJECT:

YAPTON RD, MIDDLETON-on-SEA
PROPOSED 66 BED CARE HOME

TITLE:

ROOF PLAN PROPOSED

SCALE: 200@A3

DATE: MAY 20

AUTHOR: -

DRG. NO:

2017/PA\013

FILE: