


RESIDENTIAL PLAN AS APPROVED  
FOR APPLICATION REFERENCE:  
M/45/16/PL.

TREES SHOWN ARE AS PER  
TREE SURVEY BY PJC CONSULTANCY -  
REFER ARBORICULTURAL IMPACT  
ASSESSMENT

OUTLINE OF PROPOSED  
CARE HOME SHOWN DASHED GREEN

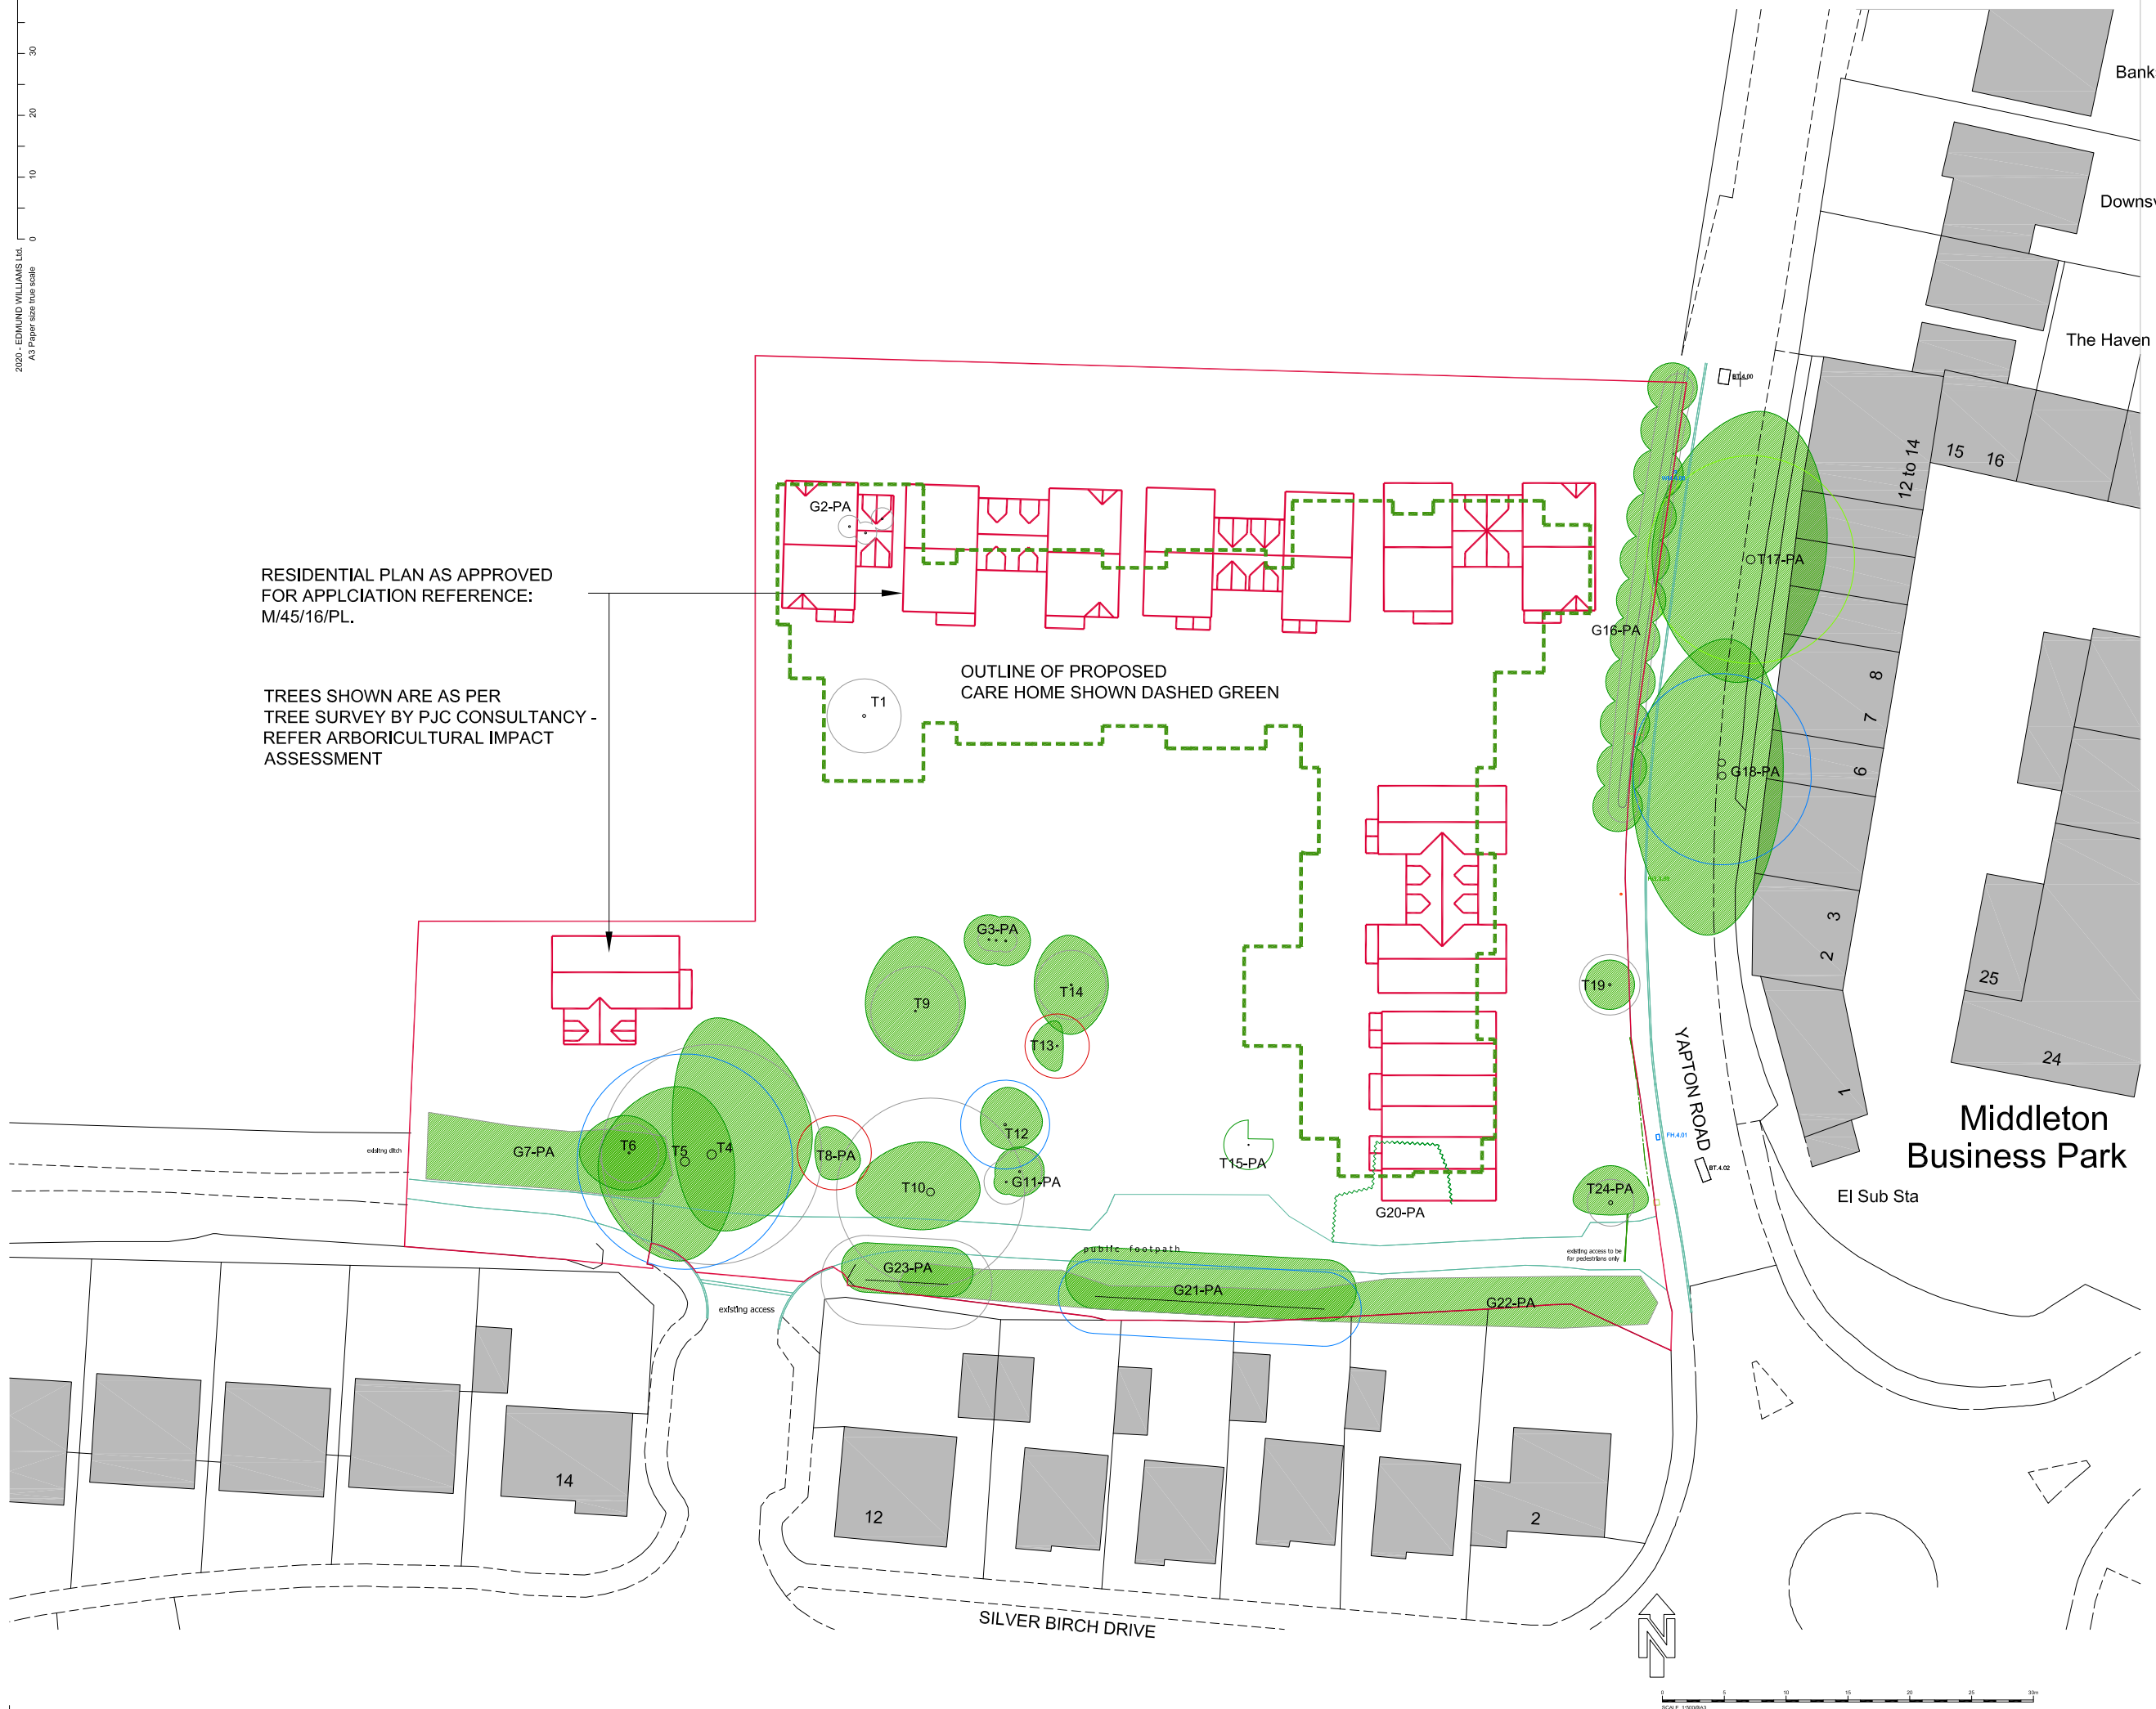

DRAWING STATUS  
PLANNING APPLICATION

|      |       |              |
|------|-------|--------------|
| REV: | DATE: | DESCRIPTION: |
|      |       |              |
|      |       |              |
|      |       |              |



PROJECT:  
YAPTON RD, MIDDLETON-on-SEA  
PROPOSED 66 BED CARE HOME

TITLE:  
SITE PLAN OUTLINE COMPARISONS

SCALE: 500@A3  
DATE: MAY 20  
AUTHOR: -  
DRG. NO.: 2017/PA/003  
FILE: