



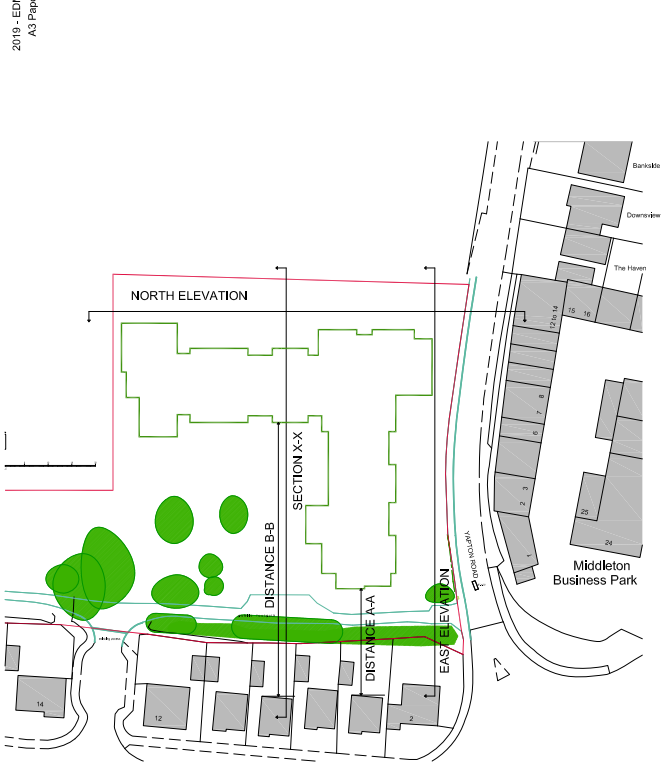

NORTH ELEVATION




EAST ELEVATION

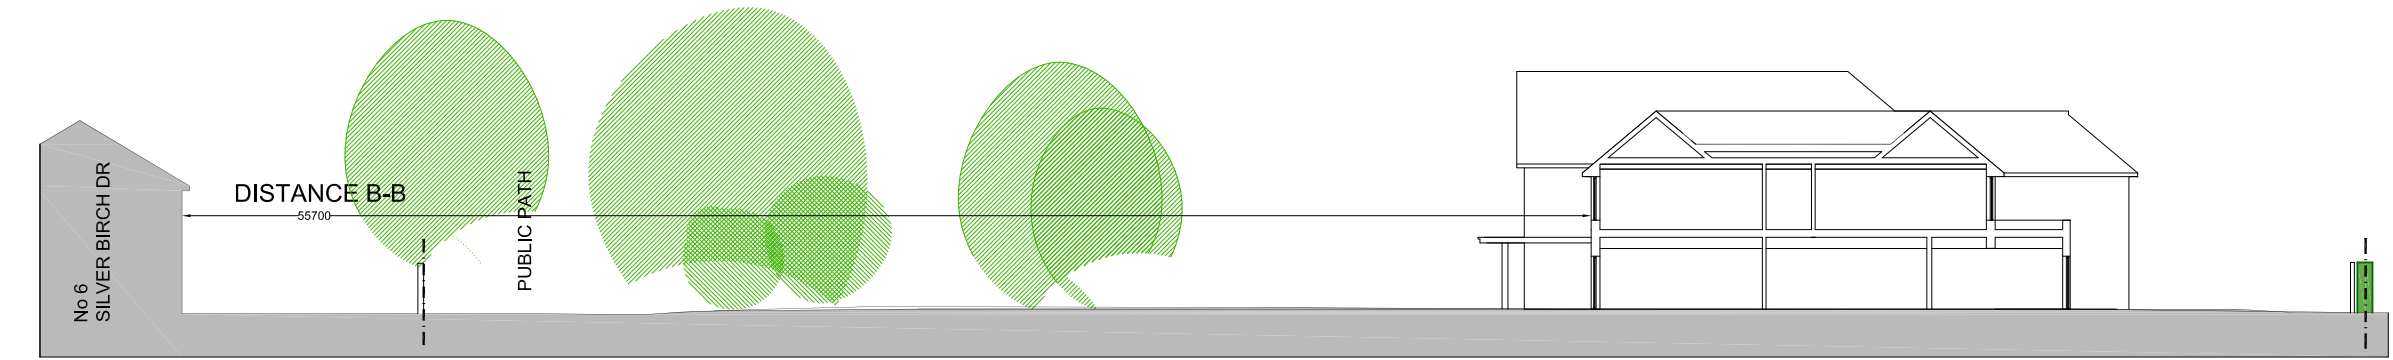

SECTION X-X

DISTANCES ARE BASED ON OS MAPPING

SCALE 1:300@A3

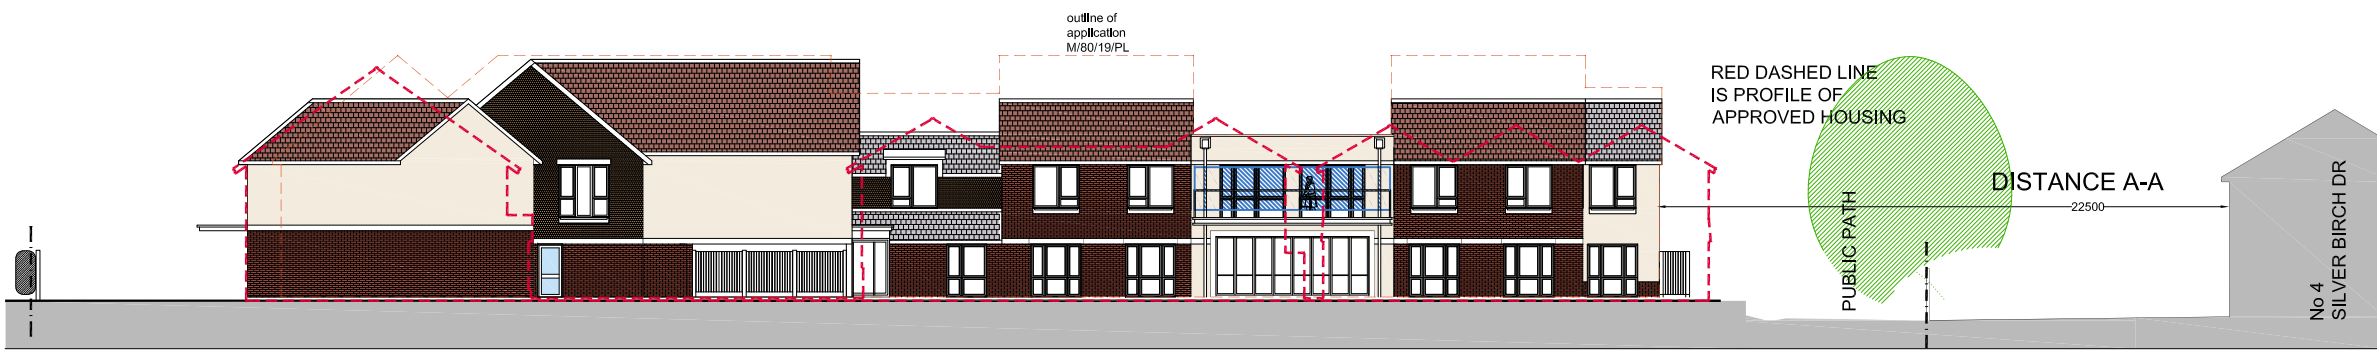

WEST ELEVATION - PROPOSED WITH APPROVED PROFILE OVERLAY



DRAWING STATUS
PLANNING APPLICATION

REV.	DATE	DESCRIPTION



PROJECT:
YAPTON RD, MIDDLETON-on-SEA
PROPOSED 66 BED CARE HOME

TITLE:
STREET SCENES - SH 2

SCALE: 500@A3
DATE: MAY 20
AUTHOR: -
DRG. NO.: 2017/PA\026
FILE: -