


© 2019 - EDMUND WILLIAMS Ltd.  
A3 Paper size true scale

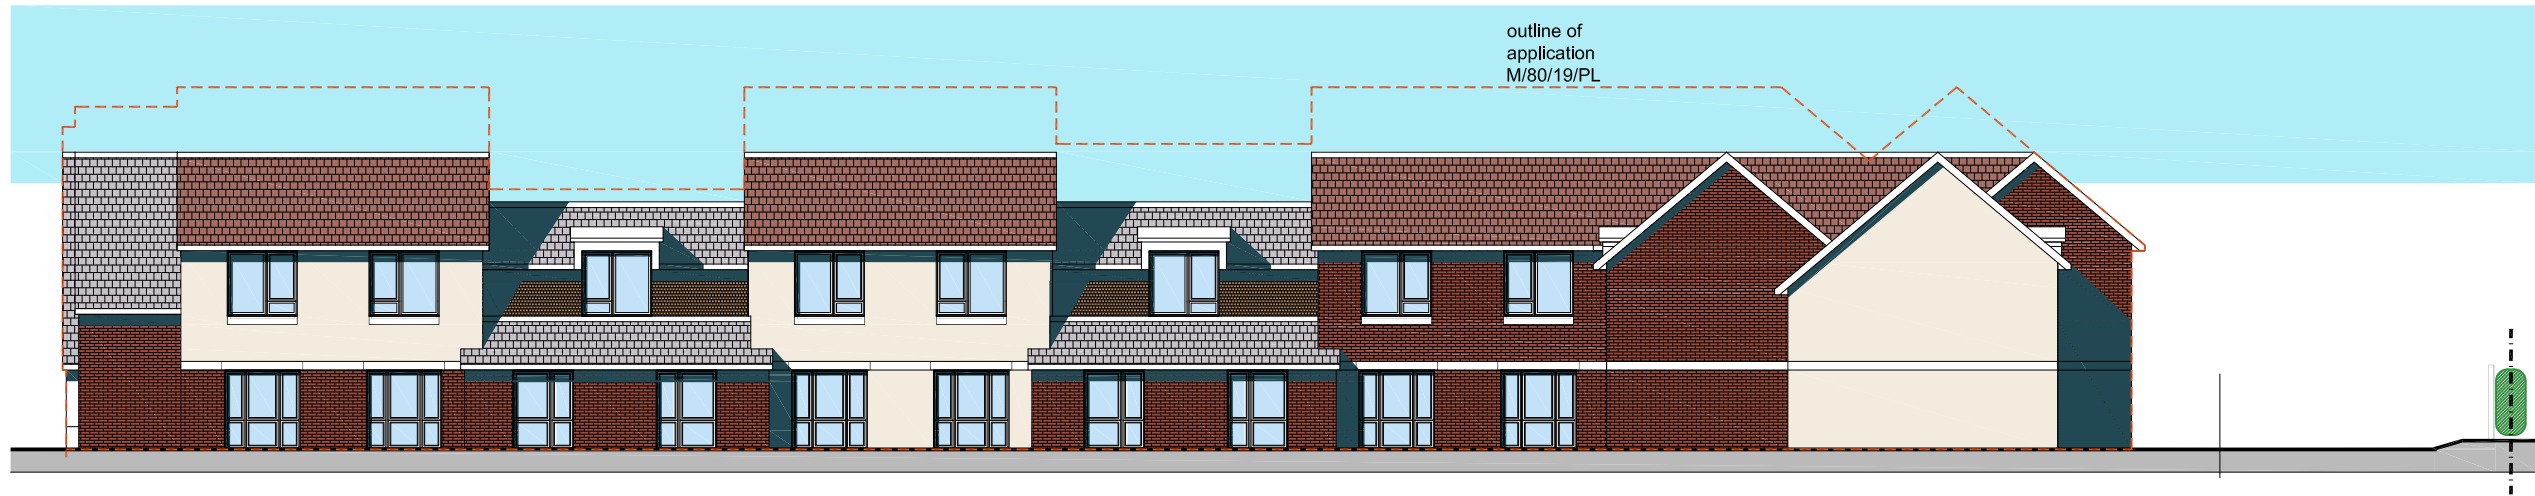

BEDROOMS

BEDROOMS

EAST ELEVATION




BEDROOMS

BEDROOMS

BISTRO & GARDEN ACCESS

NORTH ELEVATION

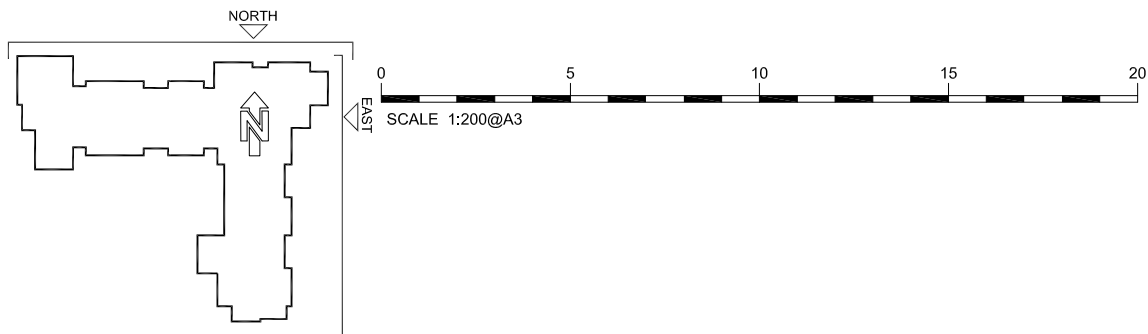

EXTERNAL MATERIALS

- WALLS MIX OF RED \ BROWN
- ARTSTONE LINTOLS AND CILLS.
- RENDER
- DARK RED \ BROWN TILE HANGING.
- DARK GREY and RED\BROWN, PLAIN ROOF TILES
- DARK GREY WINDOW AND DOOR FRAMES.
- RAIN WATER GOODS - BLACK



DRAWING STATUS

PLANNING APPLICATION

| REV. | DATE | DESCRIPTION |
|------|------|-------------|
|      |      |             |
|      |      |             |
|      |      |             |



PROJECT:  
YAPTON RD, MIDDLETON-on-SEA  
PROPOSED 66 BED CARE HOME  
TITLE:  
ELEVATIONS PROPOSED - SH 2

SCALE: 200@A3  
DATE: MAY 20  
AUTHOR: -  
DRG. NO.: 2017/PA\021  
FILE:

ARUN DISTRICT COUNCIL M/69/20/PL