


East Elevation.


(D3)

↑
East.
Scale 1:100.

Existing East Elevation.

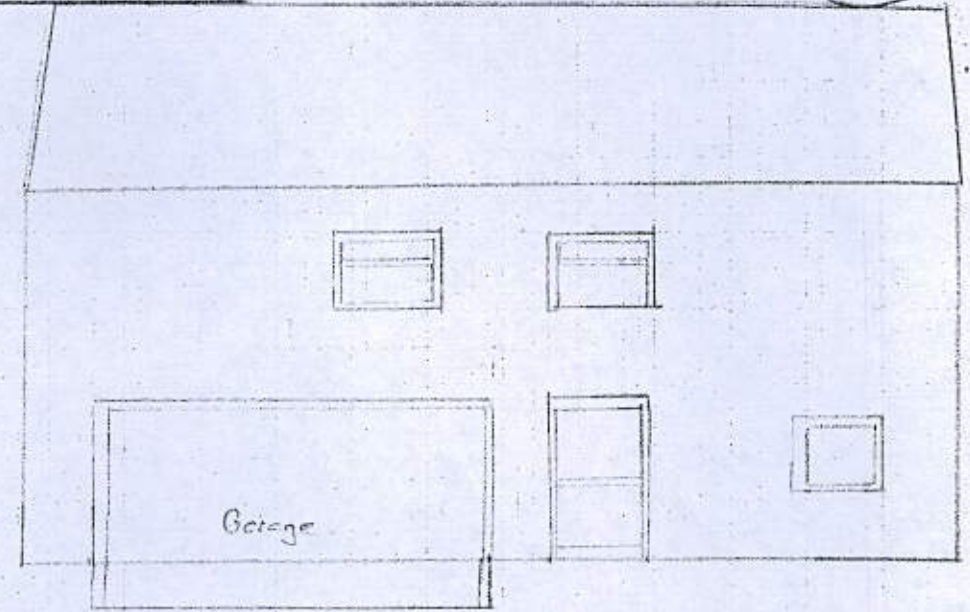

Proposed East Elevation

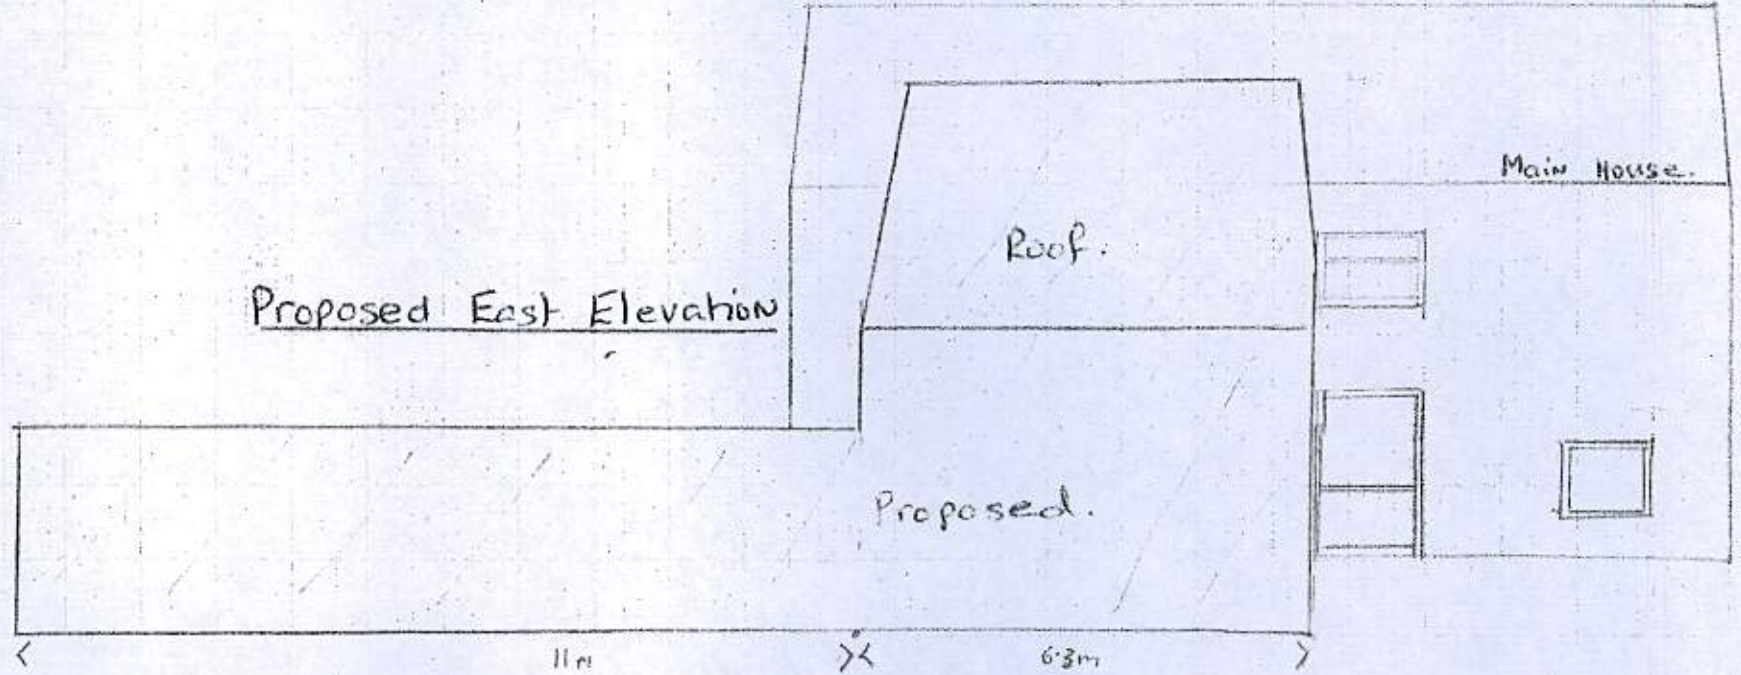

D3