


Appendix B Existing Site and Proposed Plans



Site Location Plan scale 1:1250

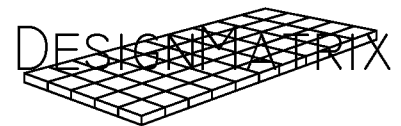

Client:

Mr & Mrs Riley

Project Title:

**88 Ancton Way
Elmer
Middleton On Sea
Bognor Regis
West Sussex
PO22 6LP**

Drawing Title:

Site Location Plan

Drawn: **ASL** Date: **Dec 2021**

Scale: **1:1250 @ A4 size**


Dwg.No.: **6778 - 01 -**

DESIGNMATRIX UK LTD

57 CHRISTCHURCH AVENUE, RAINHAM, ESSEX, RM13 8JA
E-MAIL: TONYLONG@DESIGNMATRIX.CO.UK TEL: 01708 850128



Site Block Plan scale 1:500

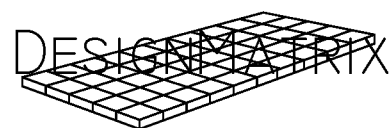

Client:
Mr & Mrs Riley
 Project Title:
88 Ancton Way
Elmer
Middleton On Sea
Bognor Regis
West Sussex
PO22 6LP

Drawing Title:
Site Block Plan




Drawn: **ASL** Date: **Dec 2021**
 Scale: **1:500 @ A4 size**

Dwg.No.: **6778 - 02 -**

DESIGNMATRIX UK LTD


57 CHRISTCHURCH AVENUE, RAINHAM, ESSEX, RM13 8JA
 E-MAIL: TONYLONG@DESIGNMATRIX.CO.UK TEL: 01708 850128

CONTRACTOR TO CHECK ALL DIMENSIONS ON SITE PRIOR TO COMMENCEMENT.
IF INFORMATION IS NOT CLEAR OR CONSISTENT CONSULT DESIGNER.
THIS DRAWING IS COPYRIGHT.

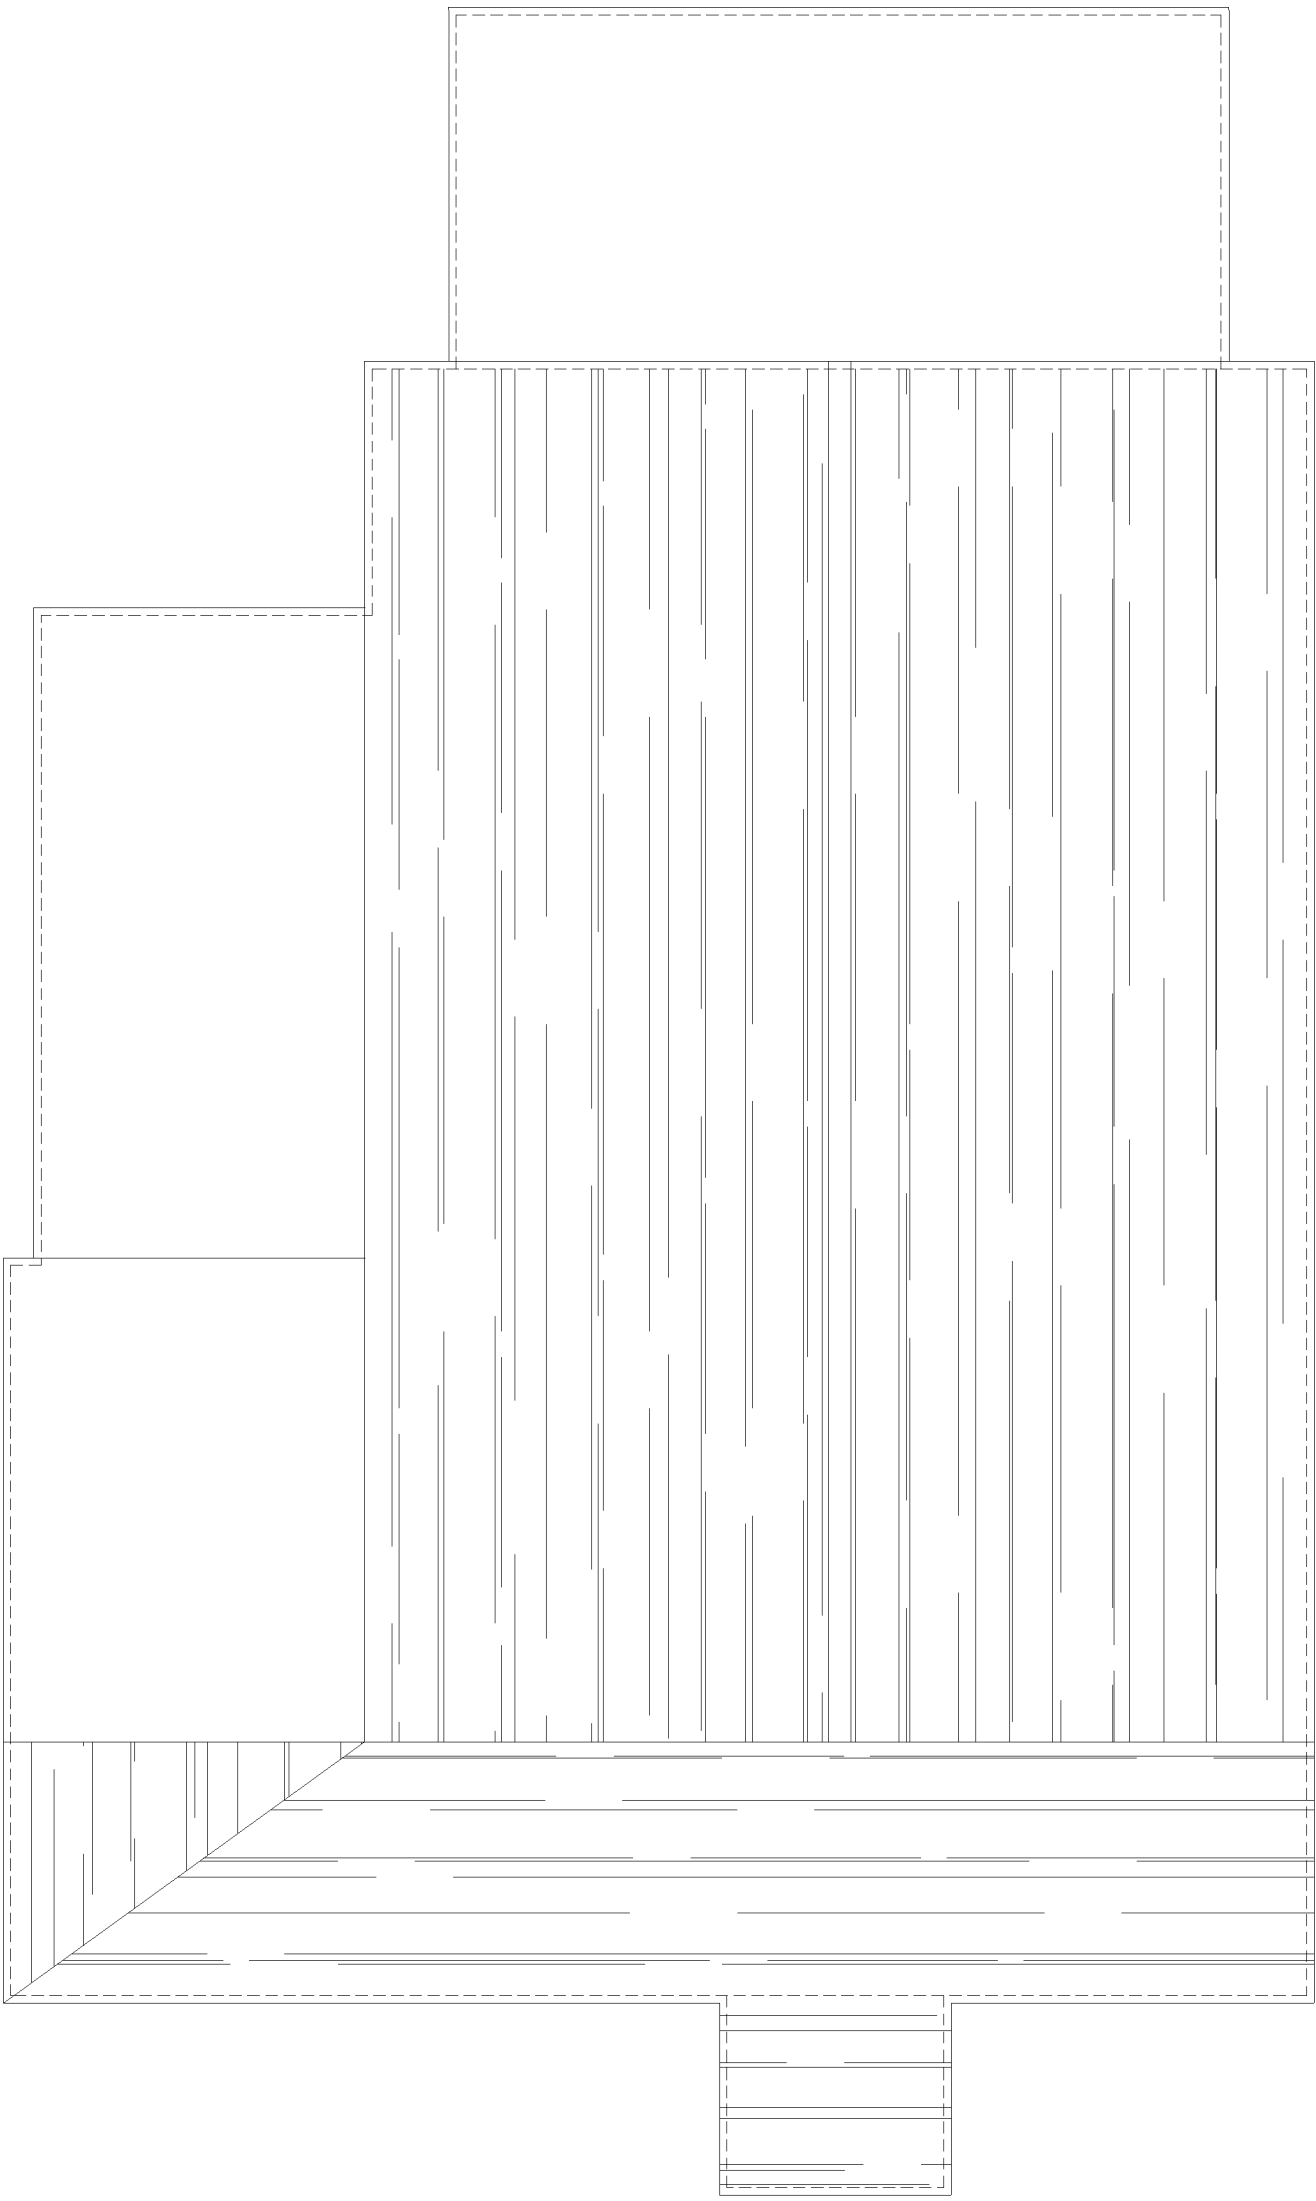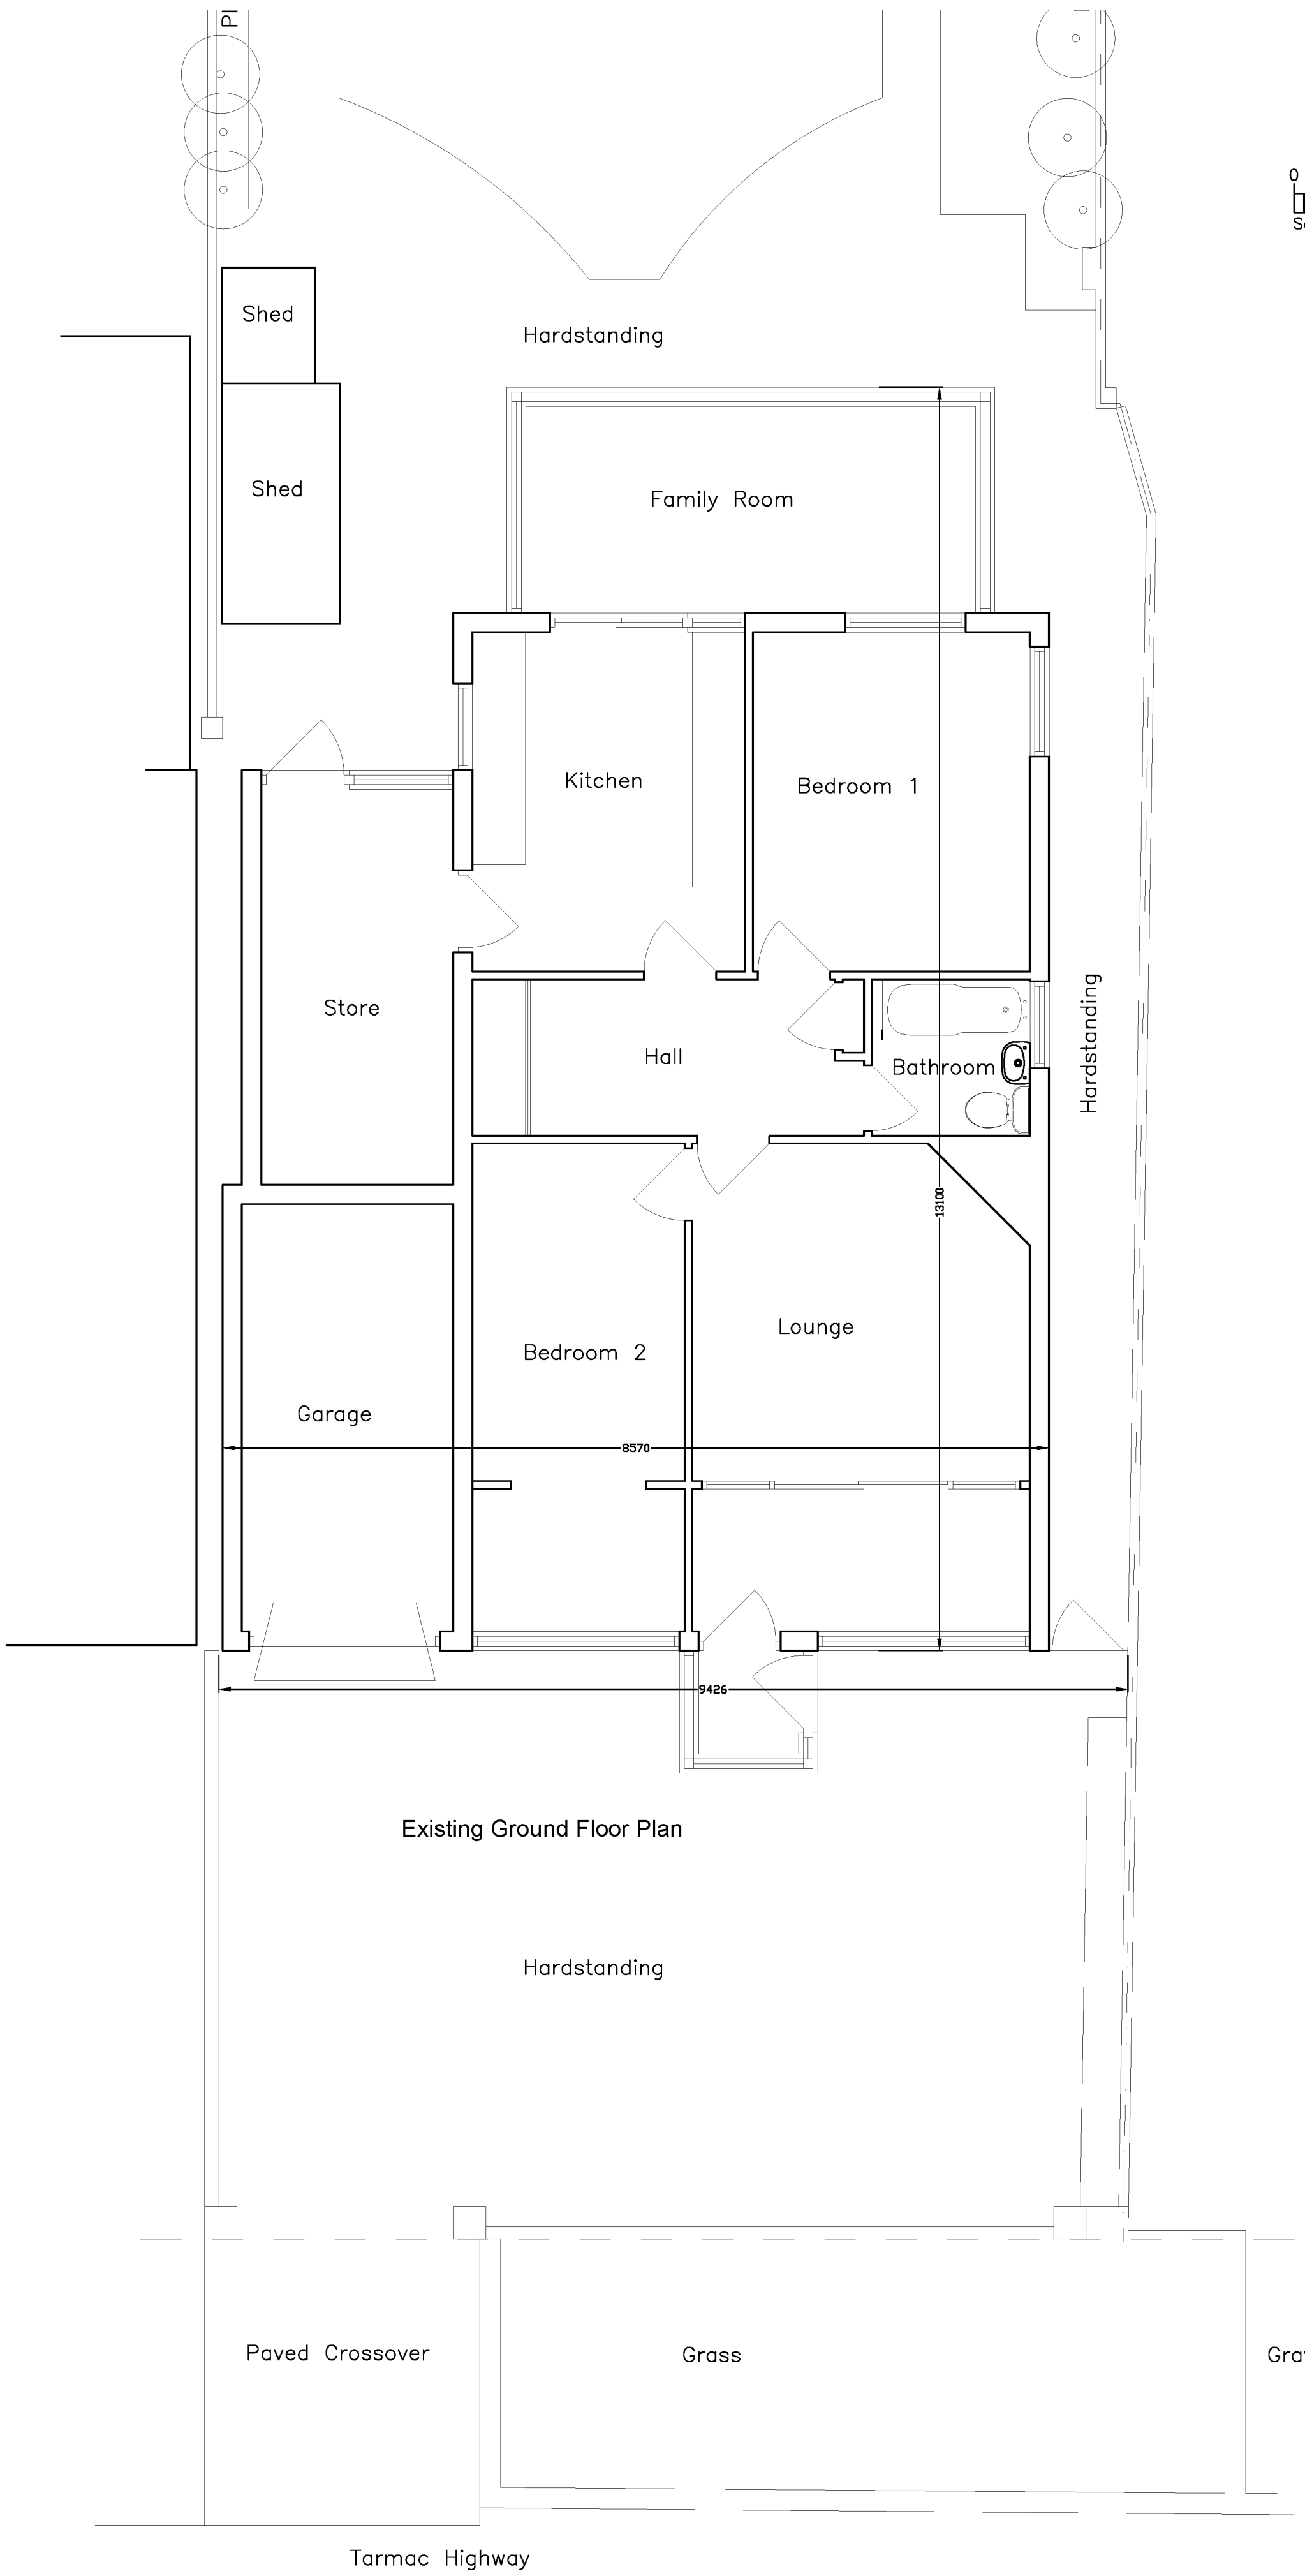 



Existing Roof Plan

DATE	REVISION

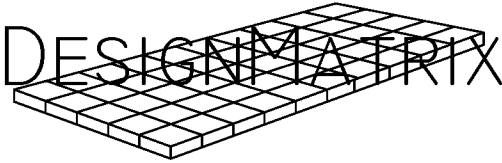


Client:
Mr & Mrs Riley
Project Title:
88 Ancton Way
Elmer
Middleton On Sea
Bognor Regis
West Sussex
PO22 6LP
Drawing Title:
Existing Floor Plan
Drawn: **ASL** Date: **Dec 2021**
Scale: **1:50 @ A1 size**
Dwg.No.: **6778 - 03** -
DESIGNMATRIX UK LTD
57 CHRISTCHURCH AVENUE, RAINHAM, ESSEX, RM13 8JA
E-MAIL: TONYLONG@DESIGNMATRIX.CO.UK TEL: 01709 650128


Scale

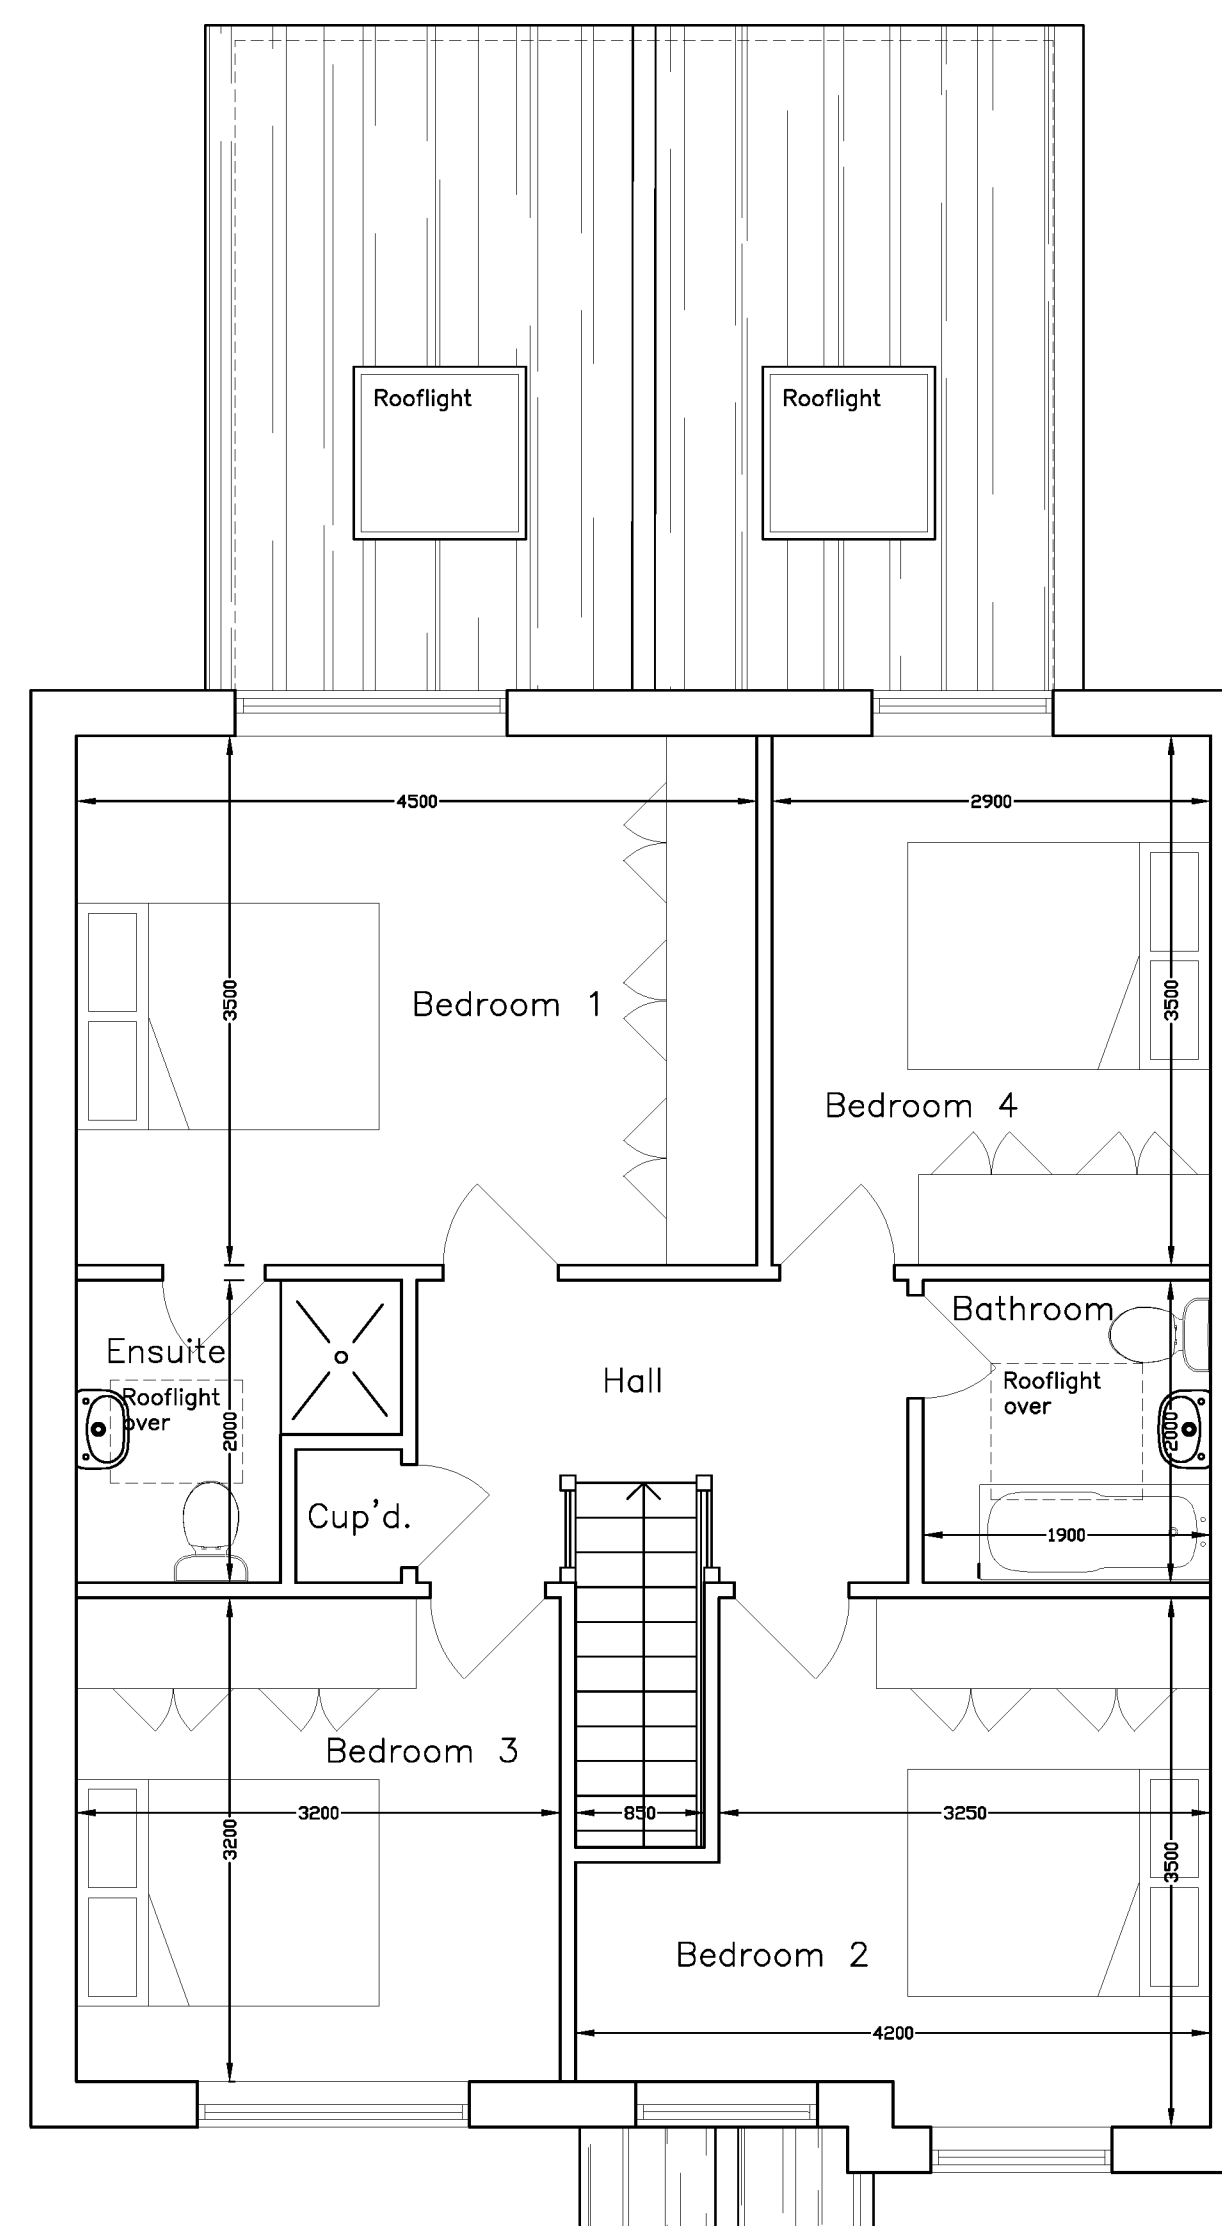 

Proposed First Floor Plan

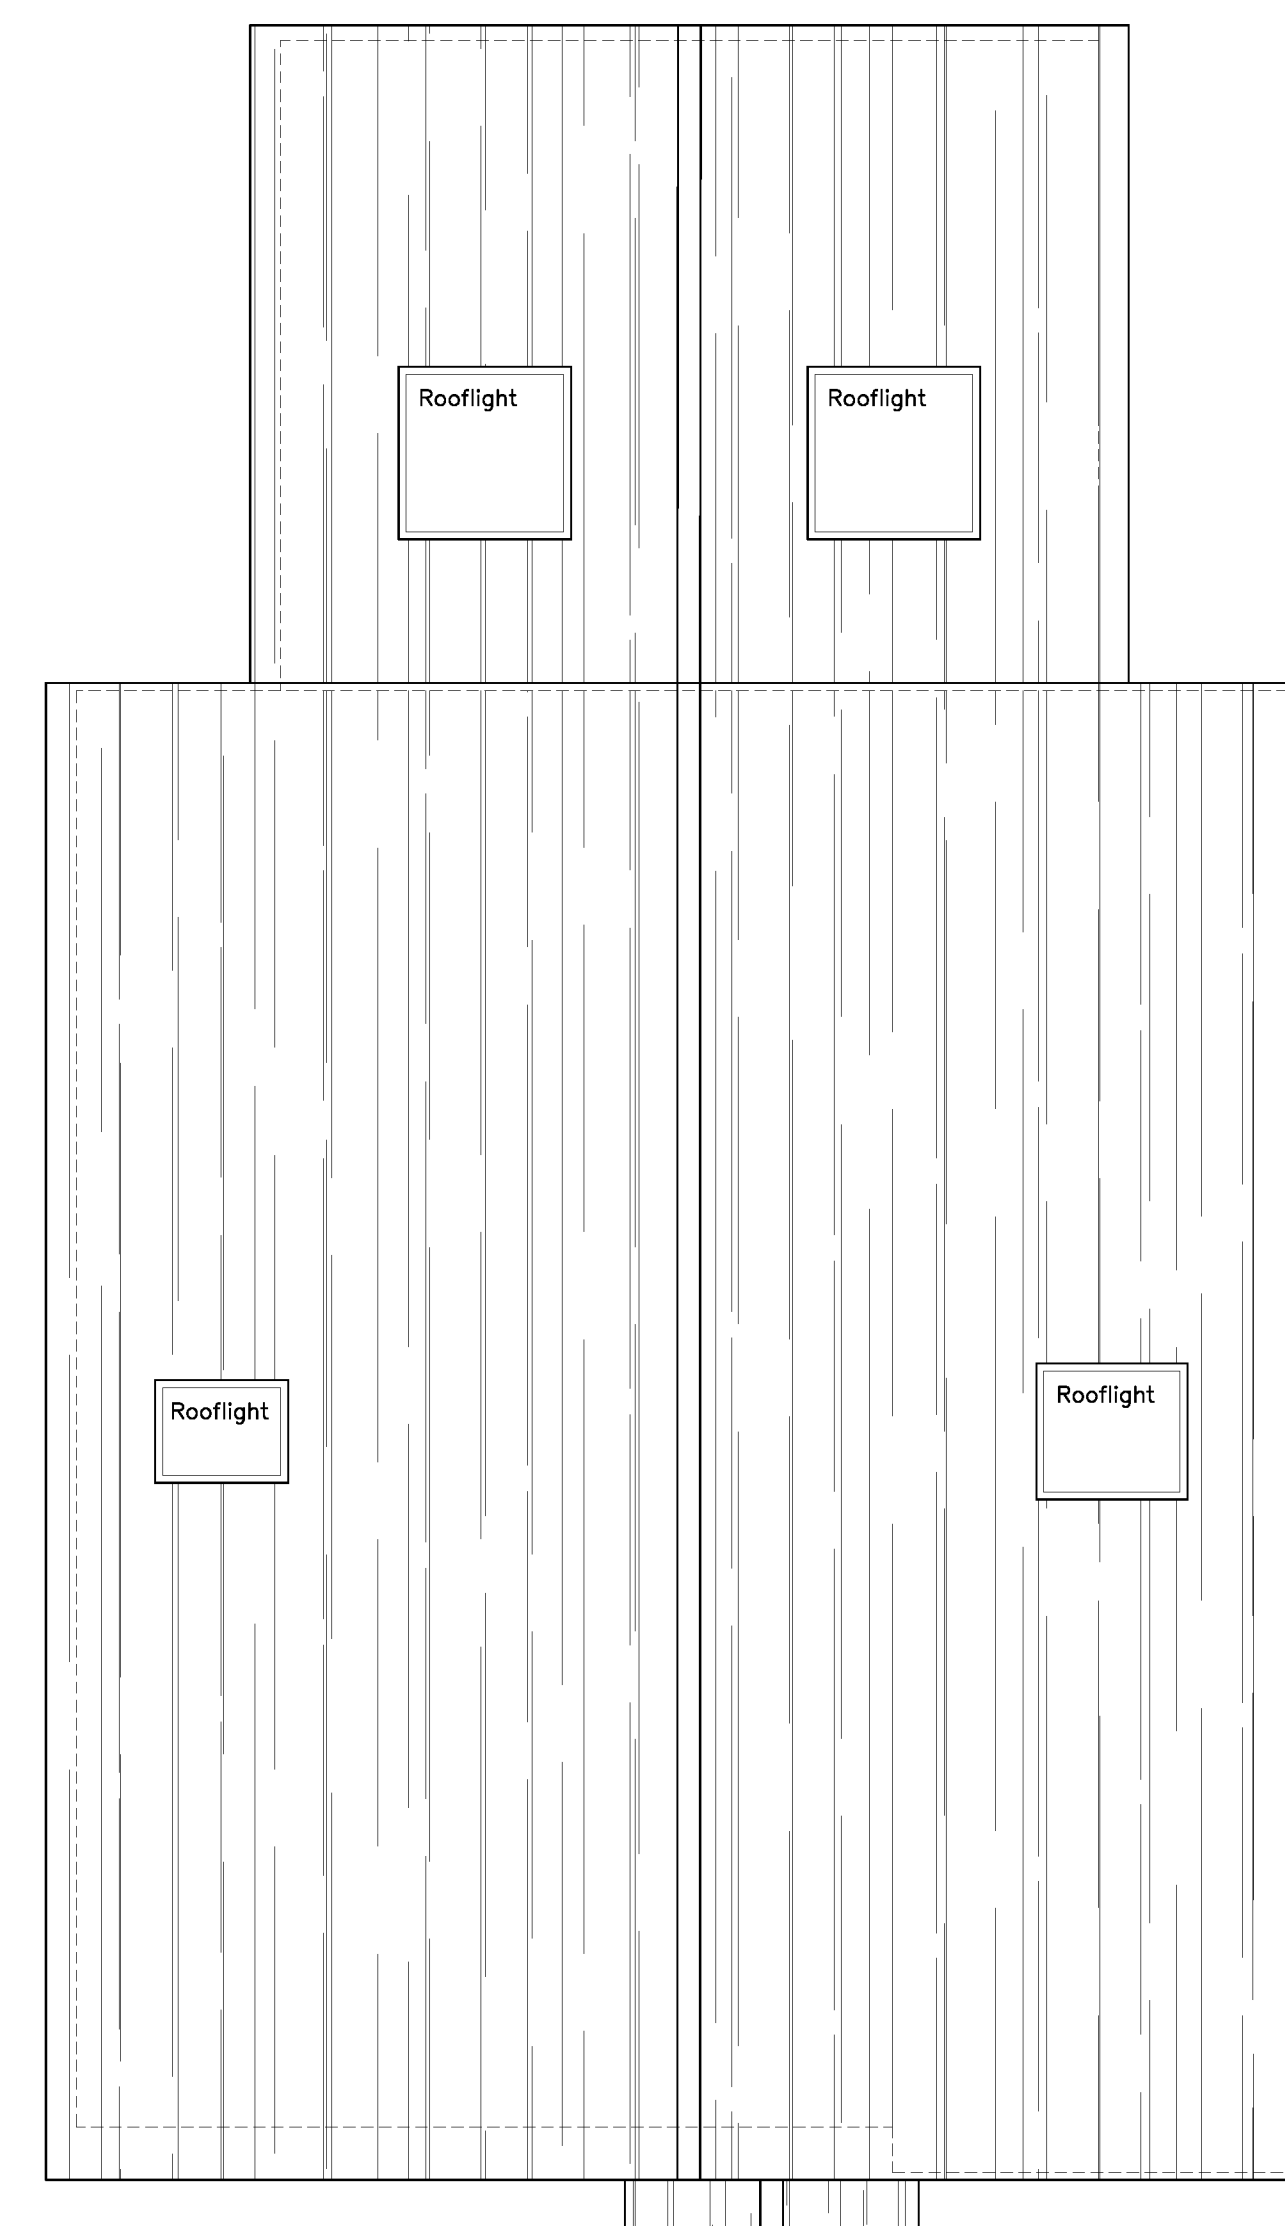

Proposed Roof Plan

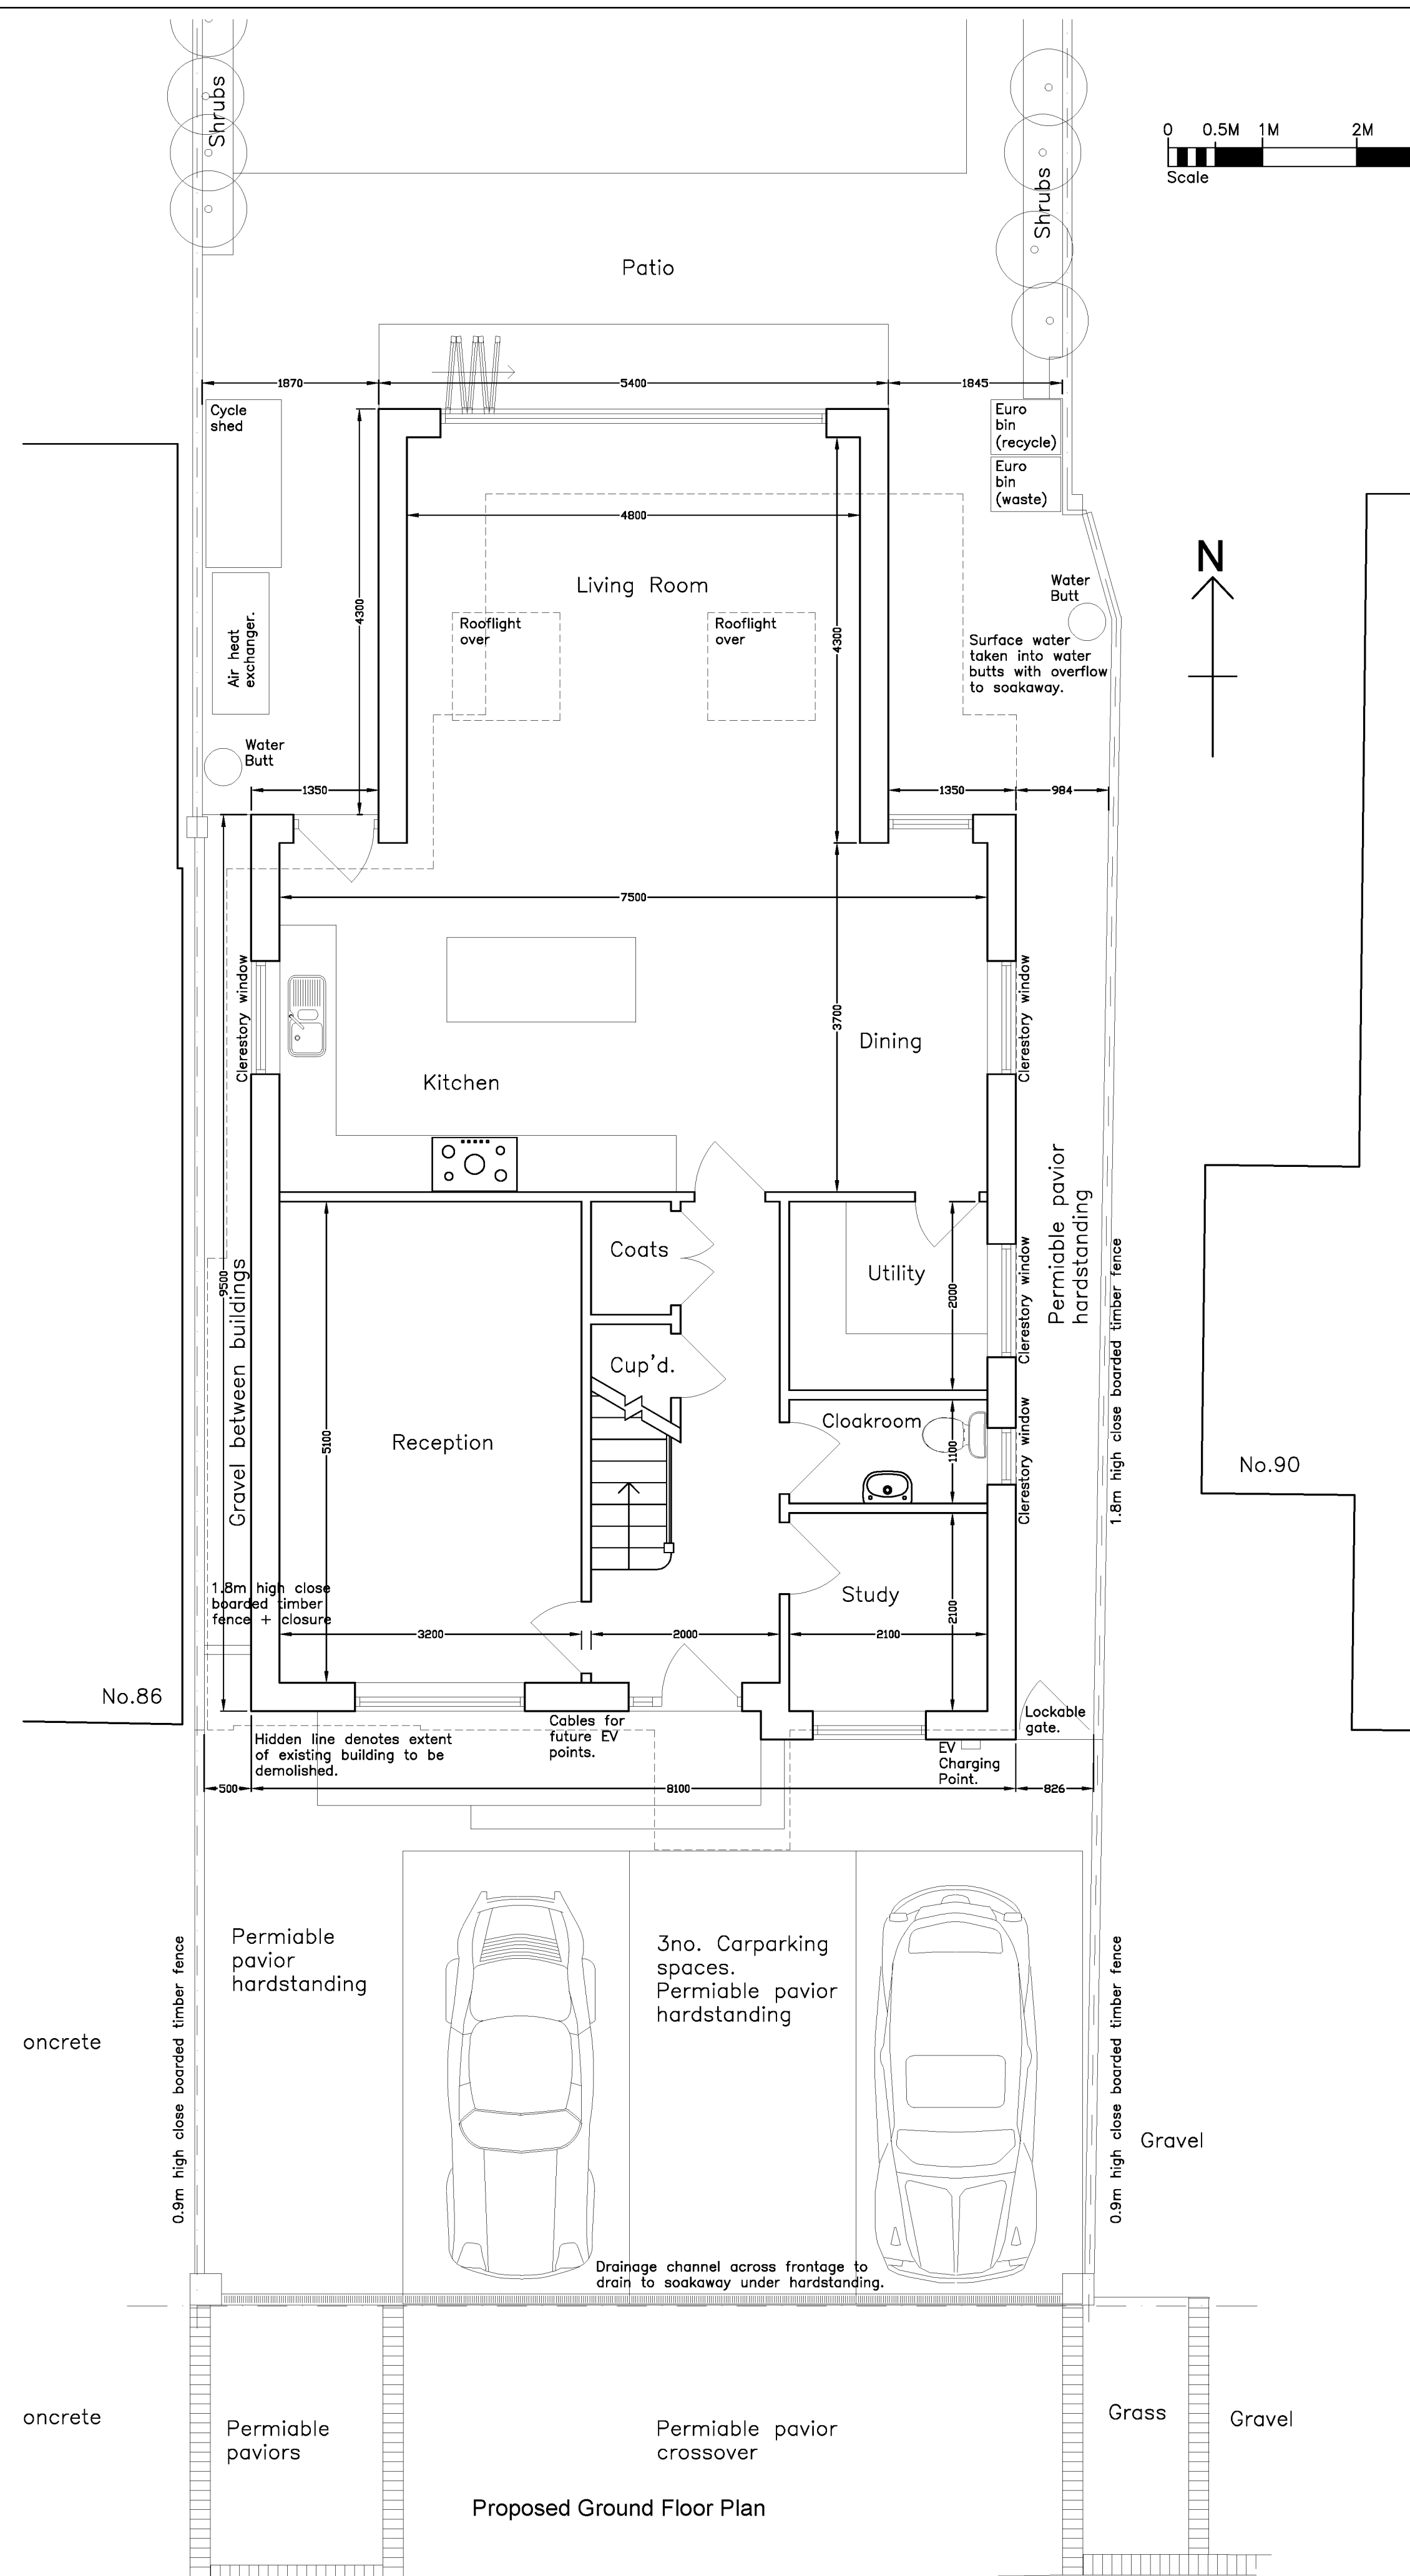

Proposed Ground Floor Plan

	DATE	REVISION




Drawing Title:
Proposed Plans

Drawn: ASL Date: Dec 2021






Scale: 1:50 @ A1 size

Dwg.No.: 6778 - 05


DESIGNMATRIX UK LTD
57 CHRISTCHURCH AVENUE, RAINHAM, ESSEX, RM13 8JA
E-MAIL: TONYLONG@DESIGNMATRIX.CO.UK TEL: 01708 850128

 


CONTRACTOR TO CHECK ALL DIMENSIONS ON SITE PRIOR TO COMMENCEMENT.
IF INFORMATION IS NOT CLEAR OR CONSISTENT CONSULT DESIGNER.
THIS DRAWING IS COPYRIGHT.

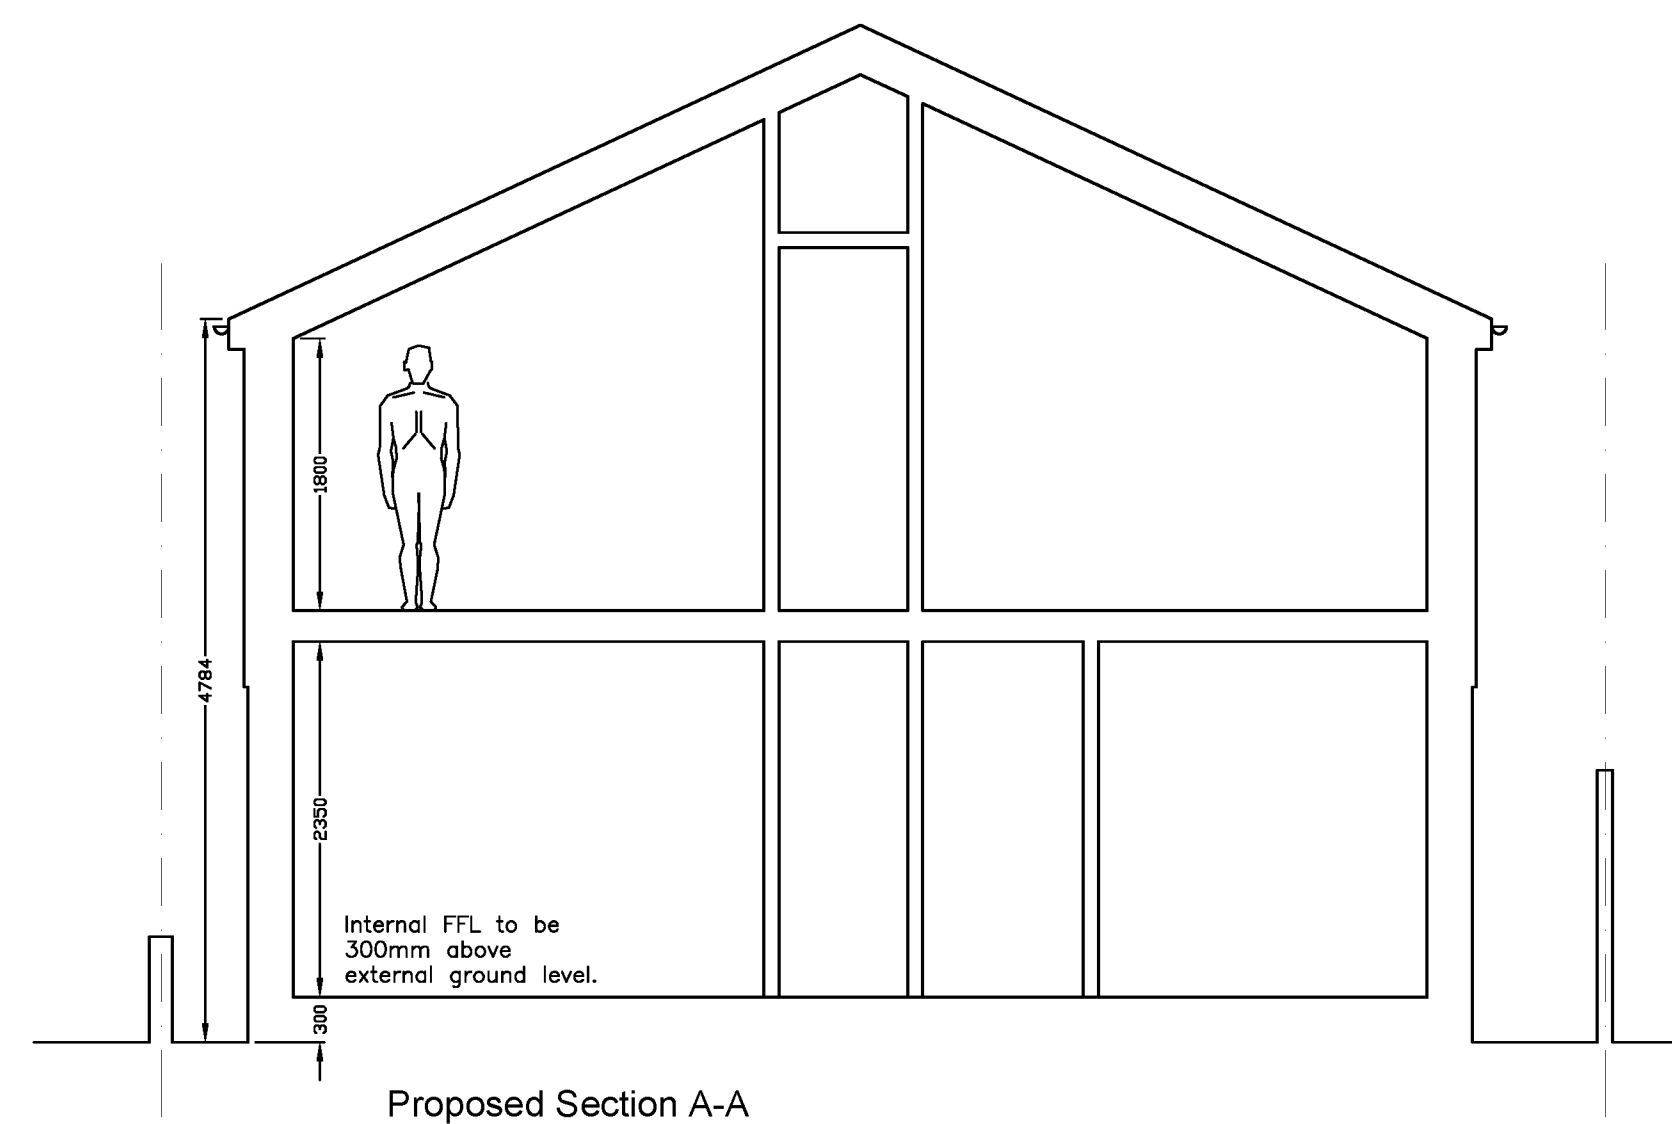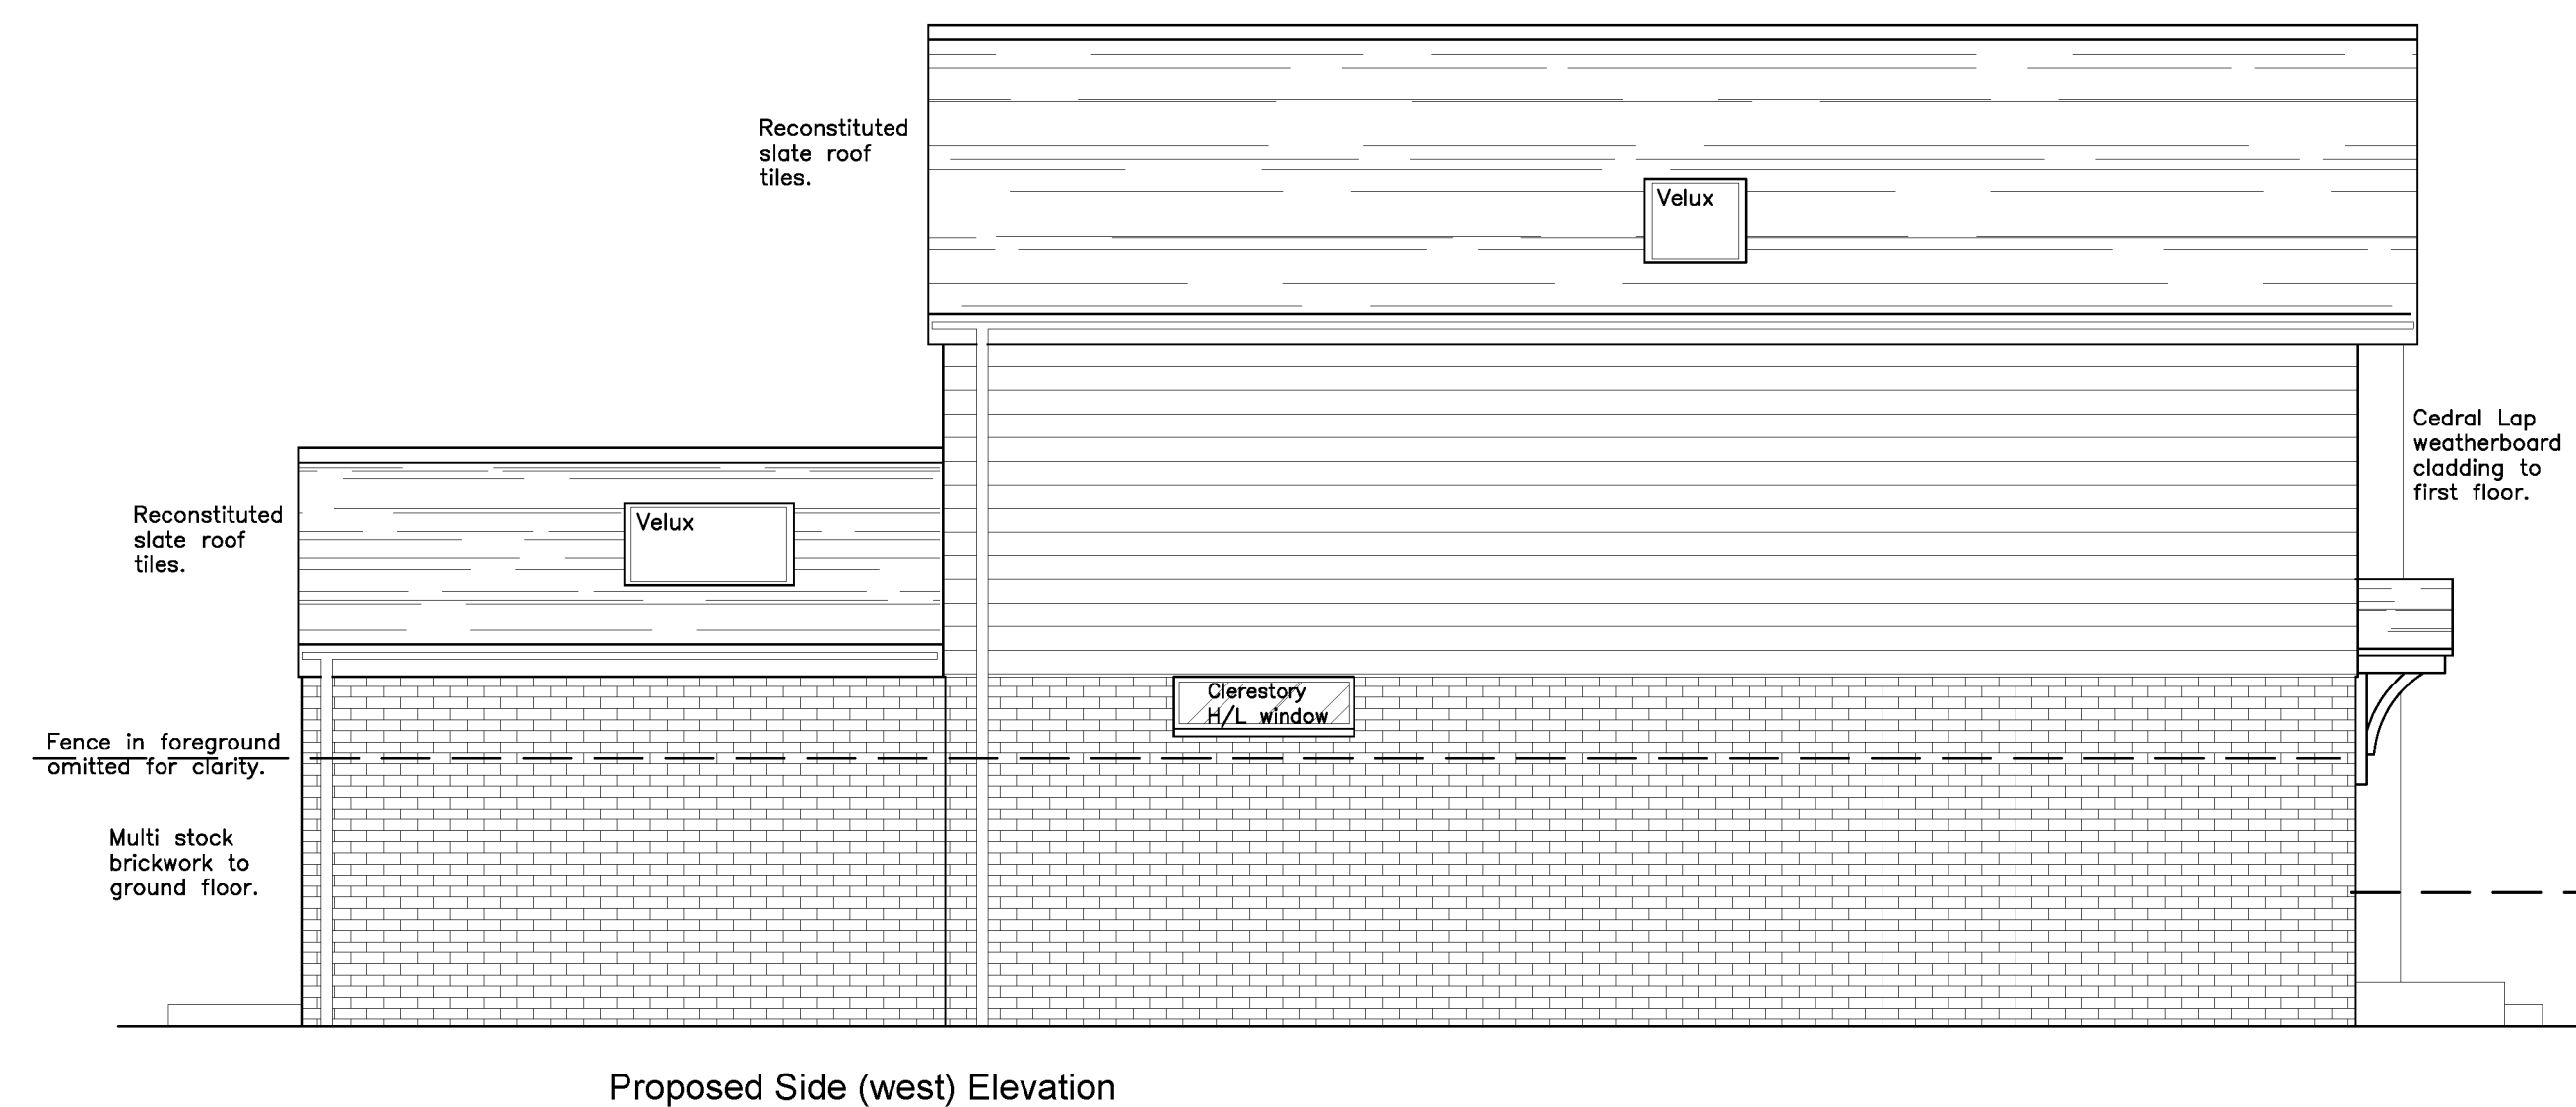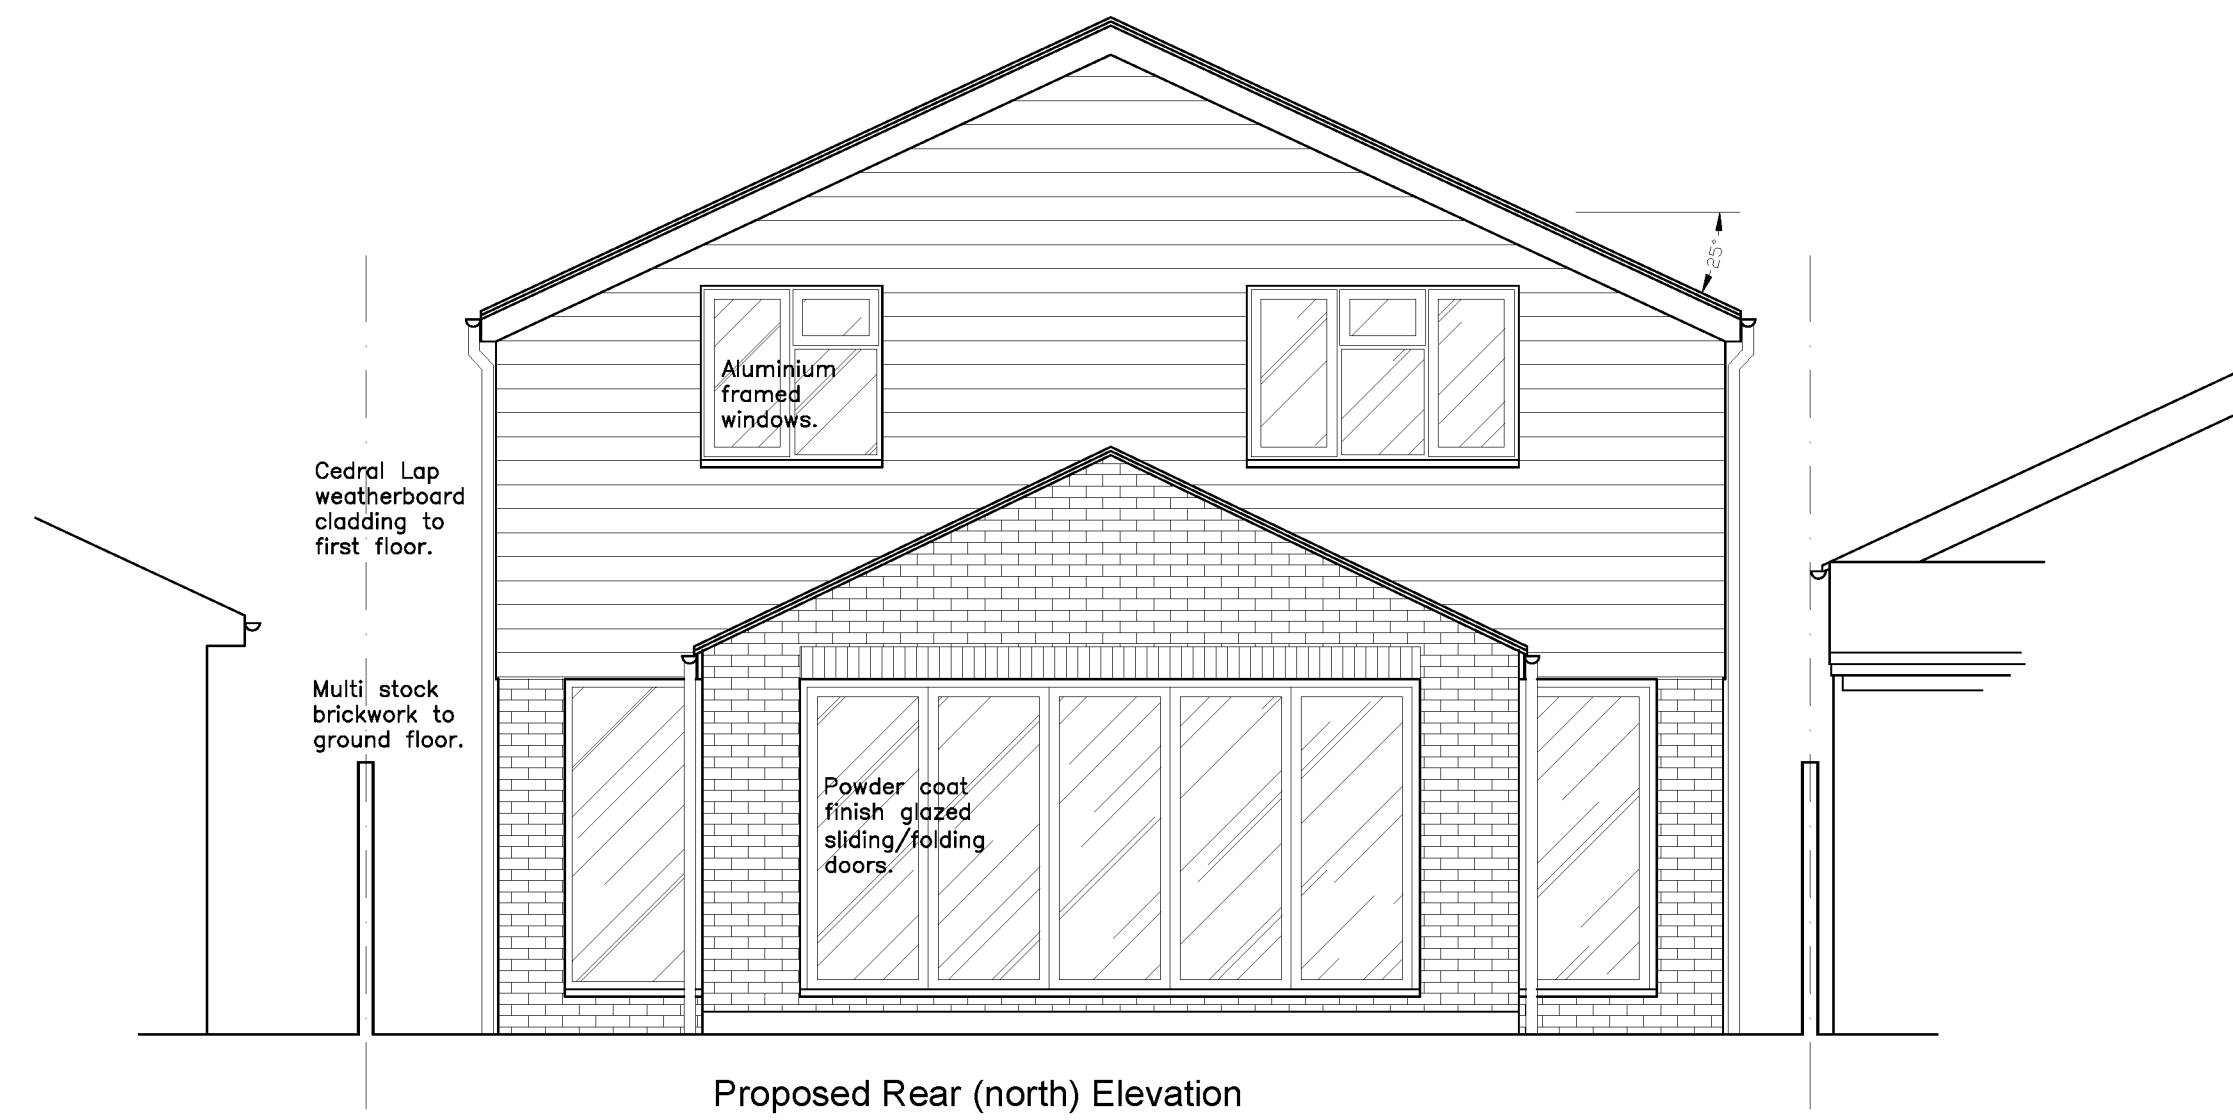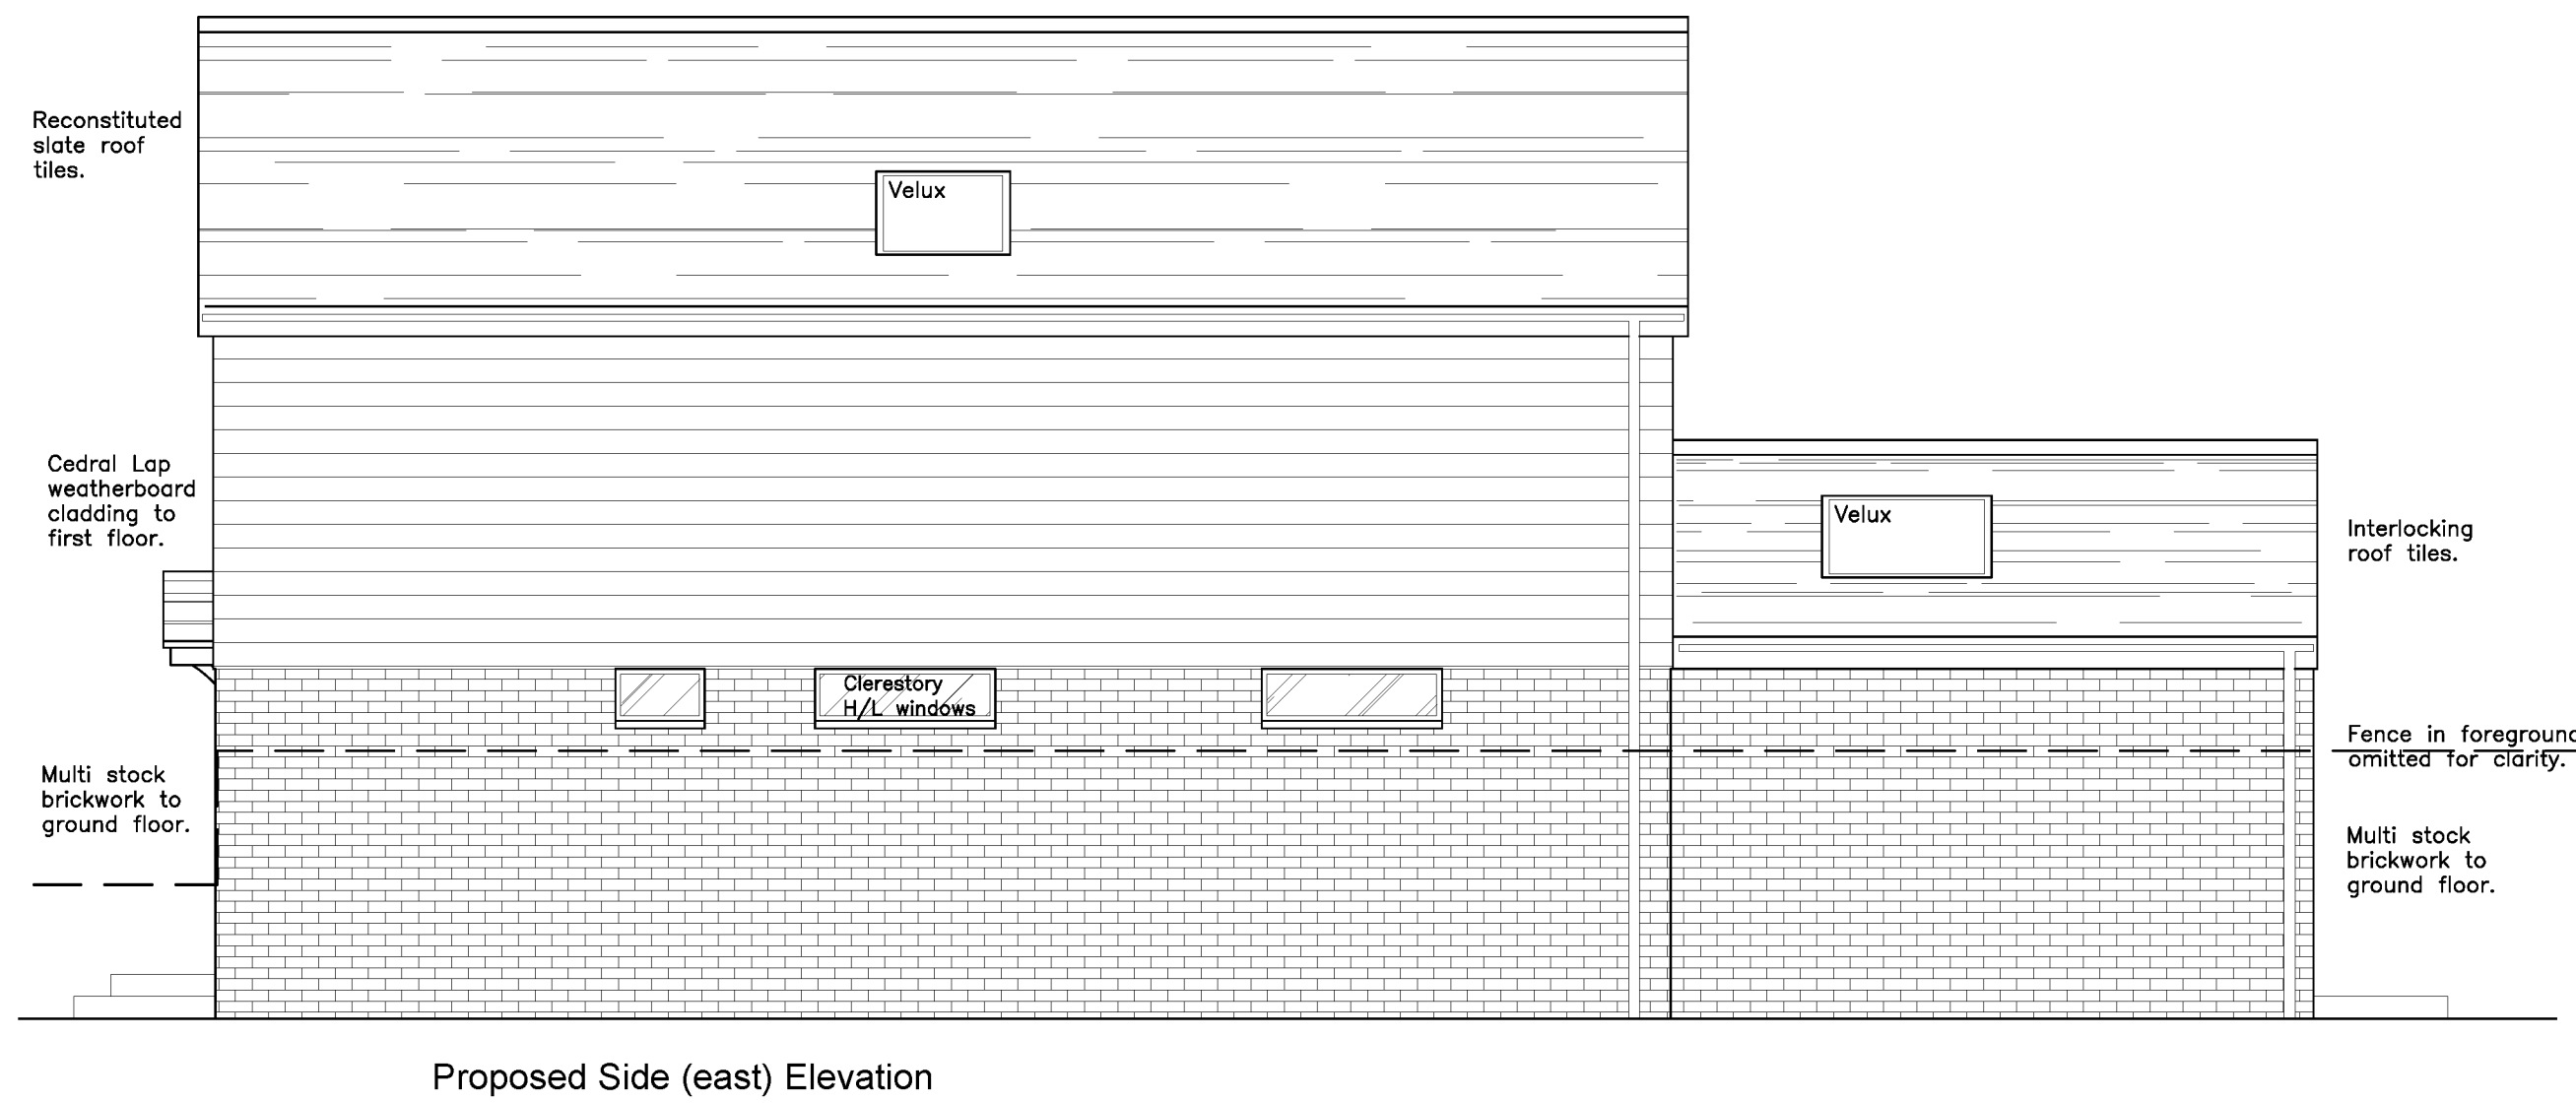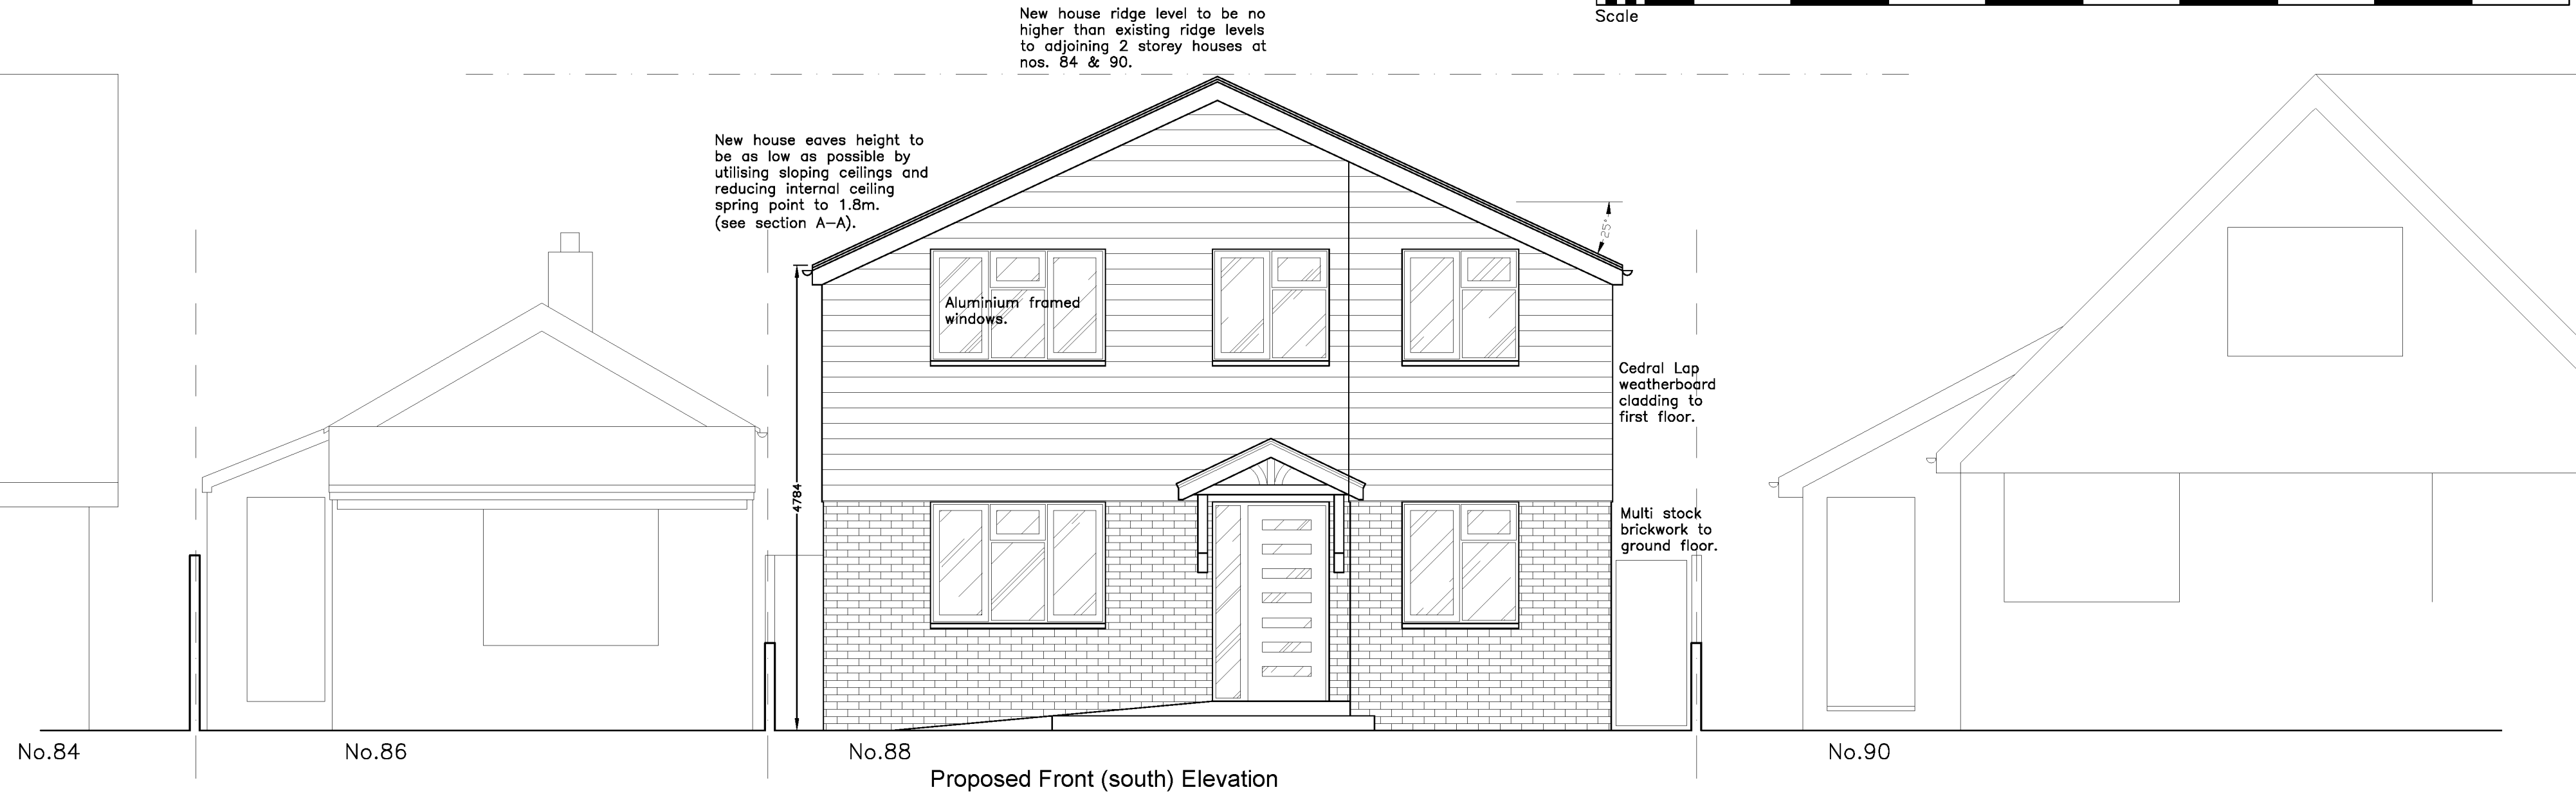


DATE	REVISION

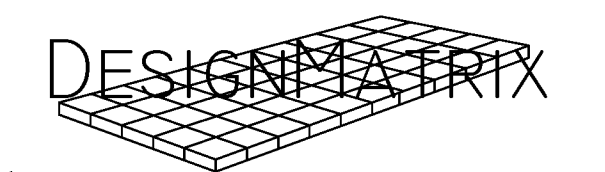

Client:
Mr & Mrs Riley
Project Title:
**88 Ancton Way
Elmer
Middleton On Sea
Bognor Regis
West Sussex
PO22 6LP**
Drawing Title:
Proposed Elevations
Drawn: **ASL** Date: **Dec 2021**
Scale: **1:50 @ A1 size**
Dwg No.: **6778 - 06**
DESIGNMATRIX UK LTD
57 CHRISTCHURCH AVENUE, RAINHAM, ESSEX, RM13 8JA
E-MAIL: TONYLONG@DESIGNMATRIX.CO.UK TEL: 01709 850128

 

CONTRACTOR TO CHECK ALL DIMENSIONS ON SITE PRIOR TO COMMENCEMENT.
IF INFORMATION IS NOT CLEAR OR CONSISTENT CONSULT DESIGNER.
THIS DRAWING IS COPYRIGHT.

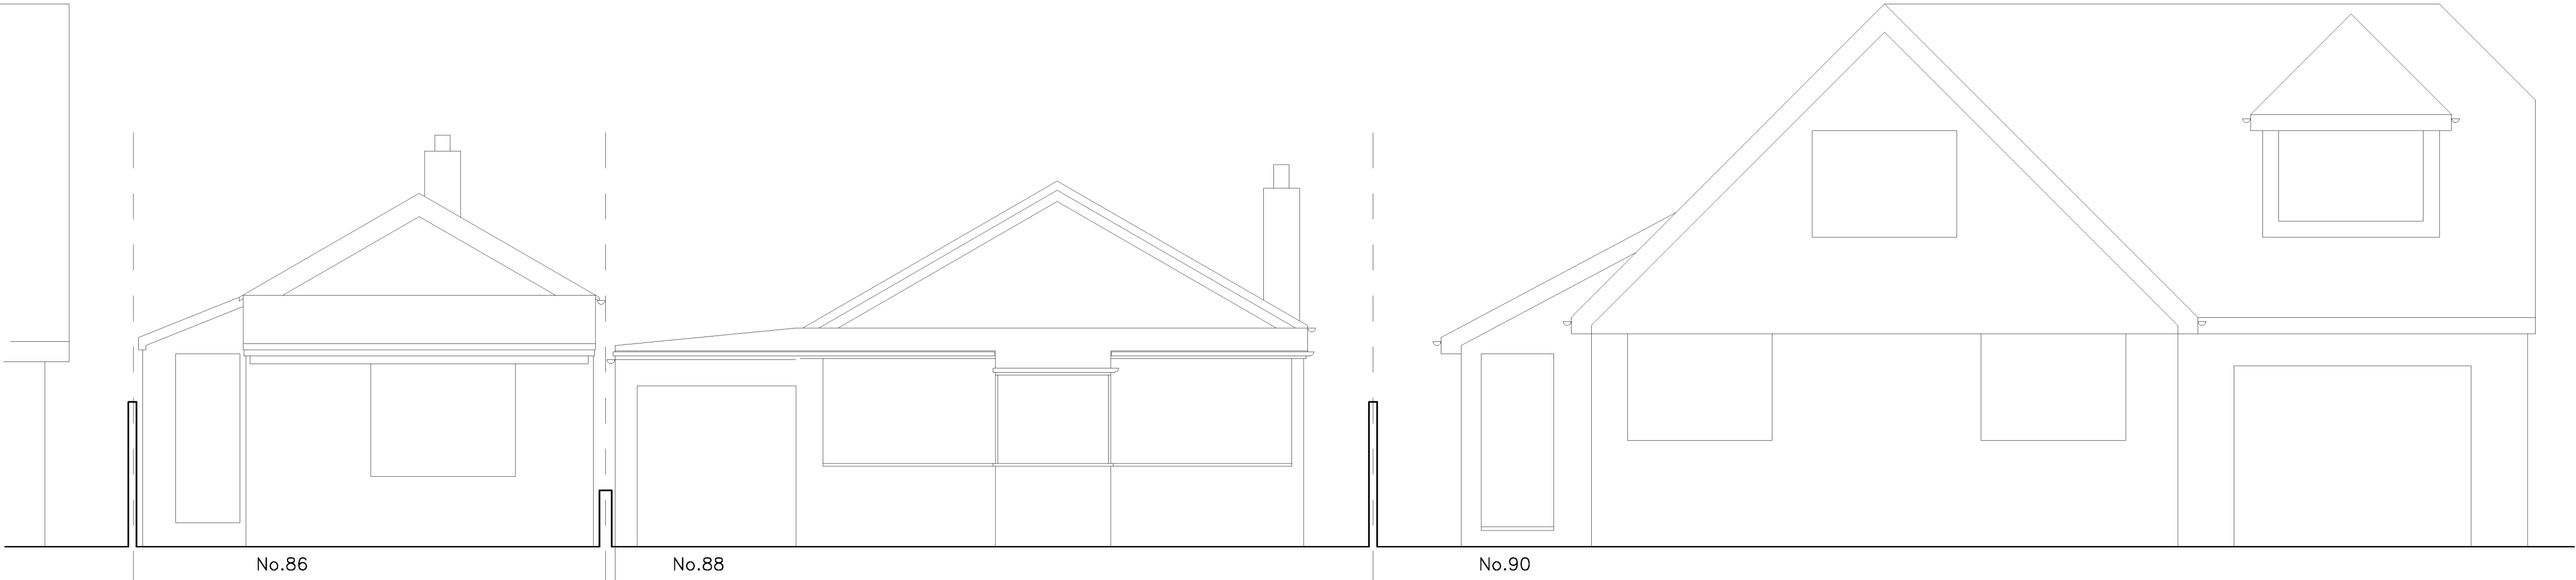


Existing Street Scene



Proposed Street Scene

DATE	REVISION

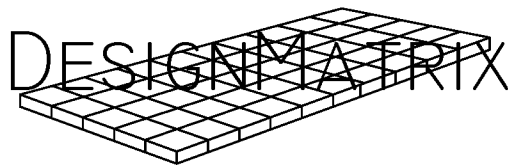

Client:
Mr & Mrs Riley
Project Title:
88 Ancton Way
Elmer
Middleton On Sea
Bognor Regis
West Sussex
PO22 6LP

Drawing Title:
Existing & Proposed Street Scene


Drawn: **ASL** Date: **Dec 2021**

Scale: **1:50 @ A1 size**


Dwg.No.: **6778 - 07 -**

DESIGNMATRIX UK LTD
57 CHRISTCHURCH AVENUE, RAINHAM, ESSEX, RM13 8JA
E-MAIL: TONYLONG@DESIGNMATRIX.CO.UK TEL: 01709 650128

CONTRACTOR TO CHECK ALL DIMENSIONS ON SITE PRIOR TO COMMENCEMENT.
IF INFORMATION IS NOT CLEAR OR CONSISTENT CONSULT DESIGNER.
THIS DRAWING IS COPYRIGHT.

 

Existing Site Plan

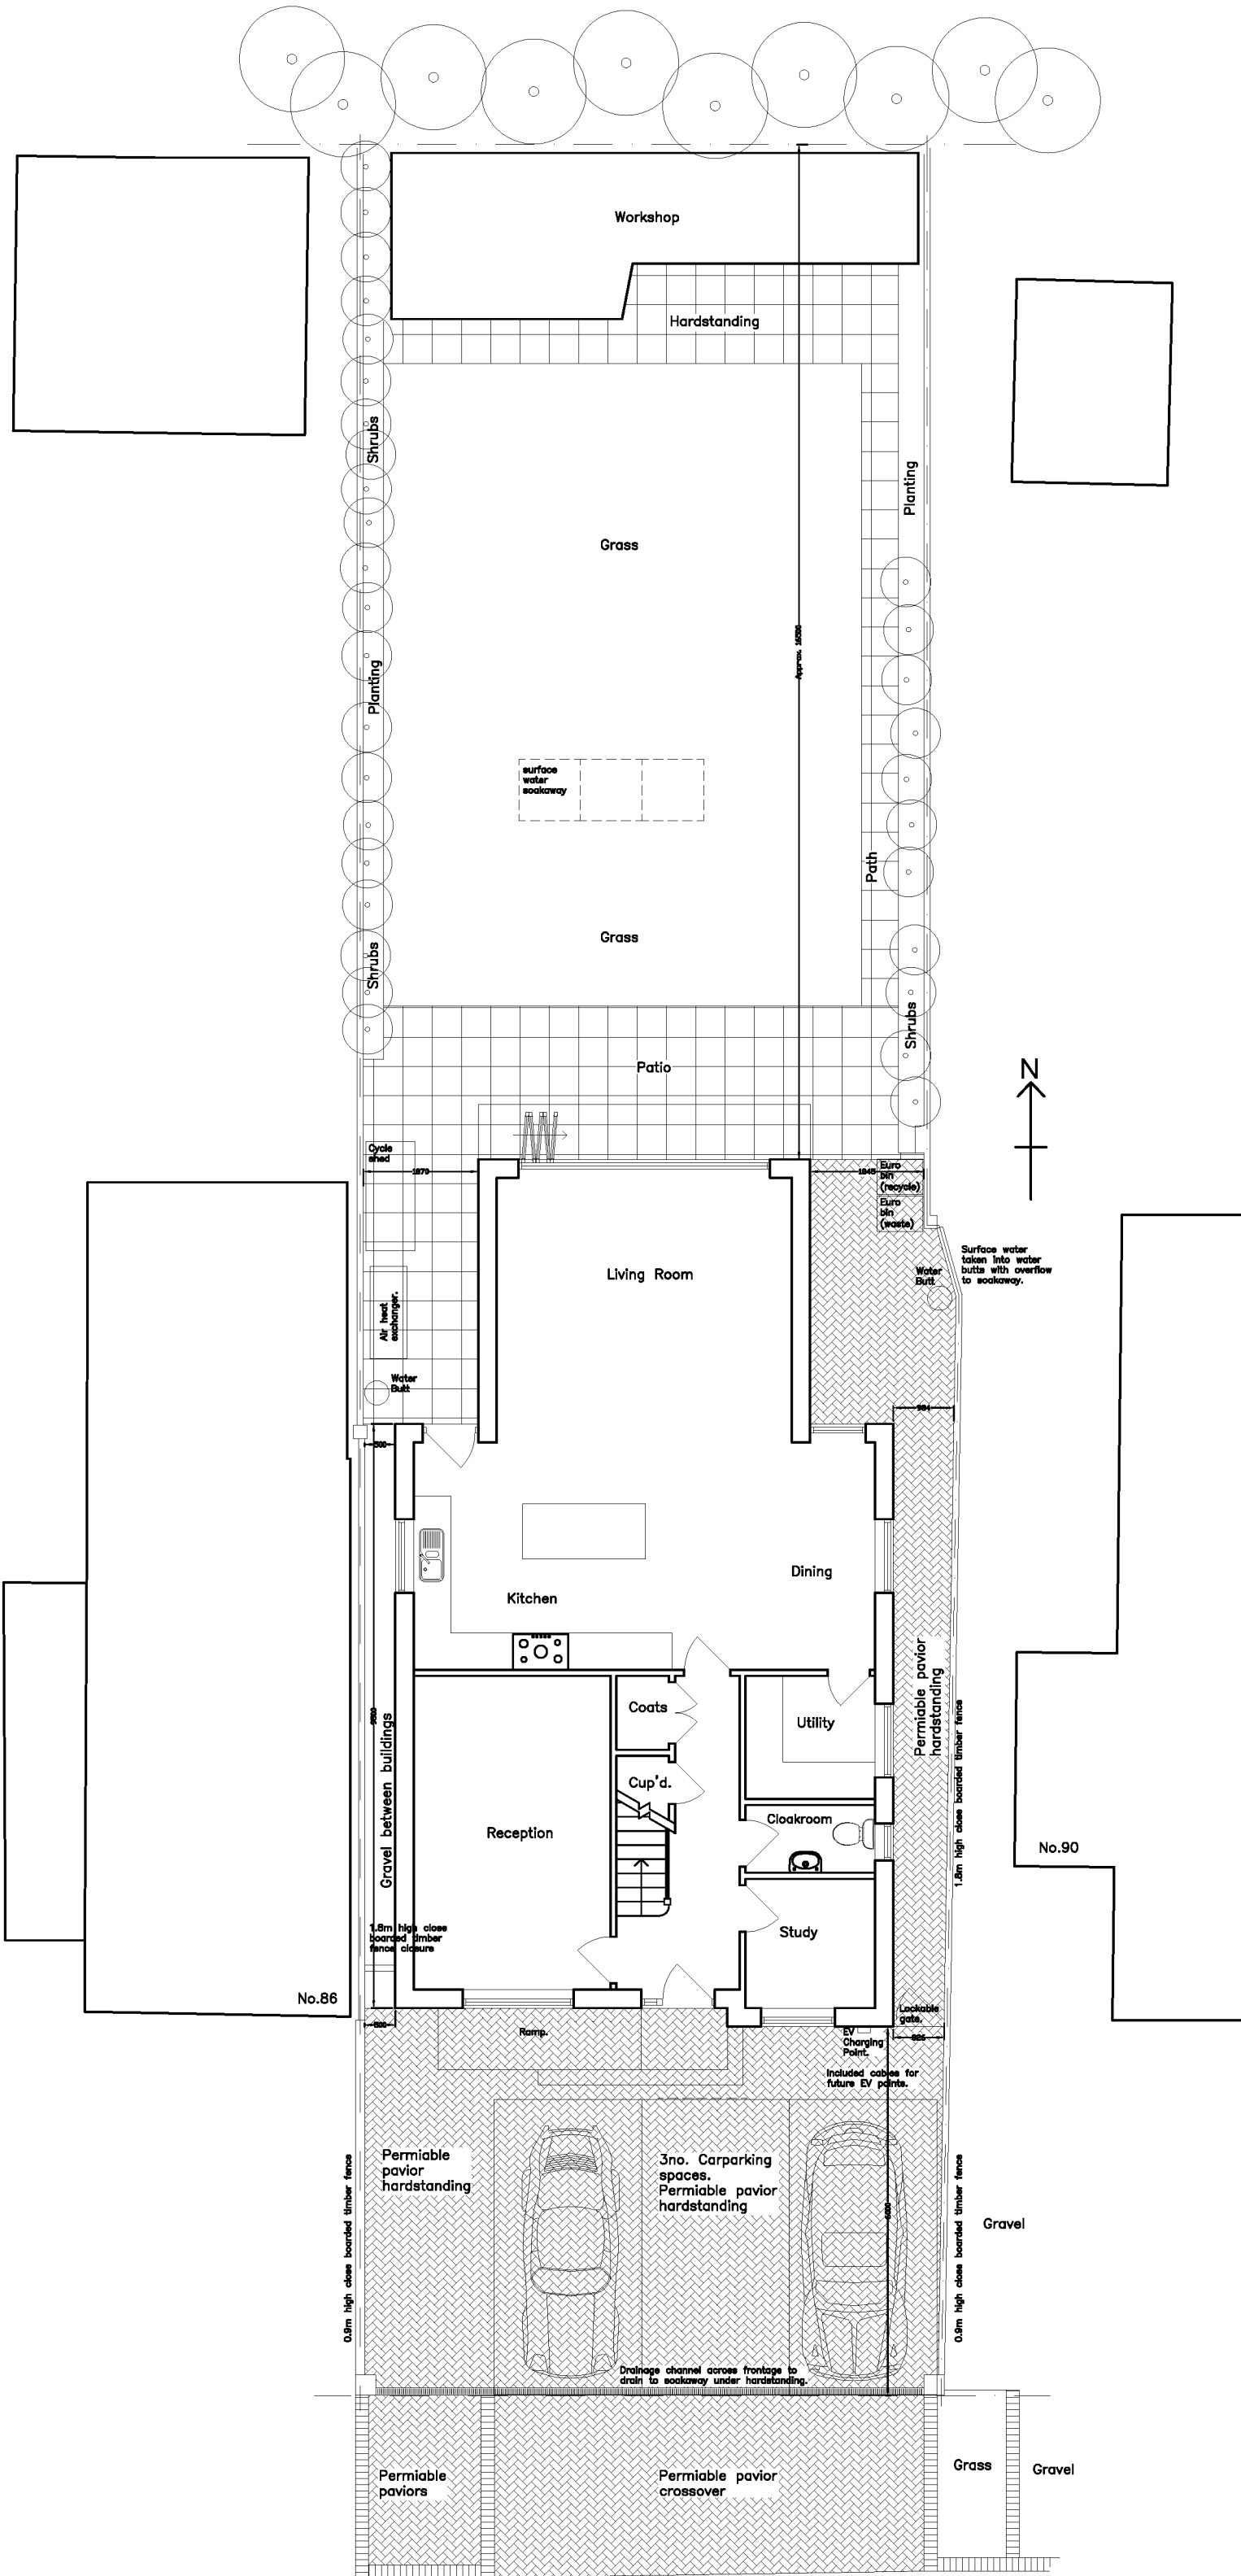

Proposed Site Plan

DATE	REVISION

DESIGNMATRIX

Client:
Mr & Mrs Riley
Project Title:
88 Ancton Way
Elmer
Middleton On Sea
Bognor Regis
West Sussex
PO22 6LP
Drawing Title:
Existing & Proposed Site Plans
Drawn: **ASL** Date: **Dec 2021**
Scale: **1:100 @ A1 size**
Dwg.No.: **6778 - 08 -**
DESIGNMATRIX UK LTD
57 CHRISTCHURCH AVENUE, RAINHAM, ESSEX, RM13 8JA
E-MAIL: TONYLONG@DESIGNMATRIX.CO.UK TEL: 01709 650128

Appendix B Topographic Map of the Site

LIDAR- SU9800_DTM_2m

Site: 88 Ancton Way, Bognor Regis PO22 6LP

