


PROPOSED EXTENSION & ALTERATIONS
AT: No 93 MIDDLETON ROAD
MIDDLETON ON SEA.

FOR: Mr A BURBURY

DATE: 16/09/02

SCALE: 1:50

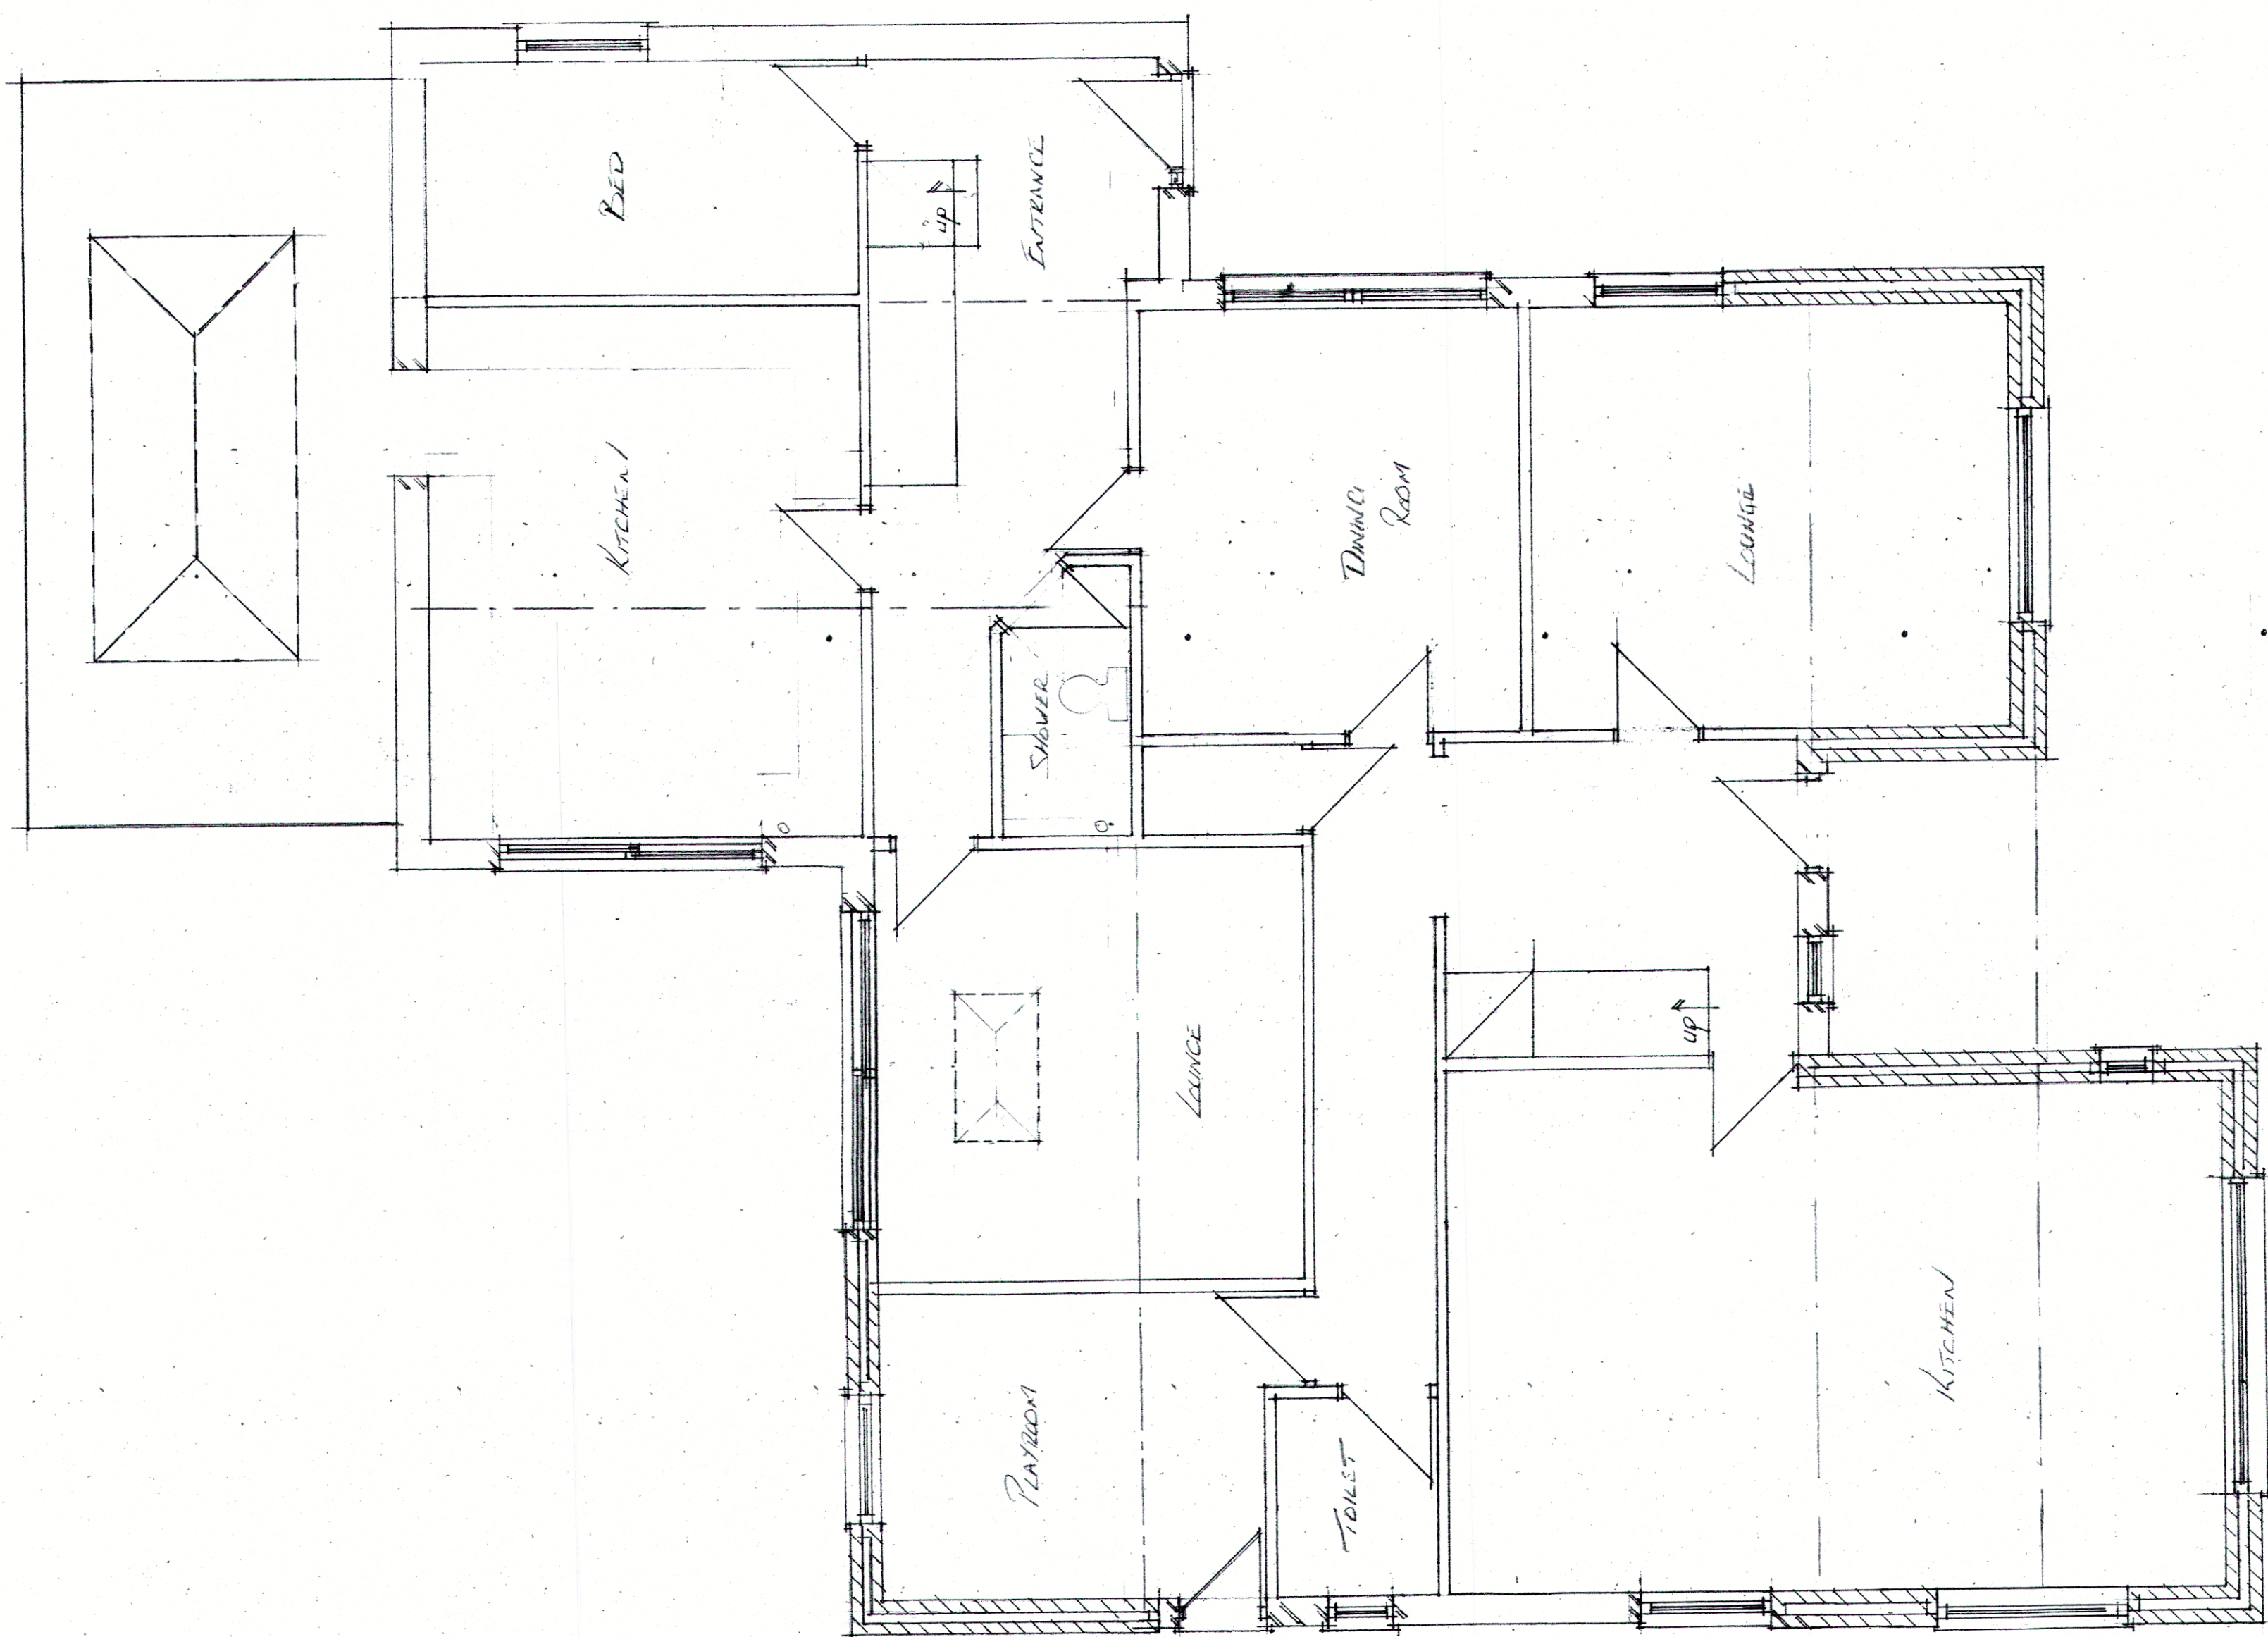

PROPOSED GROUND FLOOR PLAN

