


WINDOWS TO THIS DORMER ELEVATION TO BE
FIXED SHUT AND GLAZED WITH OBSCURED GLASS

PROPOSED DORMER EXTENSION

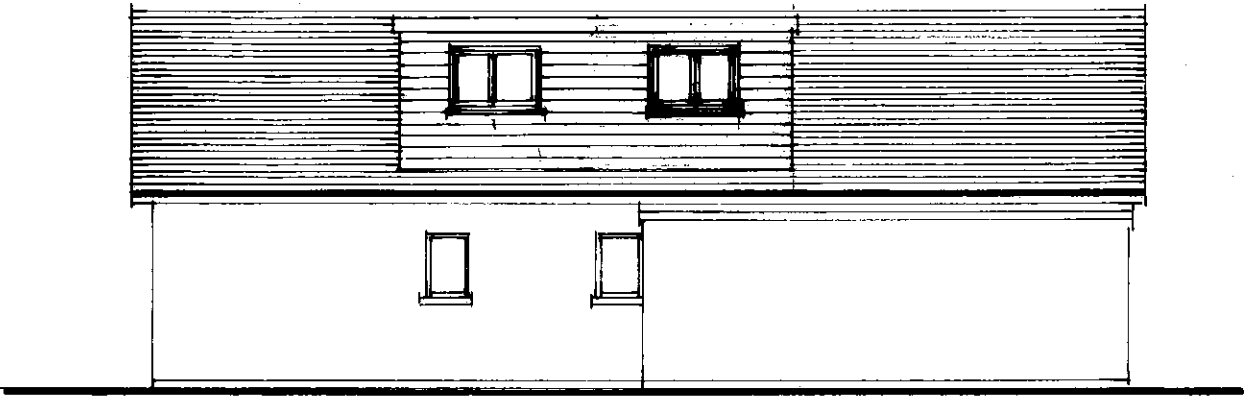


NORTH ELEVATION

PROPOSED DORMER EXTENSION



EAST ELEVATION TO SEA WAY

PROPOSED DORMER EXTENSION

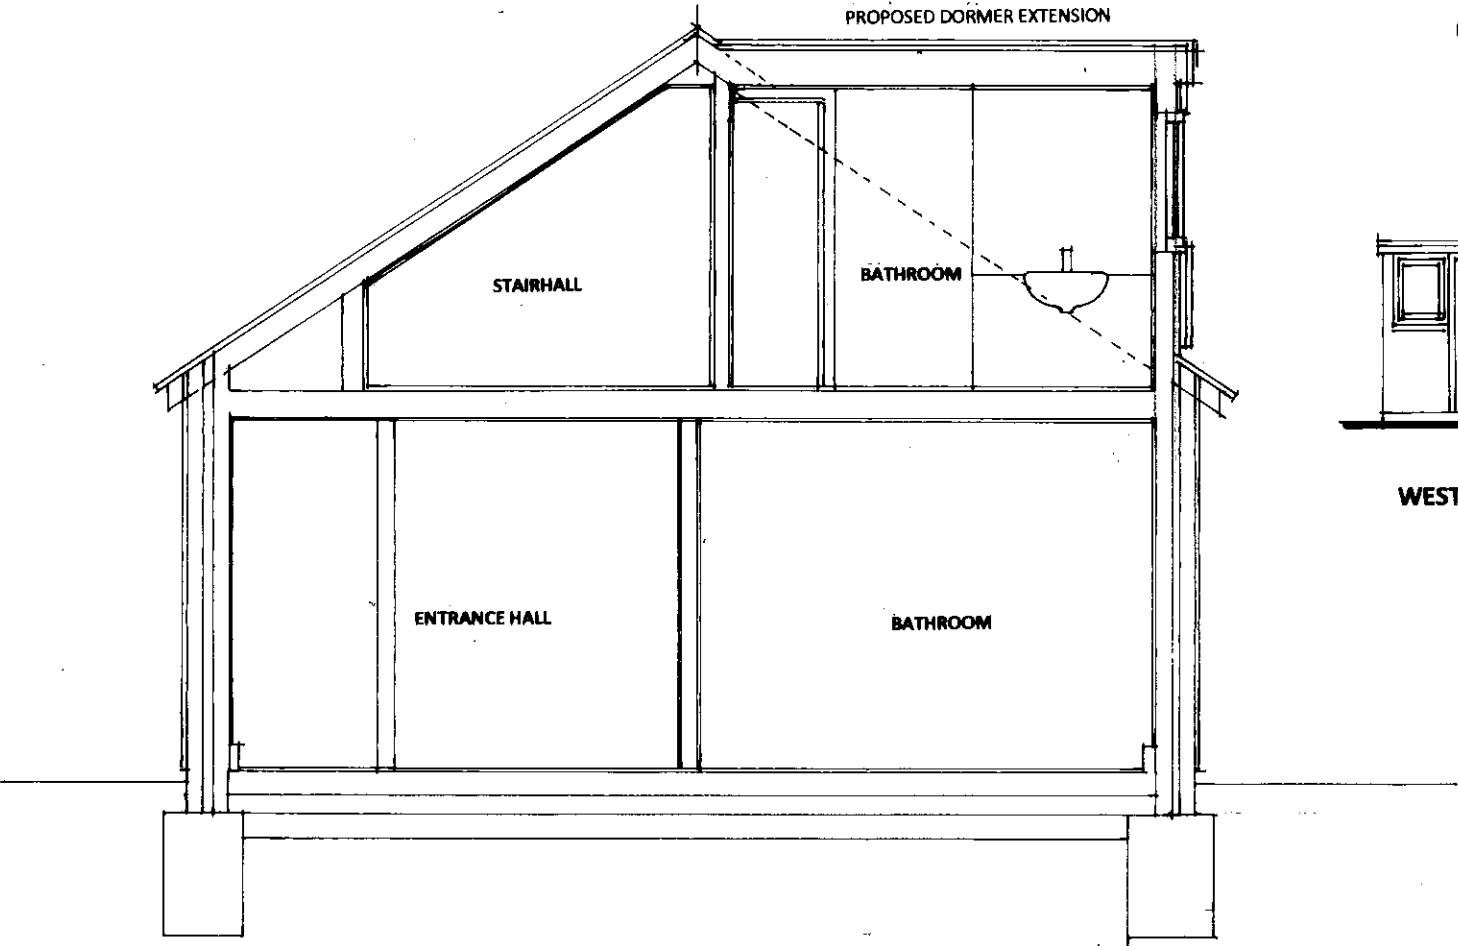

SECTION

PROPOSED DORMER EXTENSION



WEST ELEVATION

This drawing is the copyright of the Architect and must not be reproduced or used without the Architect's permission. Figured dimensions are to take precedence over scaled dimensions. The Contractor is responsible for checking all figured dimensions on drawings against actual site dimensions. Scaled dimensions are not to be used for construction and setting out purposes. Any discrepancies are to be reported to the Architect. This drawing should be read in conjunction with schedules, specifications and engineers drawings and details where applicable.

DAVID BENNETT ARCHITECT
THE OLD COTTAGE, 10 VICARAGE LANE
FELPHAM, WEST SUSSEX PO22 7EA
01243 842619 and 07932 757144
Email:davidkbennett47@gmail.com

CLIENT
MR AND MRS PRYOR
PROJECT
ALTERATIONS AND EXTENSIONS
18 SEA WAY, ELMER SANDS
BOGNOR REGIS, PO22 6JY
DRAWING TITLE
PROPOSED SECTION AND ELEVATIONS
DORMER BATHROOM EXTENSION
SCALE
1/50 and 1/100 at A3
REFERENCE
11521.15