


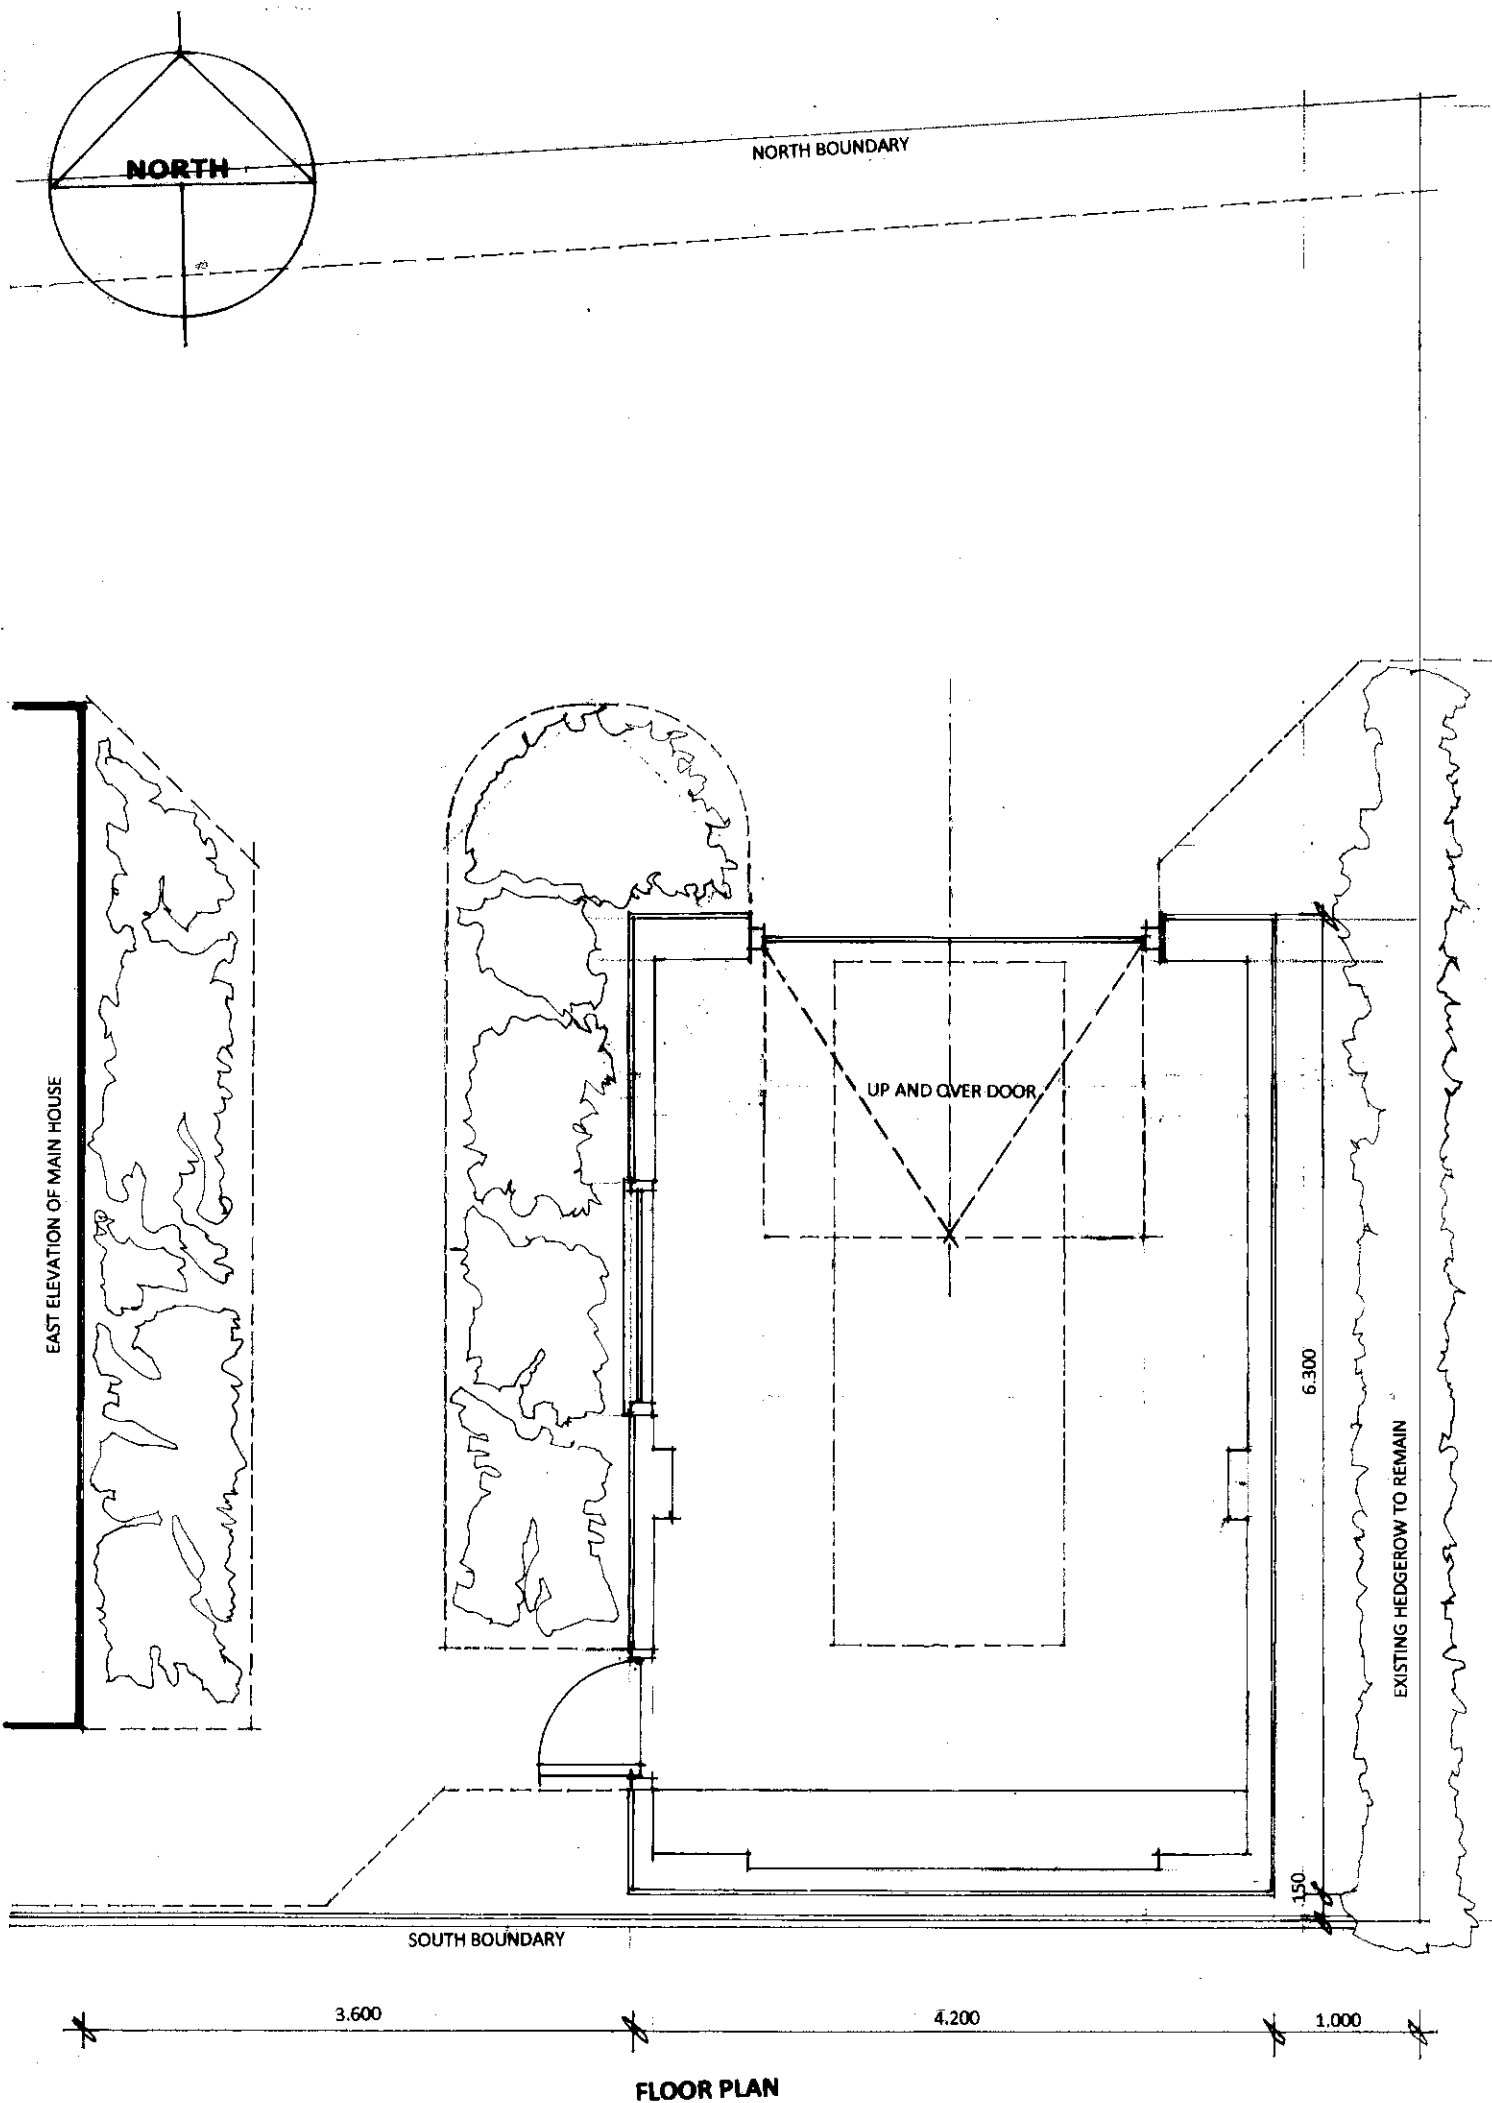

ALL MATERIALS TO MATCH MAIN HOUSE
EXTENSION, SLATE TO ROOF, RENDER TO
ELEVATIONS, VERTICAL BOARDED UP AND OVER
GARAGE DOOR AND PERSONNEL DOOR, WHITE
PVCU FRAMED WINDOW

Architect's permission. Figured dimensions are to take precedence over scaled dimensions. The Contractor is responsible for checking all figured dimensions on drawings against actual site dimensions. Scaled dimensions are not to be used for construction and setting out purposes. Any discrepancies are to be reported to the Architect. This drawing should be read in conjunction with schedules, specifications and engineers drawings and details where applicable.

DAVID BENNETT ARCHITECT
THE OLD COTTAGE, 10 VICARAGE LANE
FELPHAM, WEST SUSSEX PO22 7EA
01243 842619 and 07932 757144
Email: davidkbennett47@gmail.com

CLIENT
MR AND MRS PRYOR

PROJECT
**ALTERATIONS AND EXTENSIONS
18 SEA WAY, ELMER SANDS
BOGNOR REGIS, PO22 6JY**

DRAWING TITLE
**PROPOSED DETACHED GARAGE
FLOOR PLAN AND ELEVATIONS**

SCALE
1/50 at A3

REFERENCE
11521.16