

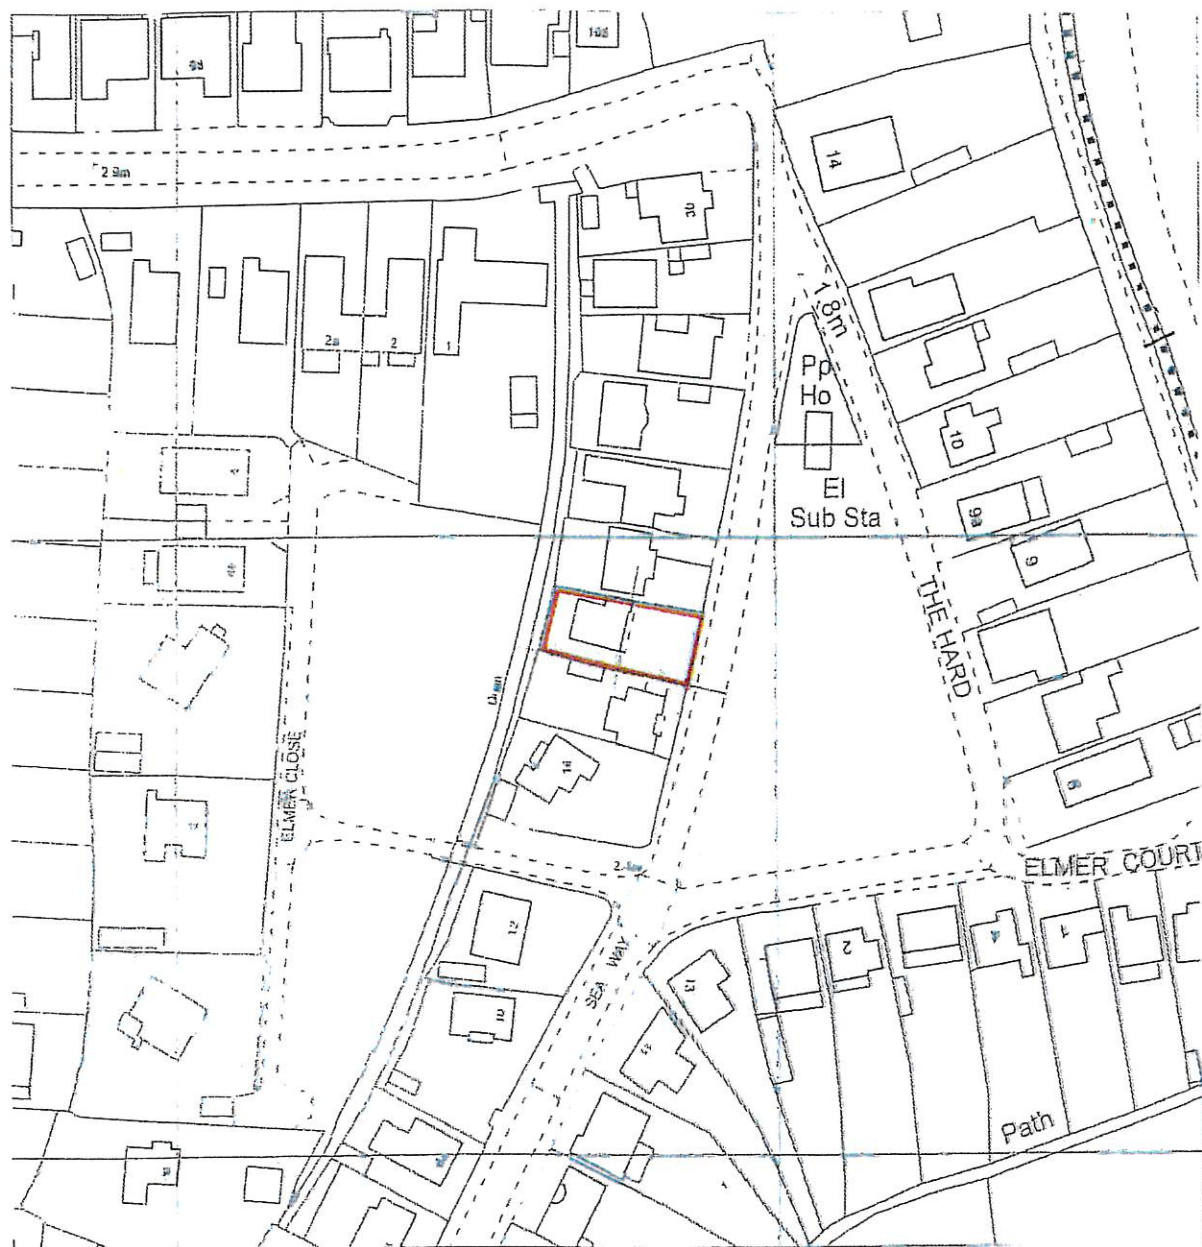
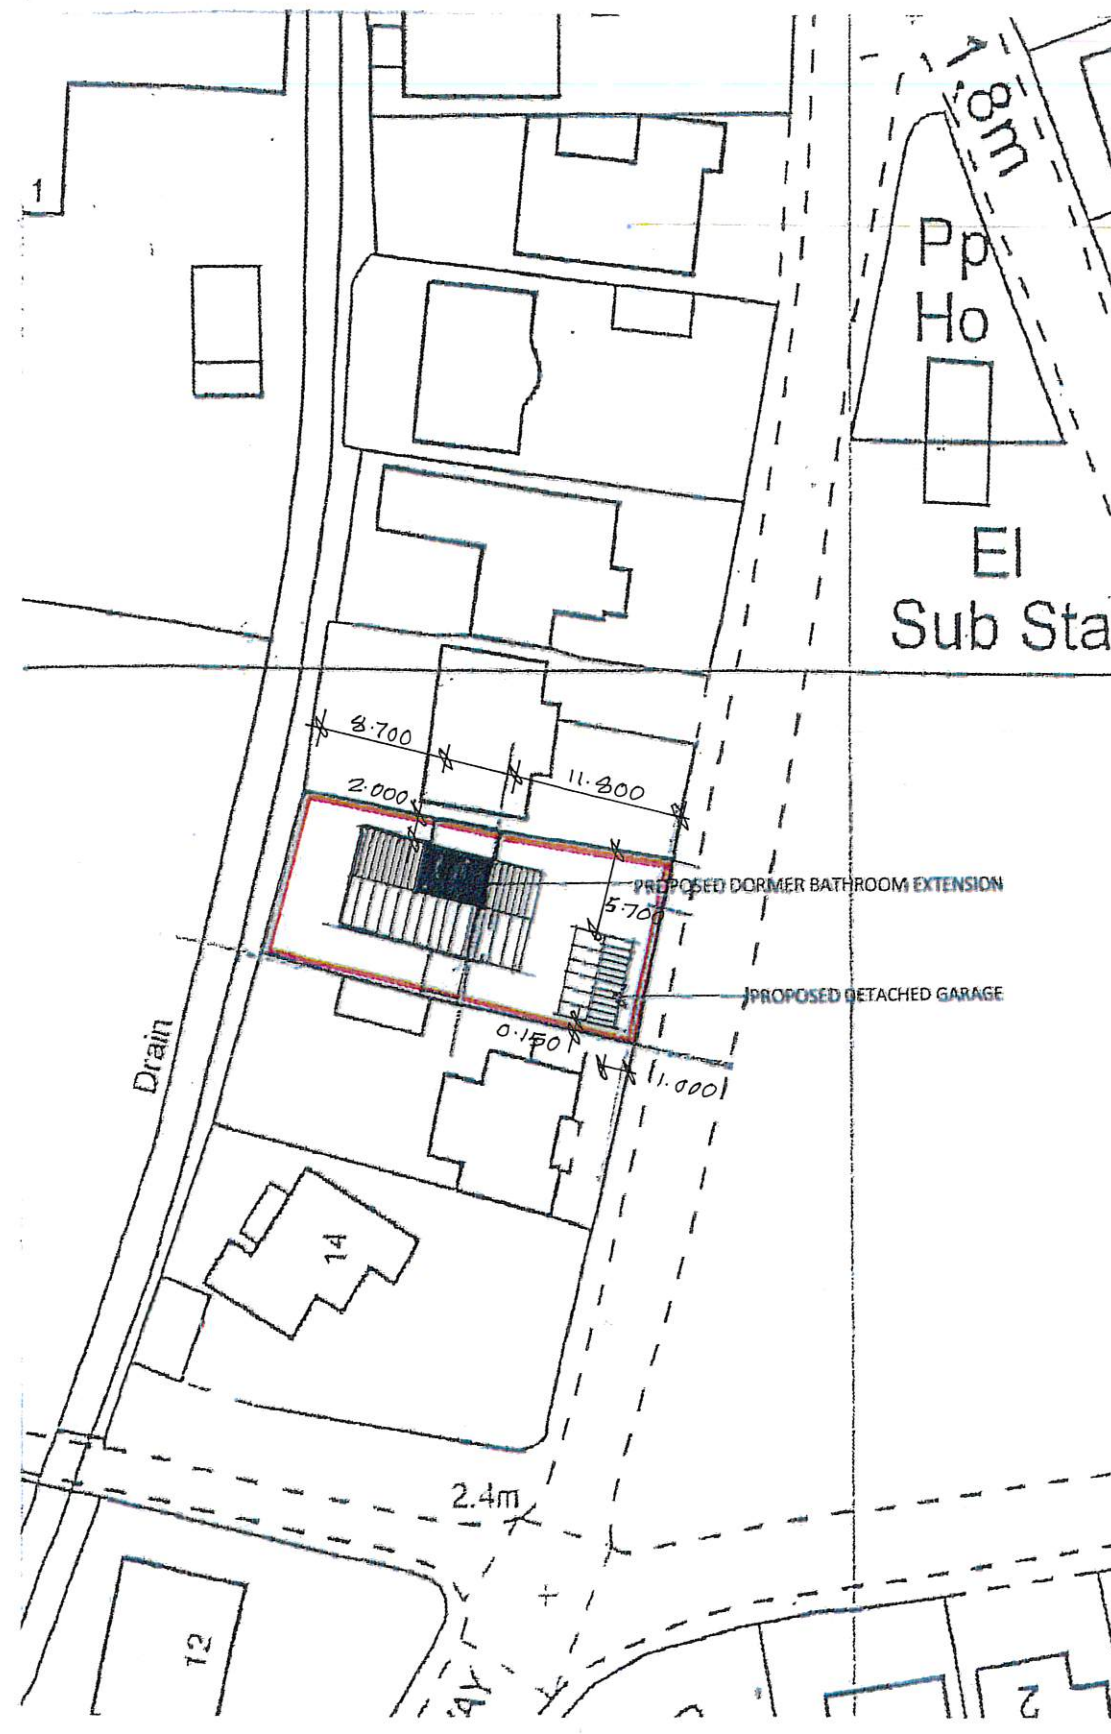


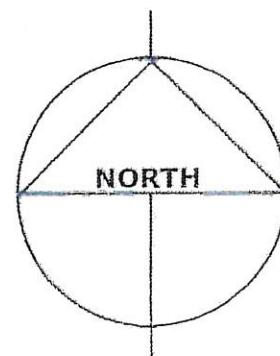

LOCATION PLAN 1/1250
APPLICATION SITE EDGED RED

 

BLOCK PLAN 1/500
FOR DIMENSIONS REFER TO FLOOR PLAN
APPLICATION SITE EDGED RED

This drawing is the copyright of the Architect and must not be reproduced or used without the Architect's permission. Figured dimensions take precedence over scaled dimensions. The Contractor is responsible for checking all dimensions on drawings against actual dimensions. Scaled dimensions are not to be used for construction and setting out purposes. Any discrepancies are to be reported to the Architect. This drawing should be read in conjunction with the project schedules, specifications and engineers drawings and details where applicable.

DAVID BENNETT ARCHITECT
THE OLD COTTAGE, 10 VICARAGE LANE
FELPHAM, WEST SUSSEX PO22 7
01243 842619 and 07932 75714
Email: davidkbennett47@gmail.com

CLIENT
MR AND MRS PRYOR
PROJECT
ALTERATIONS AND EXTENSIONS
18 SEA WAY, ELMER SANDS
BOGNOR REGIS, PO22 6JY
DRAWING TITLE
LOCATION PLAN AND BLOCK PLAN
SCALE
1/1250 and 1/500 at A3
REFERENCE
11521.13