



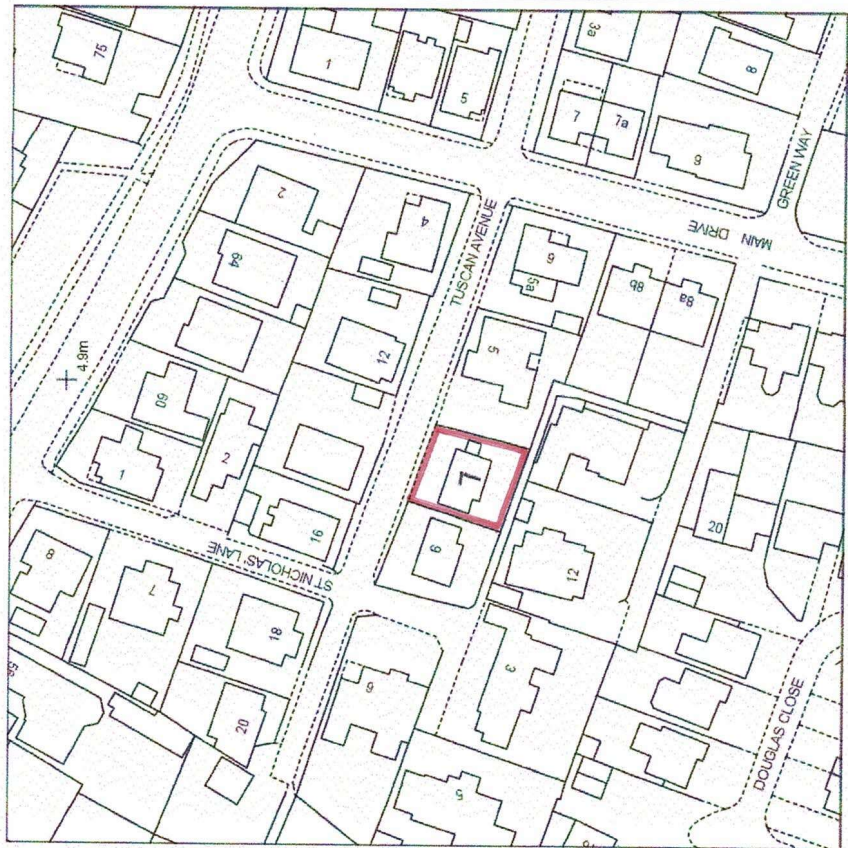


7, Tuscan Avenue, Bognor Regis

Scale 1:1250

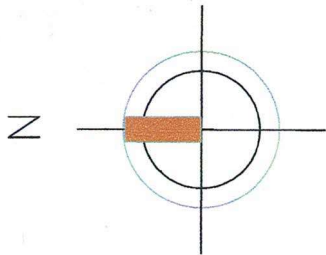

LOCATION PLAN 1:1250

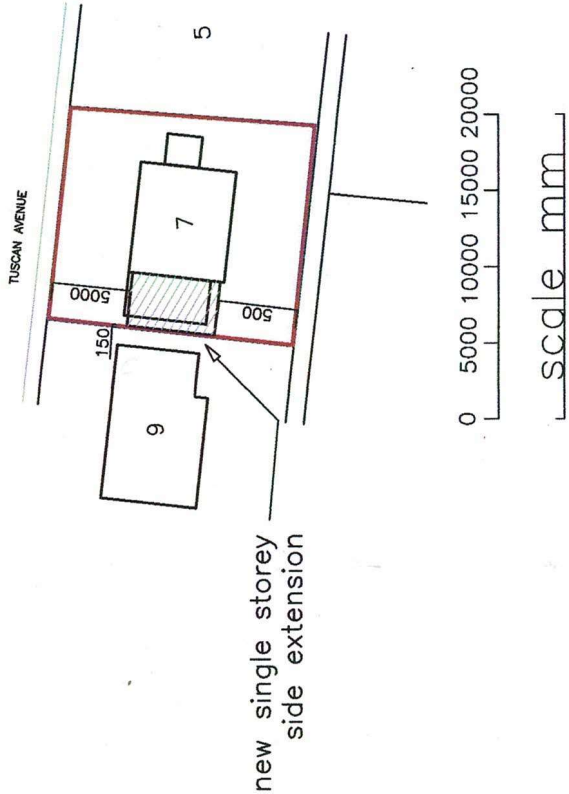

BLOCK SITE PLAN 1:500

Amdesign
ARCHITECTURE DESIGN DEVELOPMENT
Leeza Aldis-Hobbs ARB RIBA SPAB
Mob: 07756 329400
e-mail: leeza@amdesignltd.co.uk

PROJECT

7 TUSCAN AVENUE
ELMER
WEST SUSSEX
PO22 7TE
PLANNING

DRAWING
LOCATION PLAN
SITE BLOCK PLAN

DRAWING No
348/01

SCALE
1:1250 1:500
DATE MAY 2021

REVISION
DRAWN
CHECKED
LA

paper size A3	
LETTER	REVISION
DATE	
This scheme is subject to town planning and all other necessary consents. All dimensions and levels to be checked on site. This drawing is to be read in conjunction with other relevant drawings and documents. Report all discrepancies to the Architect before work commences. AM Design is the trading name of AM Design Ltd © AM Design Ltd. All rights reserved.	