



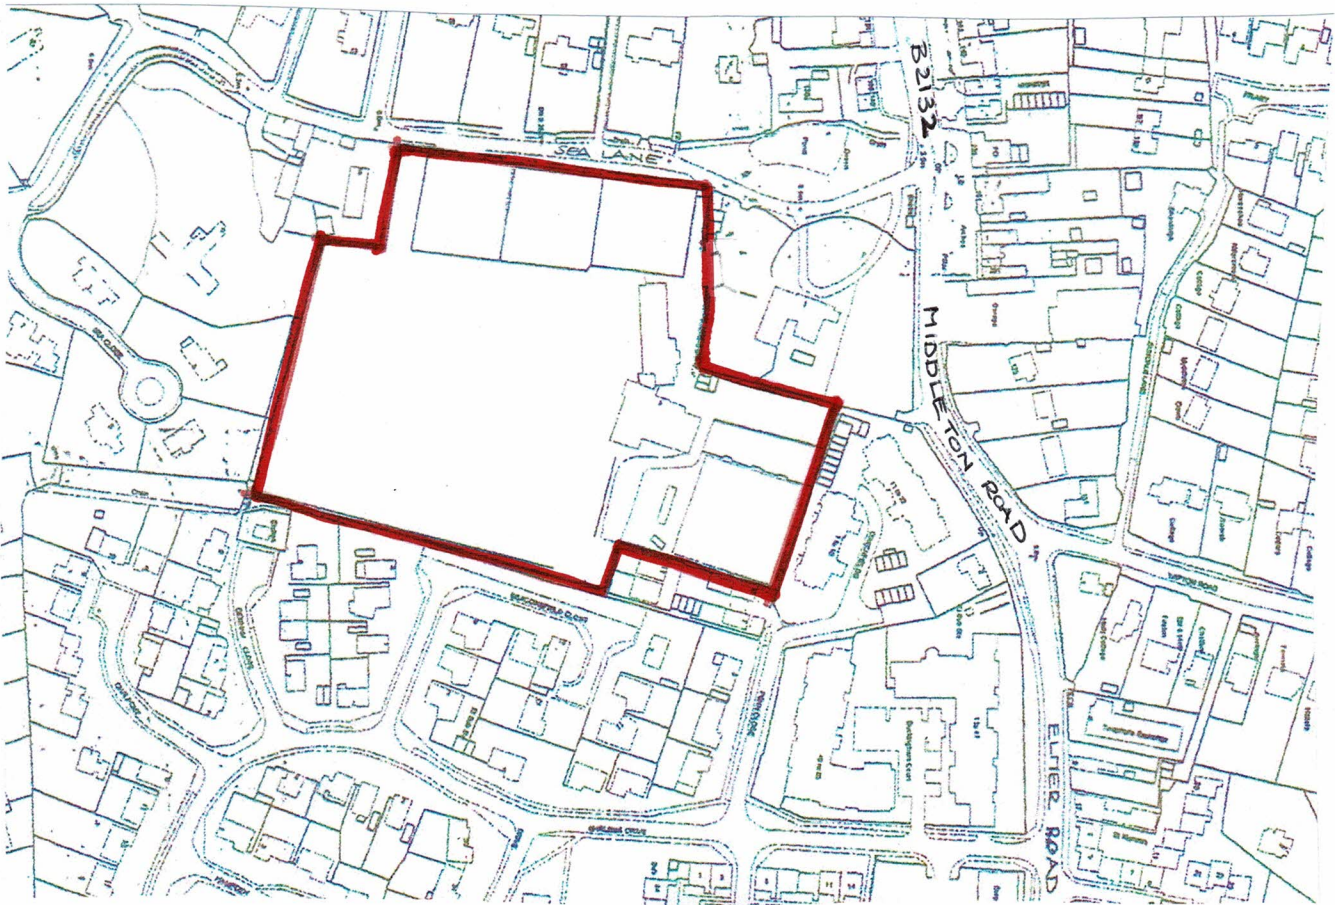

LOCATION PLAN 1:2500

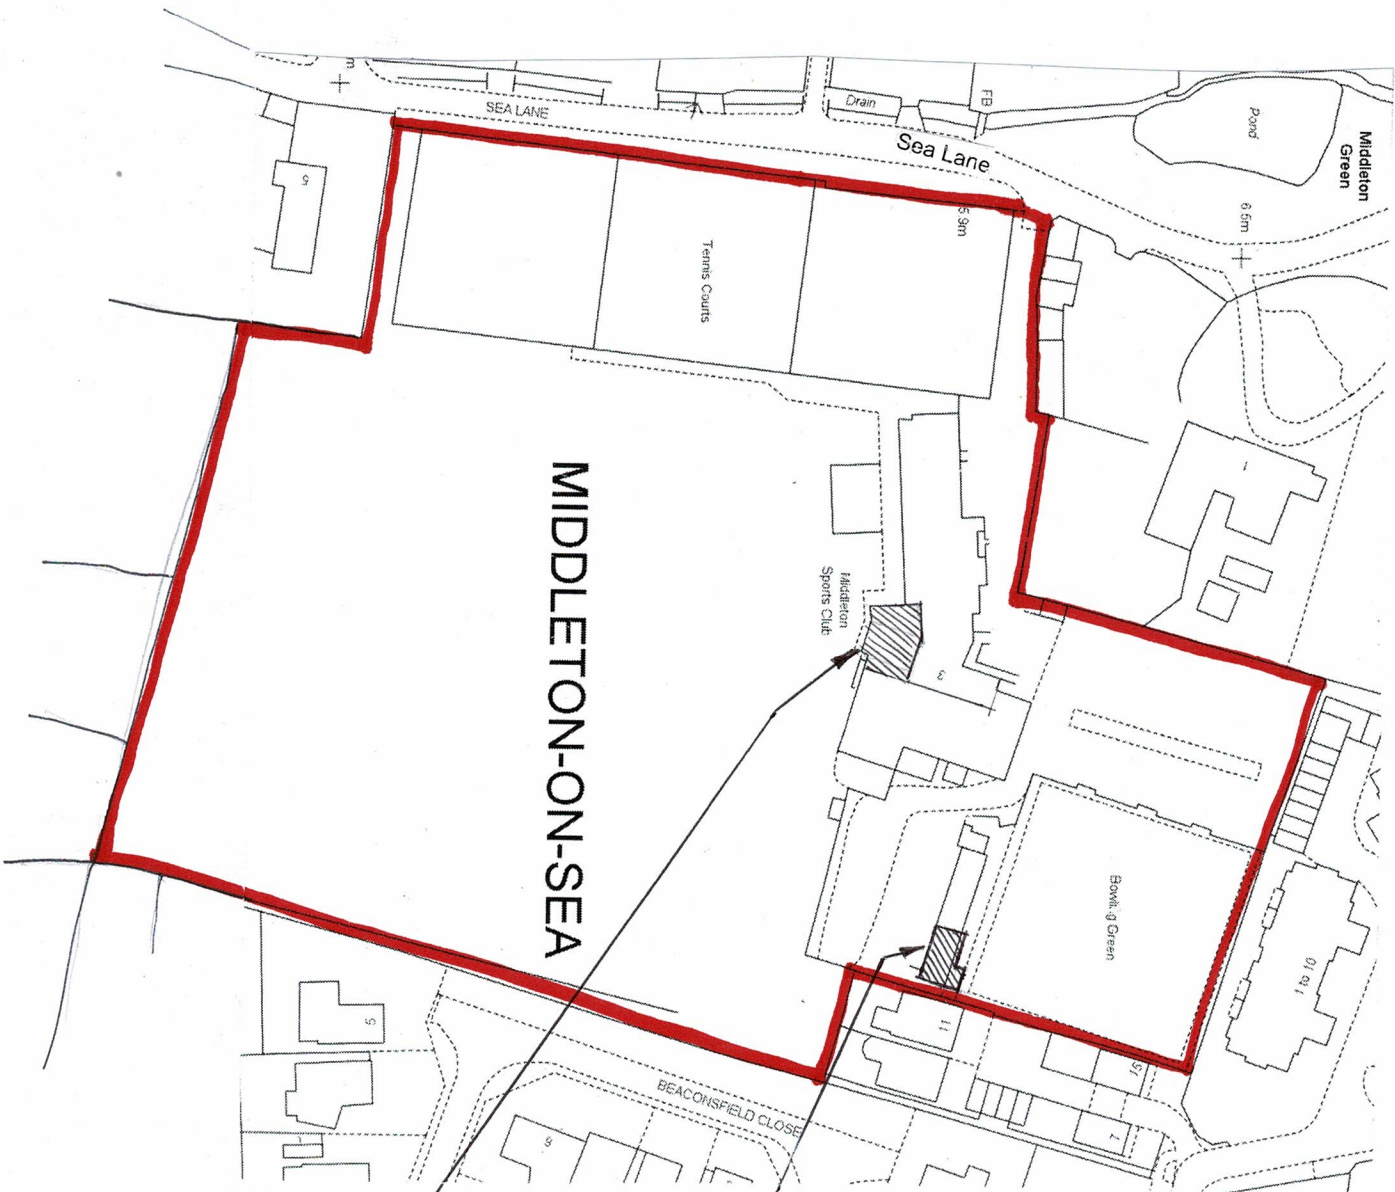

SITE PLAN 1:1250

LOCATION OF FIRST FLOOR
EXTENSION TO GYM

LOCATION OF REPLACEMENT
BOWLS PAVILION

Amdesign

ARCHITECTURE DESIGN DEVELOPMENT
Leeza Aldis-Hobbs ARB RIBA SPAB

Mob: 07756 329400
e-mail: leeza@amdesignltd.co.uk

PROJECT

MIDDLETON
SPORTS CLUB
3 SEA LANE
PO22 7RH
PROJECT STAGE
PLANNING

DRAWING

LOCATION PLAN
SITE PLAN

DRAWING No

296/01

REVISION

SCALE 1:1250 1:2500
DATE AUG 2019
DRAWN LA
CHECKED

LETTER

REVISION

DATE

This scheme is subject to town planning and all other necessary consents. All dimensions and levels to be checked on site. This drawing is to be read in conjunction with other relevant drawings and documents. Report all discrepancies to the Architect before work commences. AM Design is the trading name of AM Design Ltd © AM Design Ltd. All rights reserved.

