




EXISTING SOUTH ELEVATION 1:100

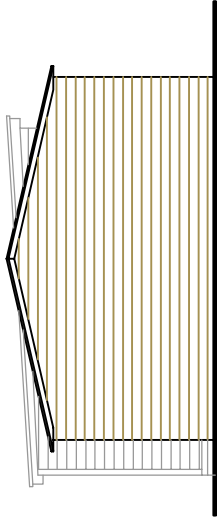


EXISTING EAST ELEVATION 1:100

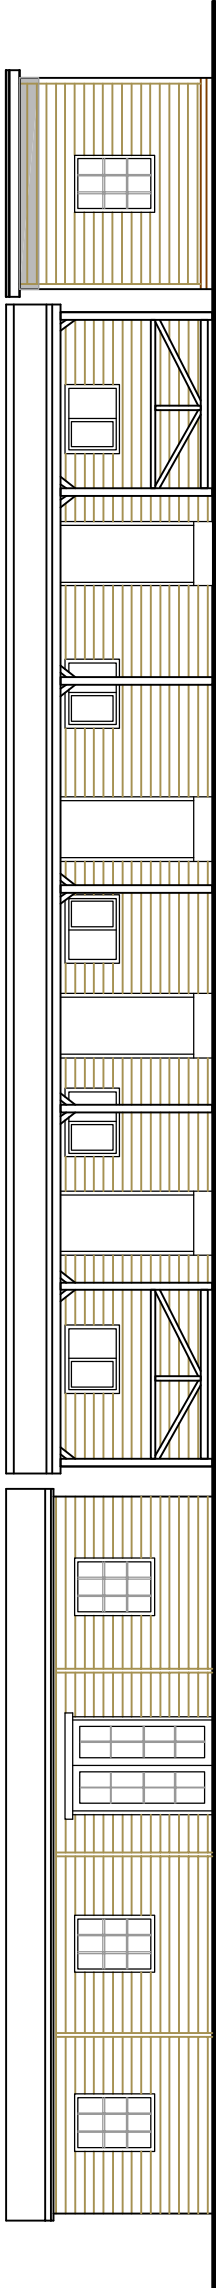



EXISTING NORTH ELEVATION 1:100

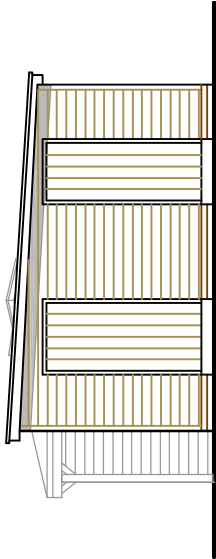

EXISTING WEST ELEVATION 1:100

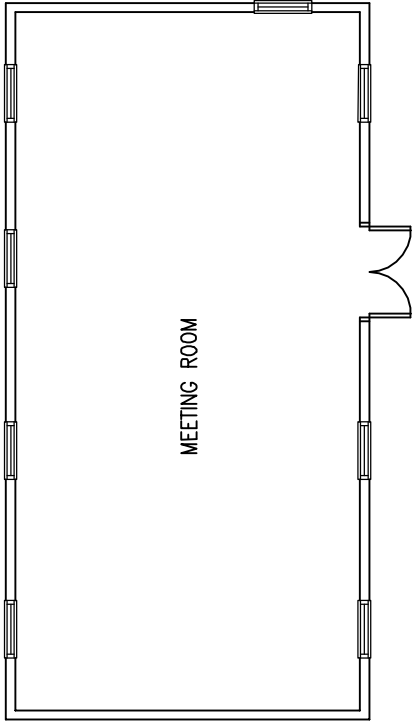

EXISTING FLOOR PLAN 1:100

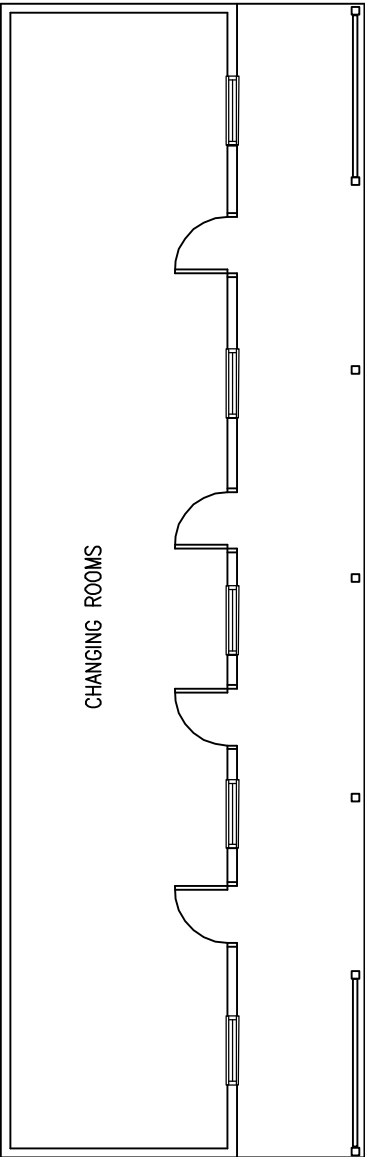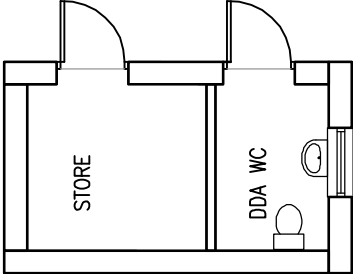

boundary

Amdesign

ARCHITECTURE DESIGN DEVELOPMENT
Leeza Aldis-Hobbs ARB RIBA SPAB

Job: 07756 329400

E-mail: leeza@amdesignltd.co.uk

PROJECT

MIDDLETON
SPORTS CLUB
3 SEA LANE
PO22 7RH

PROJECT STAGE

PI ANNING

DRAWING

EXISTING BOWLS CLUB
PLANS

DRAWING No

296/O2

SCALE

DATE 1:100
11 MAR 2019

REVISION

DRAWN
CHECKED

LA

LETTER	REVISION	DATE

This scheme is subject to town planning and all other necessary consents. All dimensions and levels to be checked on site. This drawing is to be read in conjunction with other relevant drawings and documents. Report all discrepancies to the Architect before work commences.

