



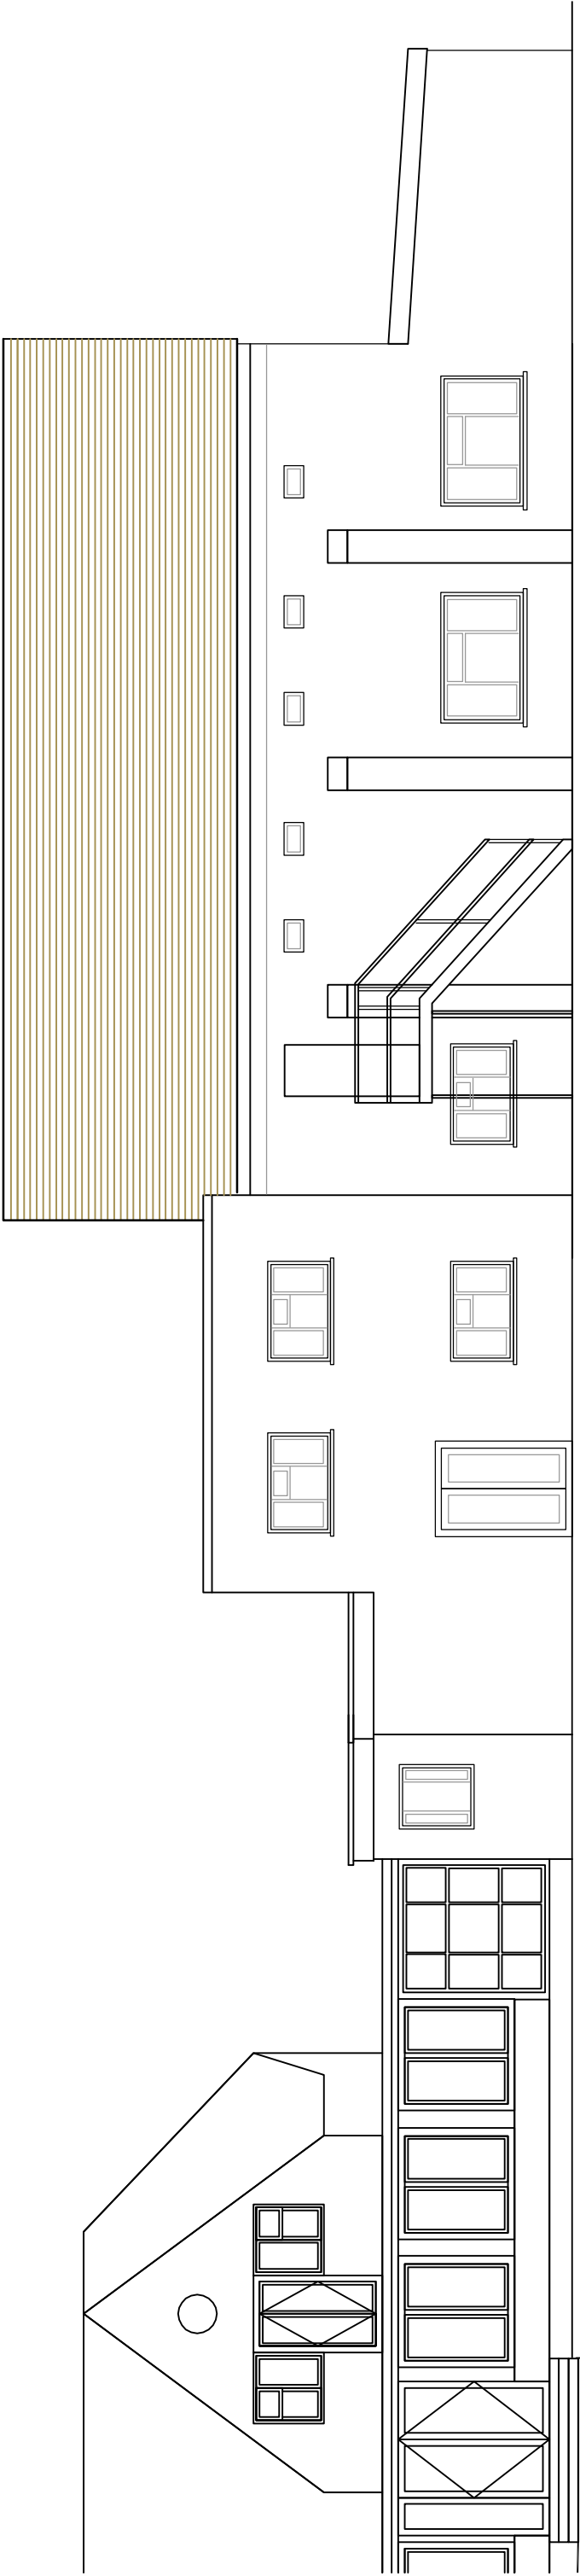

Part Existing South Elevation

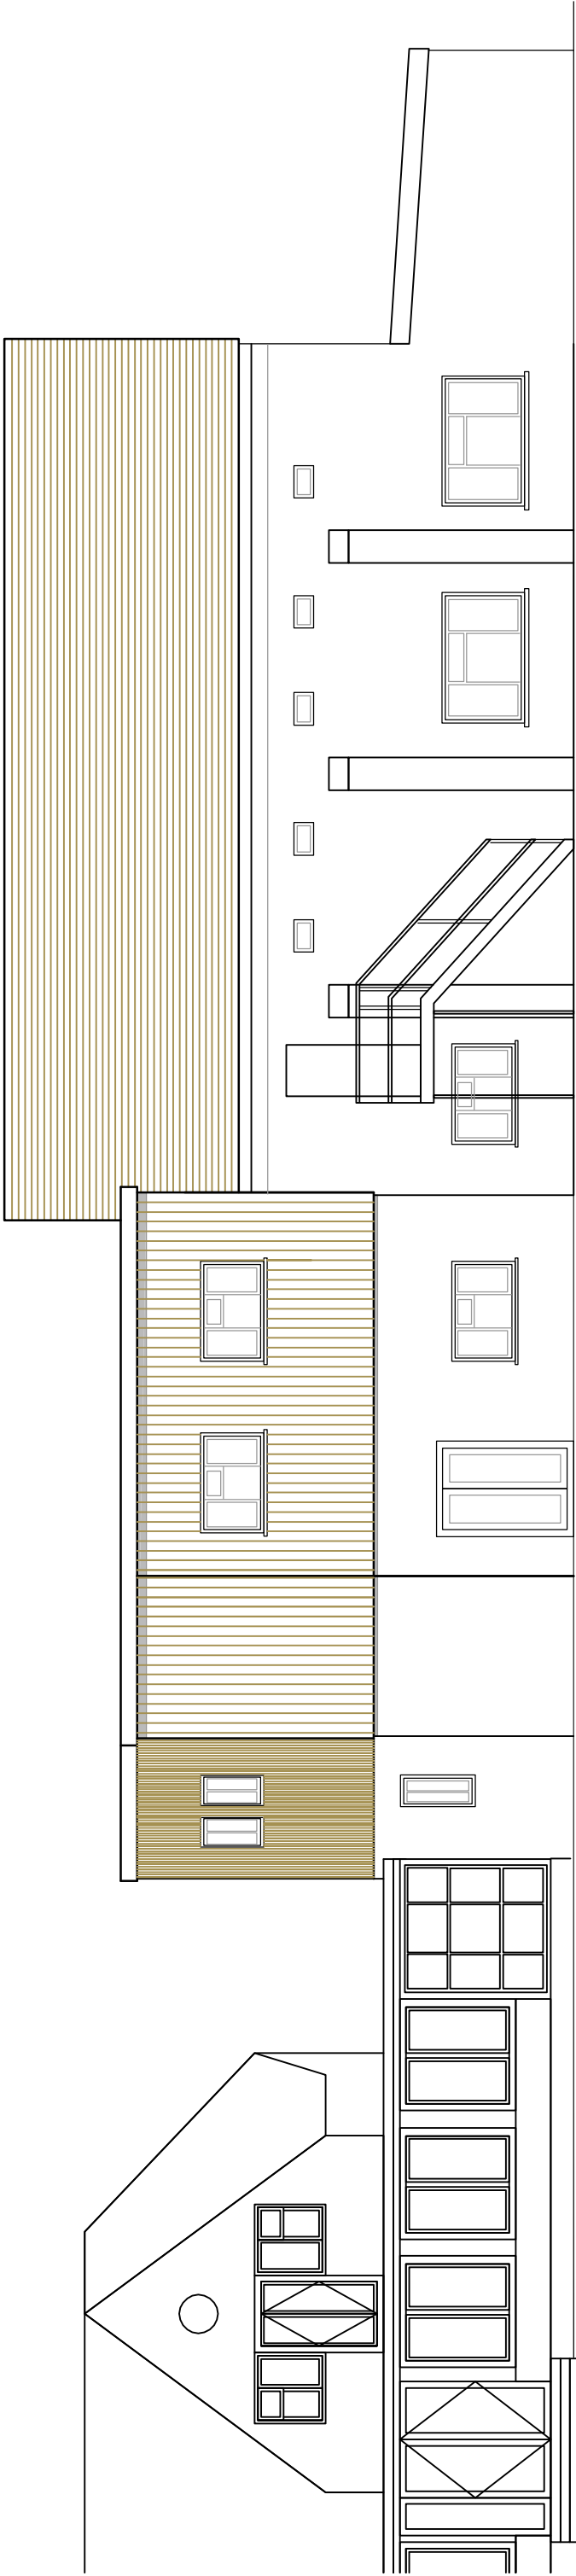

Part Proposed South Elevation

Amdesign ARCHITECTURE DESIGN DEVELOPMENT Leeza Aldis-Hobbs ARB RIBA SPAB /mob: 07756 329400 e-mail: leeza@amdesignltd.co.uk	PROJECT PROPOSED SPORTS CLUB 3 SEA LANE PO22 7RH PROJECT STAGE PI ANINING	DRAWING SOUTH ELEVATIONS DRAWING No 296/08 SCALE 1:100 DATE 11 MAY 2019	REVISION DRAWN CHECKED LA			
				LETTER	REVISION	DATE
				This scheme is subject to town planning and all other necessary consents. All dimensions and levels to be checked on site. This drawing is to be read in conjunction with other relevant drawings and documents. Report all discrepancies to the Architect before work commences.		