




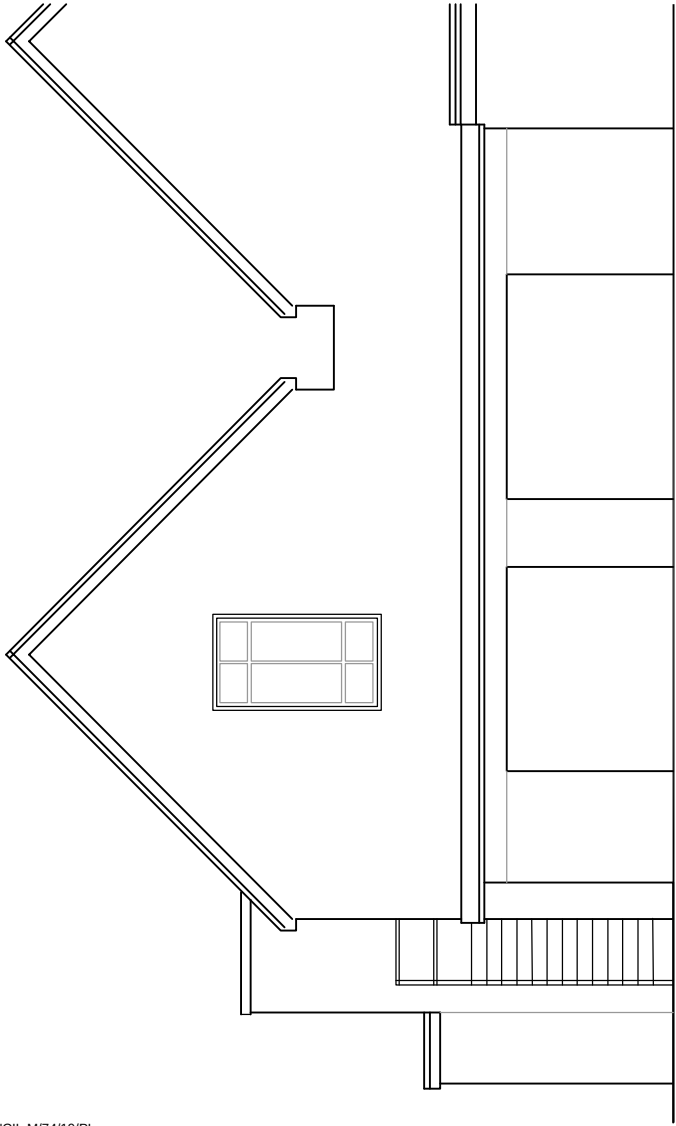


Part Existing East Elevation

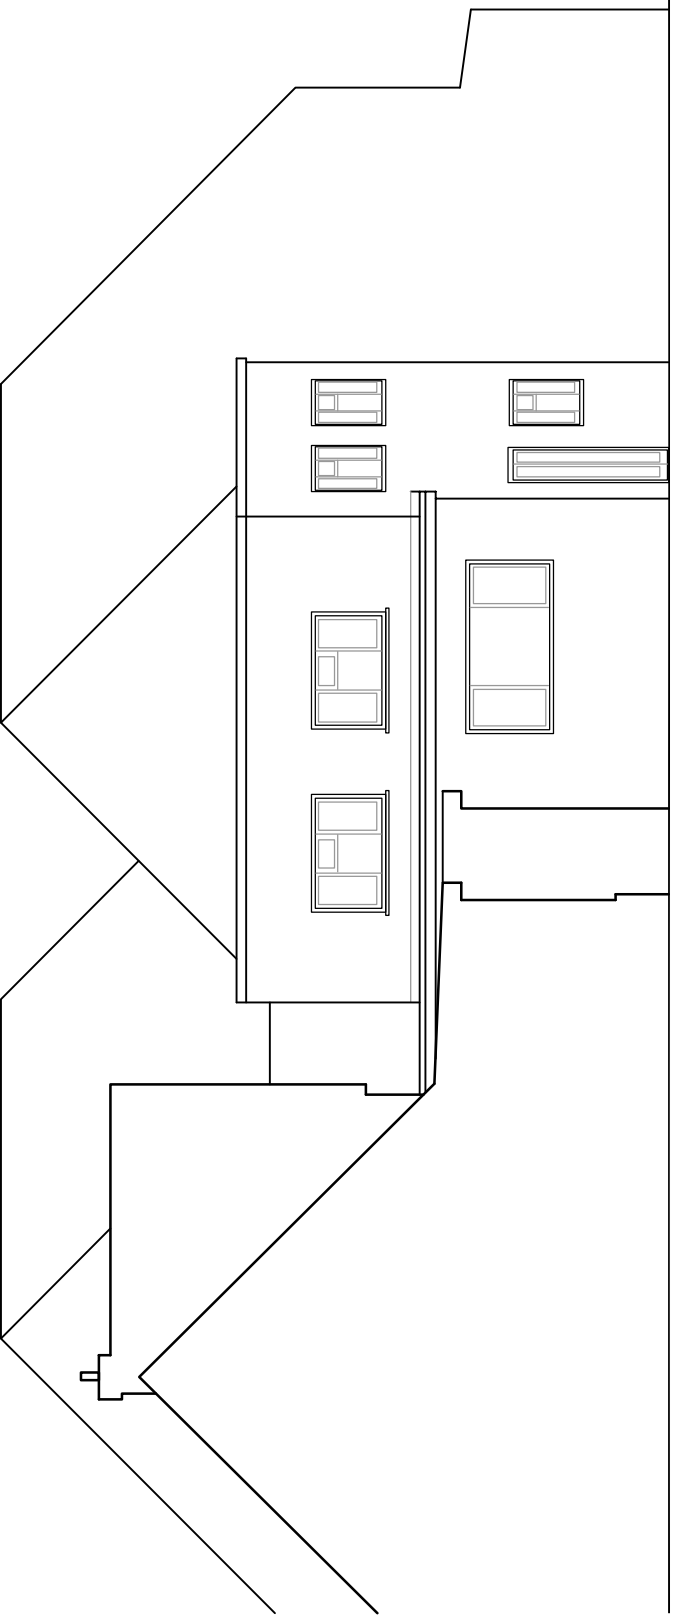

Part Existing West Elevation

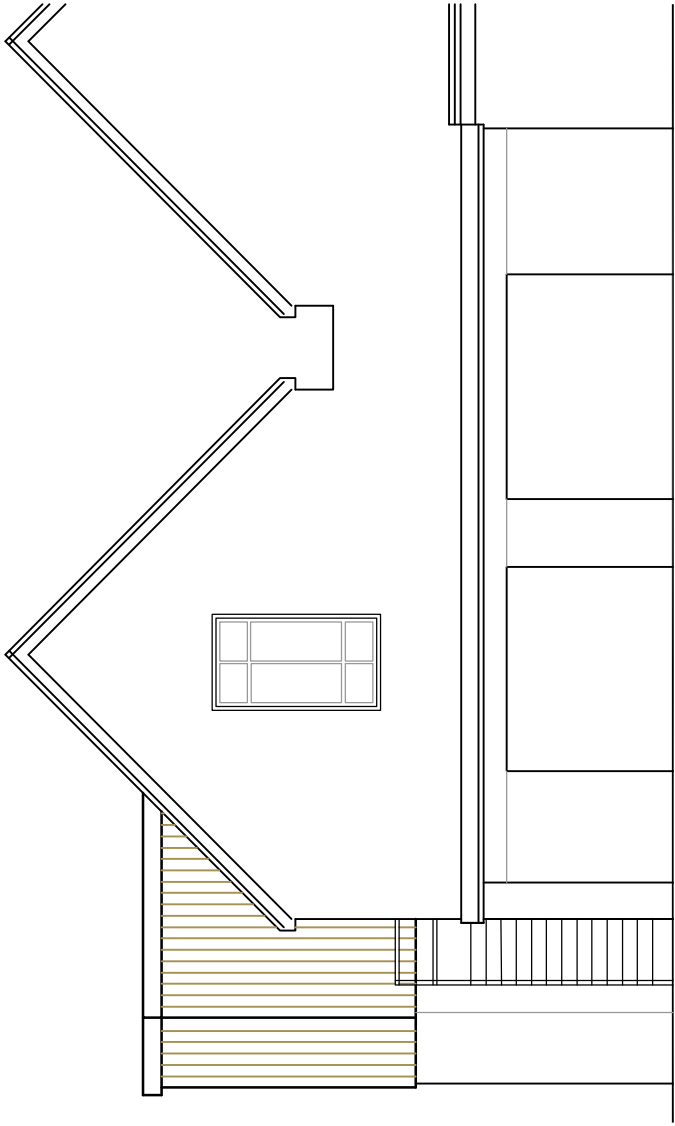

Part Proposed East Elevation

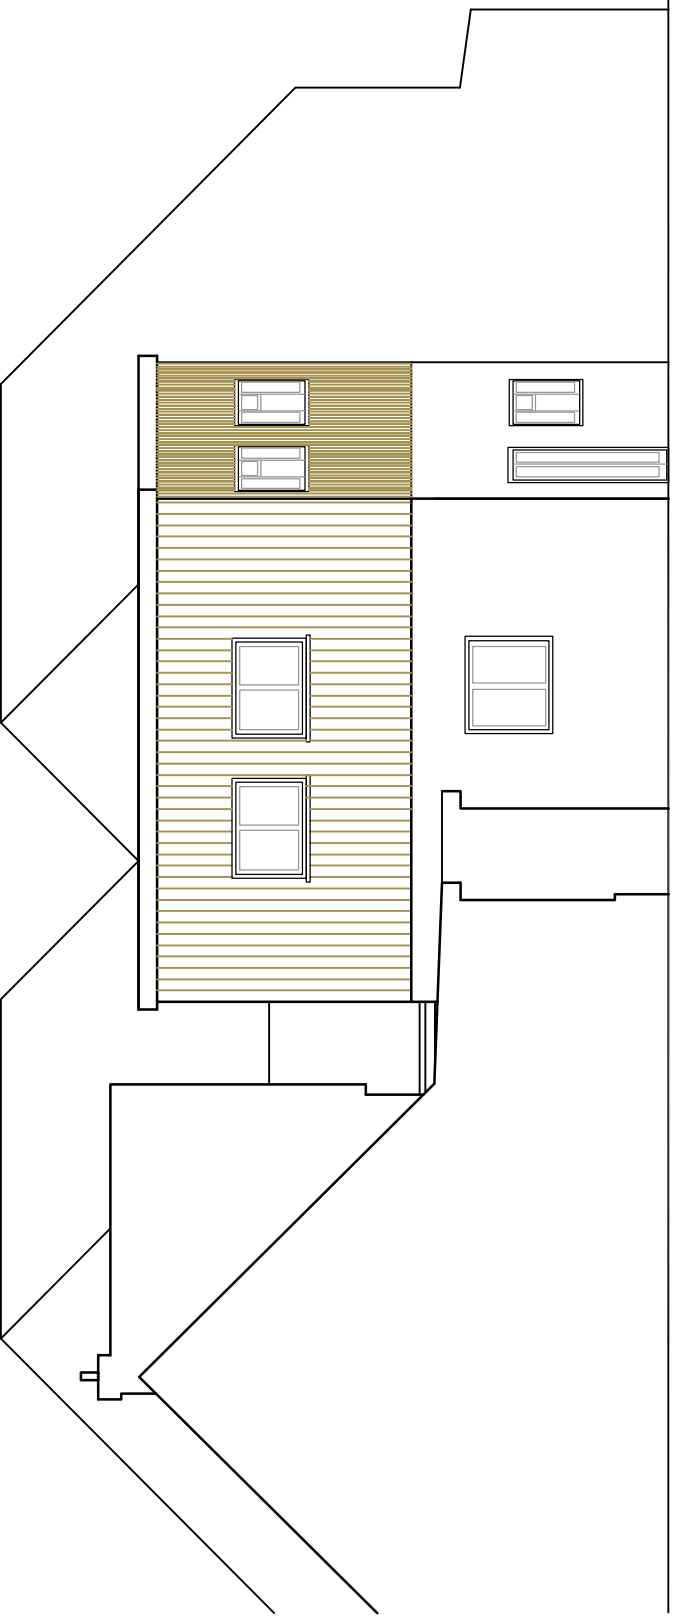

Part Proposed West Elevation

Amdesign
ARCHITECTURE DESIGN DEVELOPMENT
Leeza Aldis-Hobbs ARB RIBA SPAB
/mob: 07756 329400
e-mail: leeza@amdesignltd.co.uk

PROJECT
**PROPOSED
SPORTS CLUB
3 SEA LANE
PO22 7RH**
PROJECT STAGE
PI ANNING

DRAWING
**EAST & WEST
ELEVATIONS**
DRAWING No
296/09
SCALE 1:100
DATE 11th Nov 2019

REVISION

DRAWN
CHECKED
LA

LETTER	REVISION	DATE
This scheme is subject to town planning and all other necessary consents. All dimensions and levels to be checked on site. This drawing is to be read in conjunction with other relevant drawings and documents. Report all discrepancies to the Architect before work commences.		