



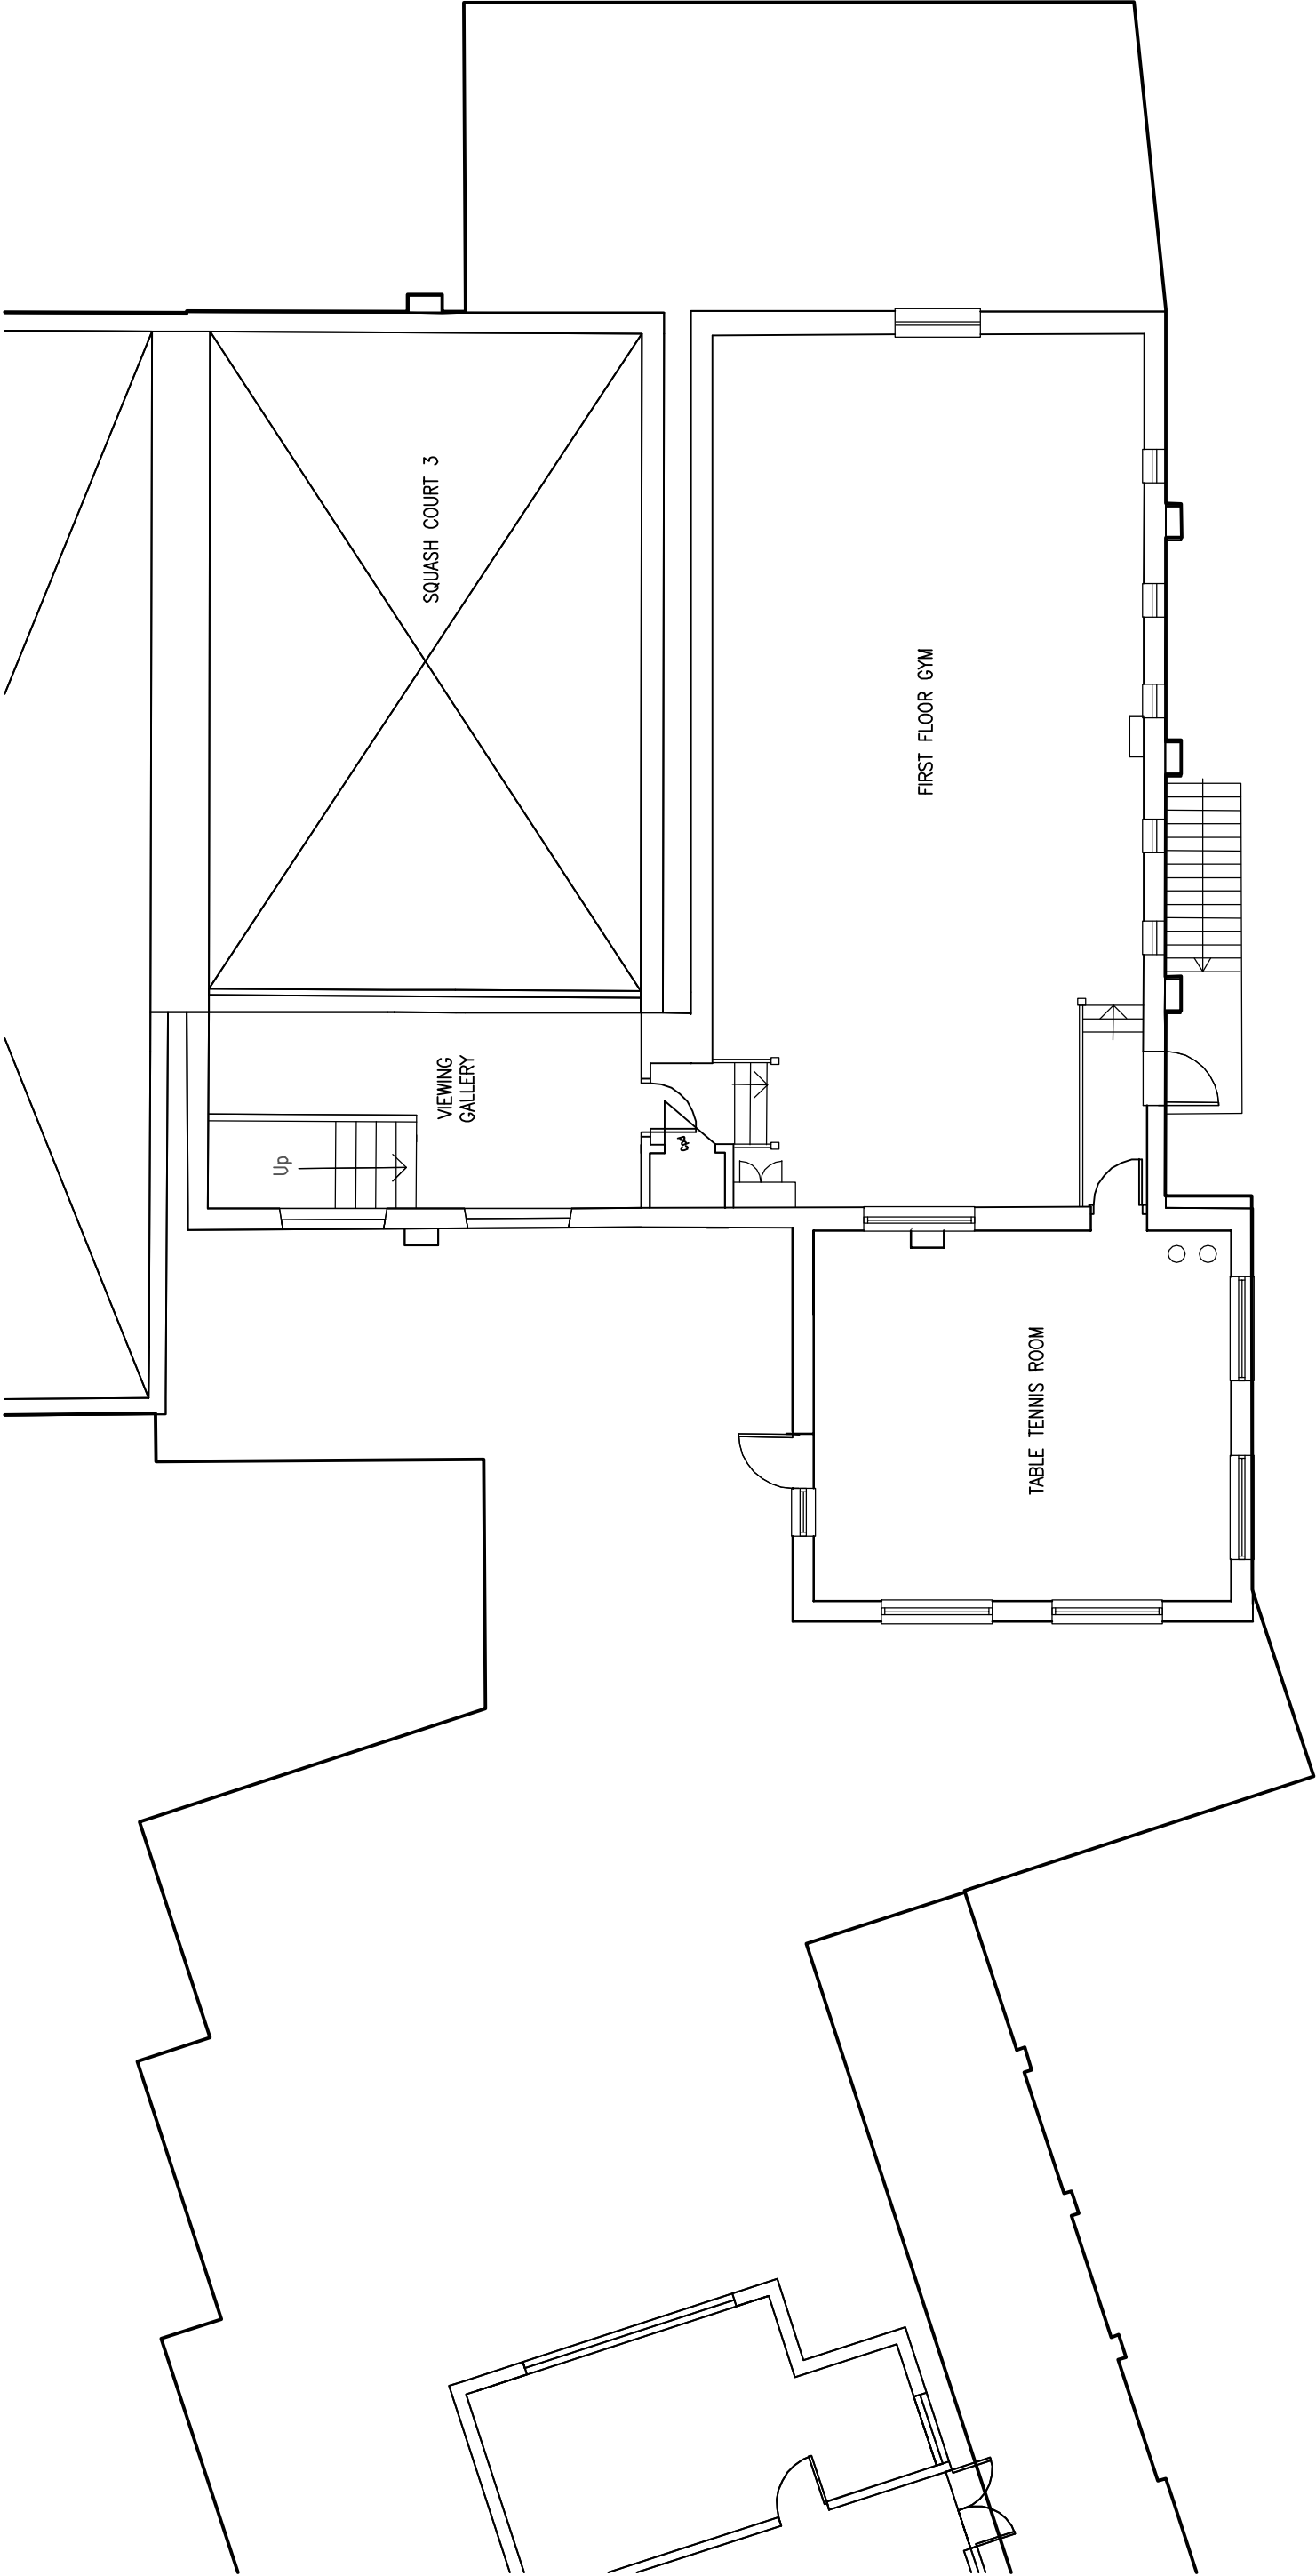

PART EXISTING FIRST FLOOR PLAN 1:100

 

Amdesign ARCHITECTURE DESIGN DEVELOPMENT eeza Aldis-Hobbs ARB RIBA SPAB /mob: 07756 329400 t-mail: leeza@amdesignltd.co.uk	PROJECT MIDDLETON SPORTS CLUB 3 SEA LANE PO22 7RH PROJECT STAGE PI ANNING	DRAWING PART EXISTING FIRST FLOOR PLAN		REVISION	
		DRAWING No 296/05	SCALE 1:100	DRAWN CHECKED	LA
		DATE	TIME 2019		
		LETTER	REVISION	DATE	
This scheme is subject to town planning and all other necessary consents. All dimensions and levels to be checked on site. This drawing is to be read in conjunction with other relevant drawings and documents. Report all discrepancies to the Architect before work commences.					