


9 Farm Close, Bognor Regis,
PO22 6JQ, West Sussex
Mr & Mrs P Blackman

Drawing number: 105
Scale: 1:500@A3
Date: 24 September 2020

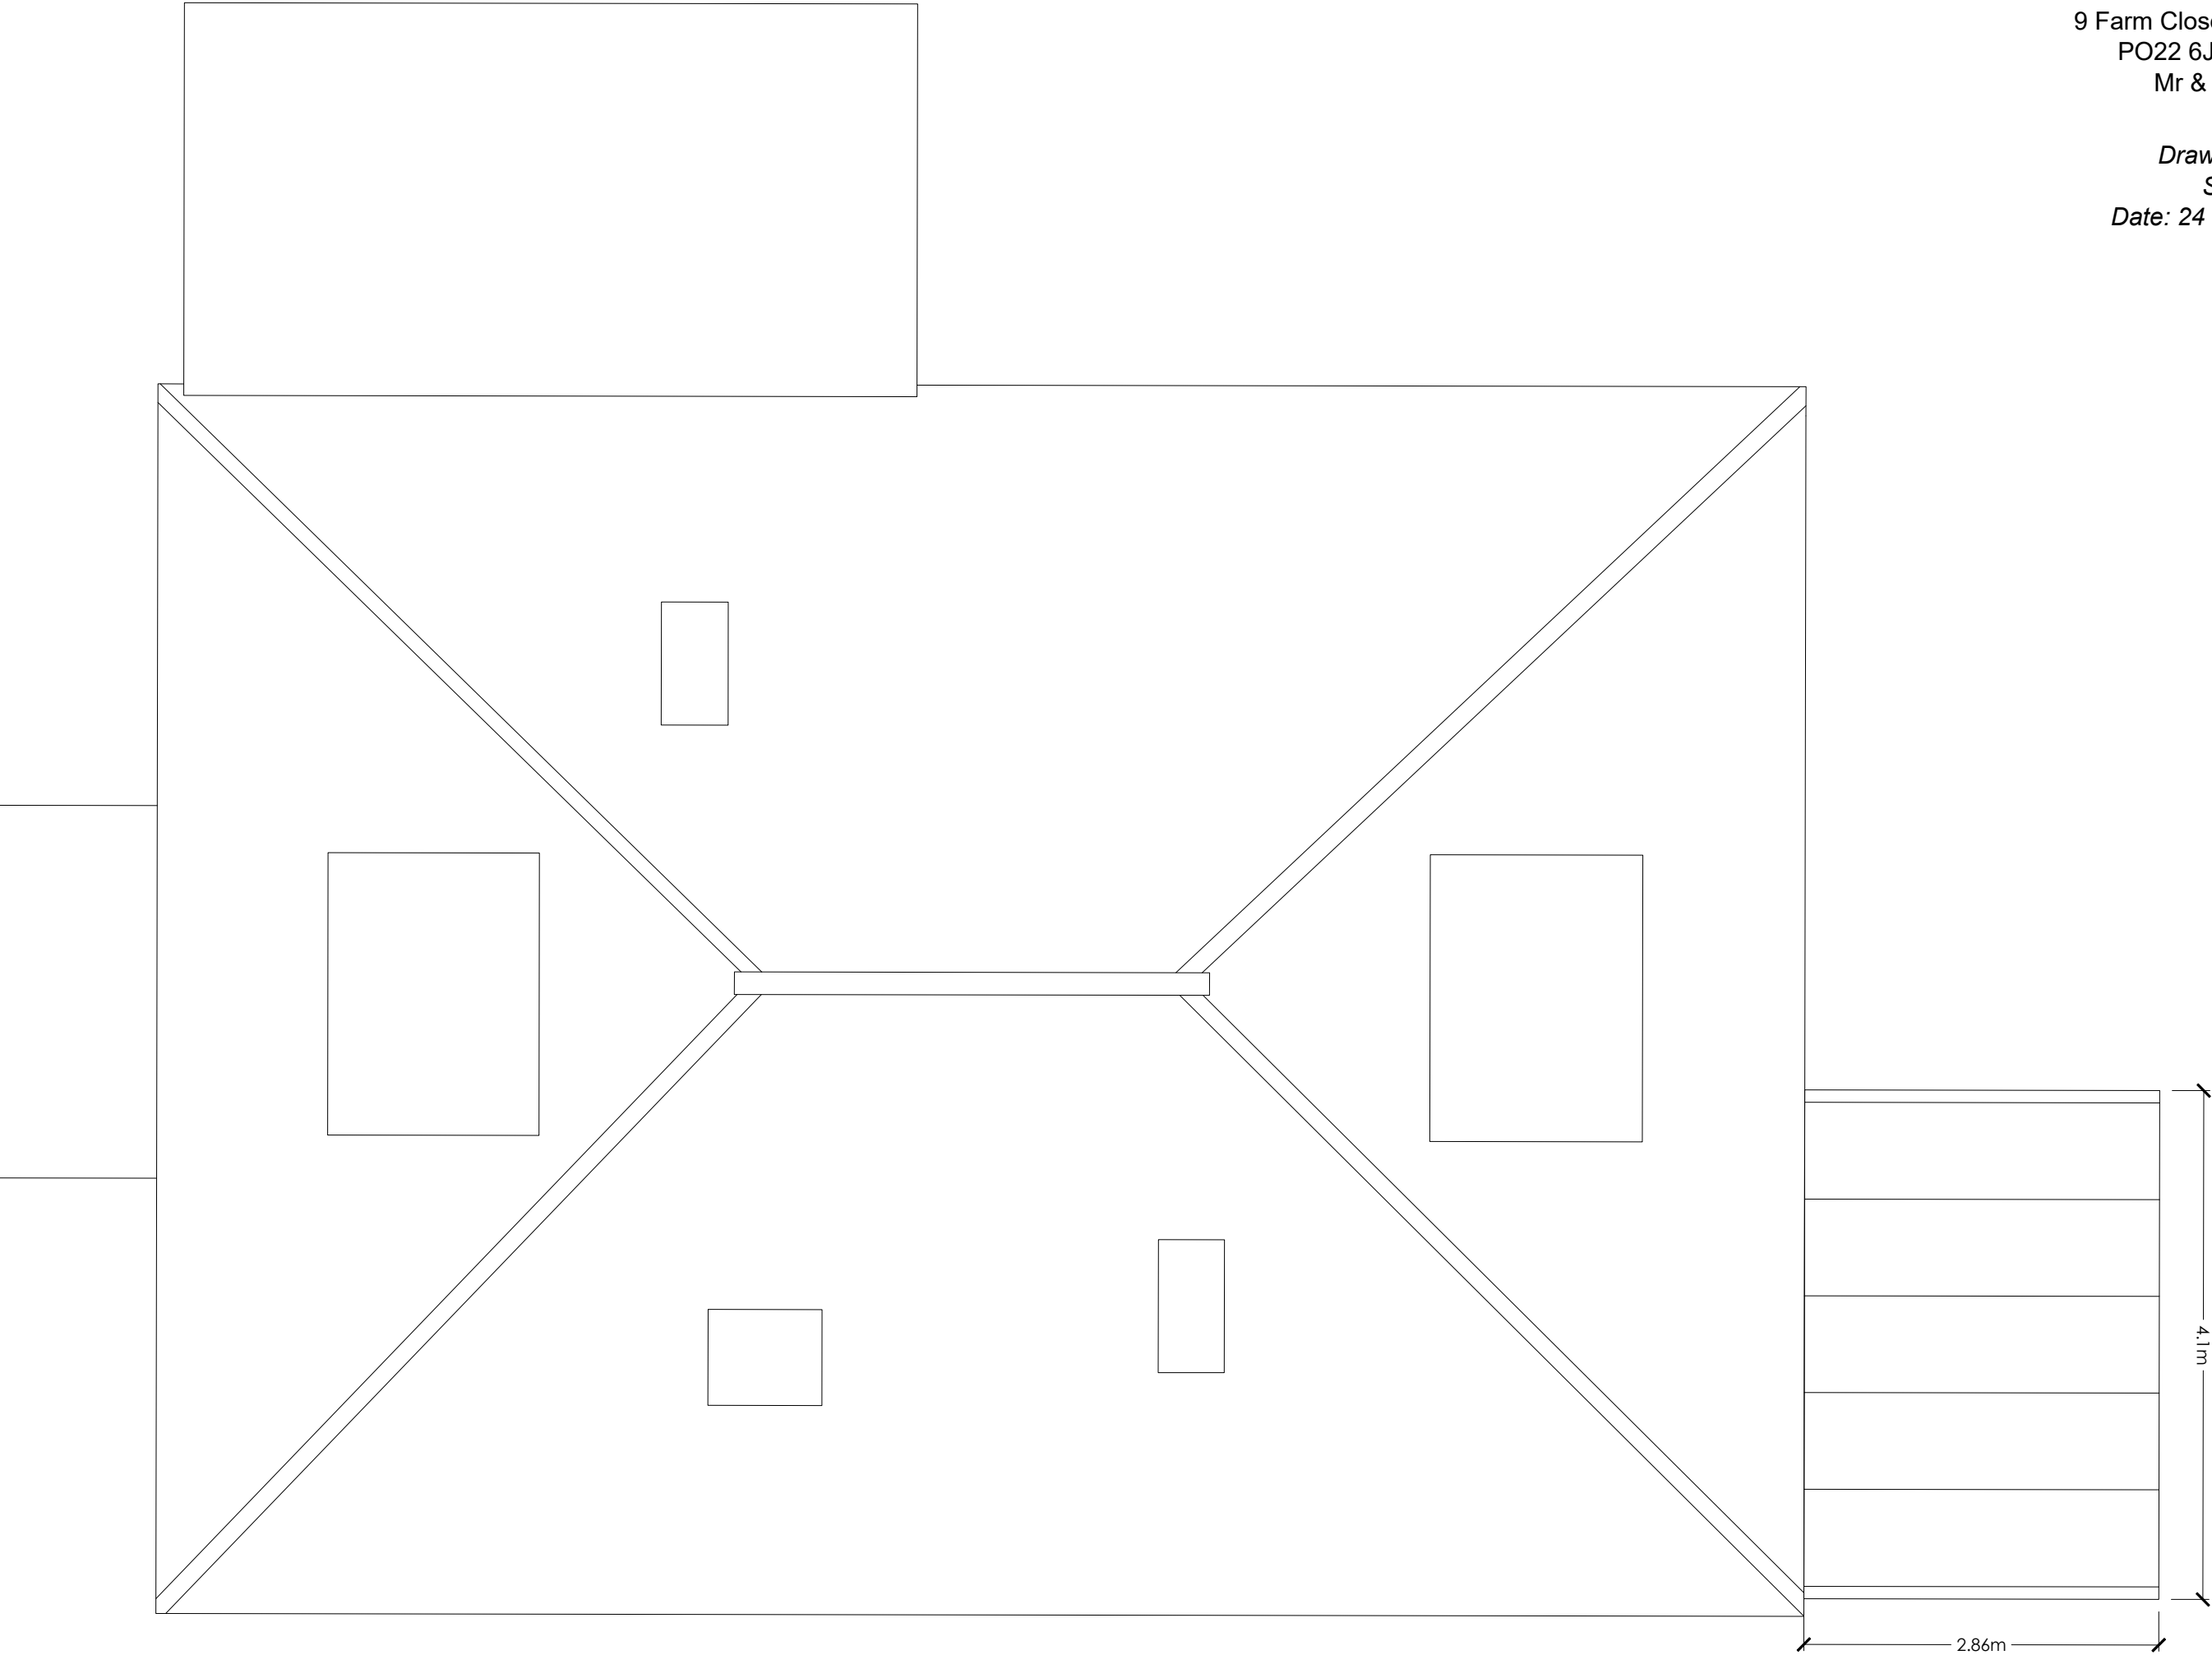

Roof plan existing

