



- NOTES**
- DO NOT SCALE OFF THIS DRAWING EXCEPT FOR PLANNING PURPOSES
 - CHECK ALL DIMENSIONS ON SITE BEFORE ANY WORK IS COMMENCED
 - ALL GOODS MATERIALS AND WORKMANSHIP MUST CONFORM WITH CURRENT BUILDING REGULATIONS, BRITISH STANDARDS AND CODES OF PRACTICE
 - COPYRIGHT OF THIS DRAWING IS RETAINED BY THE ARCHITECT AND IT MUST NOT BE REPRODUCED WITHOUT WRITTEN CONSENT

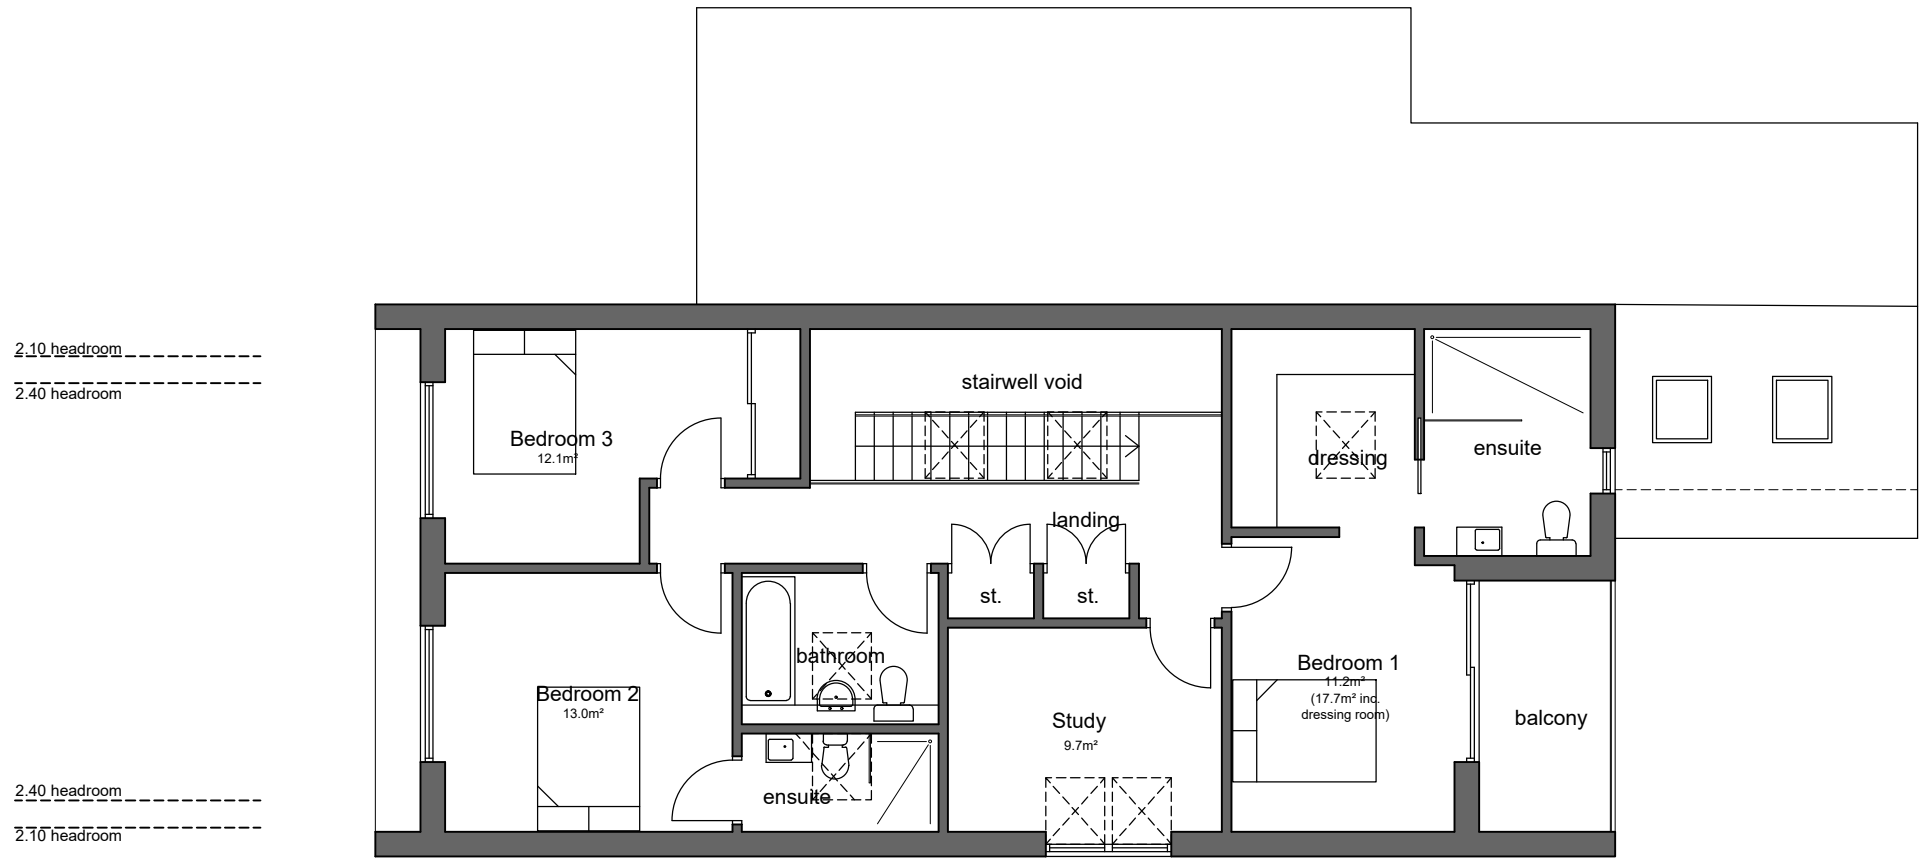

First Floor Plan

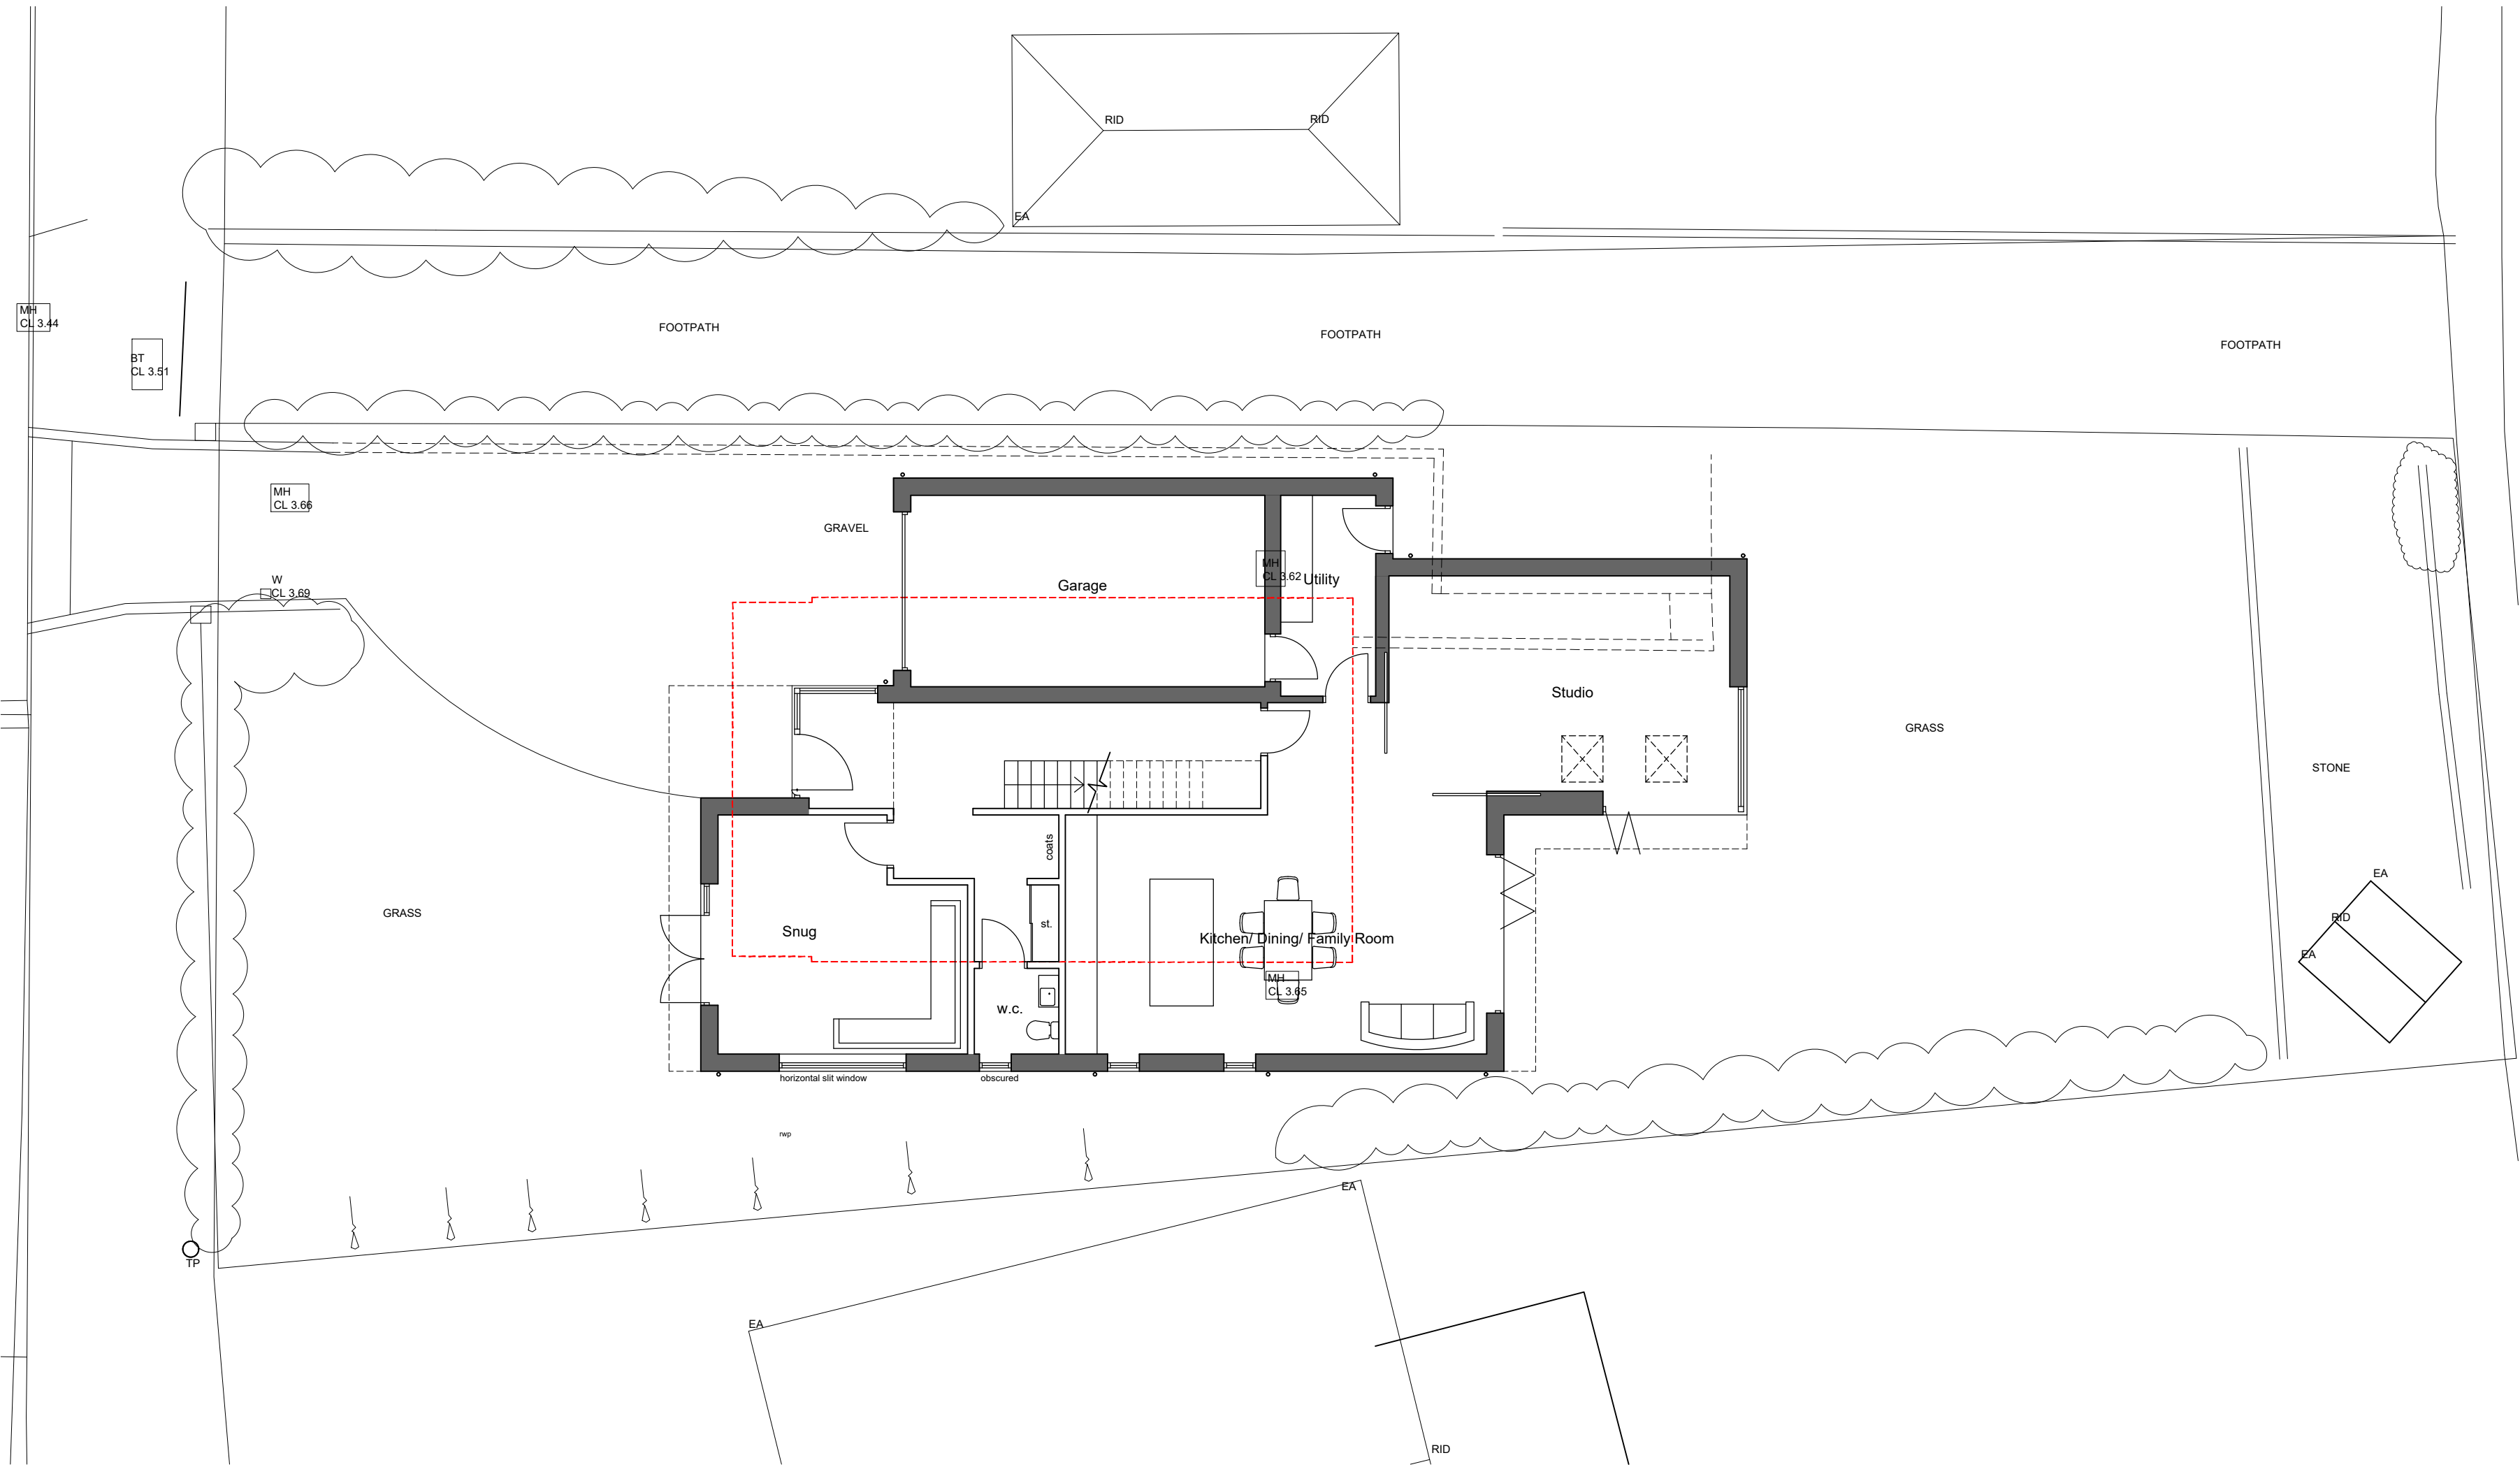

Ground Floor Plan

REV	DATE	BY	AMENDMENT

**folkes architects**

The Old Forge
6 Church Street
Bognor Regis
West Sussex
PO22 6JA

L 01903 888029
info@folkesarchitects.co.uk


CLIENT
Julia Maynard

JOB TITLE
13 Elm Drive
Bognor Regis
West Sussex
PO22 6JE

DRAWING TITLE
Proposed Floor Plans
PLANNING ISSUE

DATE	SCALE	DRAWN BY
Oct 2020	1:100 @ A1	EC
		CHECKED BY MF

JOB NO.	DRAWING NO.	REVISION
20030	2.02	-

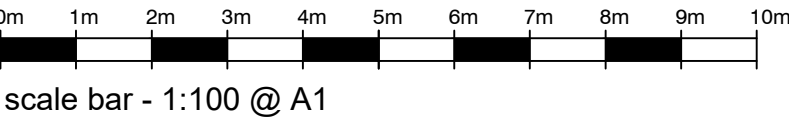

scale bar - 1:100 @ A1