



NOTES


- DO NOT SCALE OFF THIS DRAWING EXCEPT FOR PLANNING PURPOSES
- CHECK ALL DIMENSIONS ON SITE BEFORE ANY WORK IS COMMENCED
- ALL GOODS MATERIALS AND WORKMANSHIP MUST CONFORM WITH CURRENT BUILDING REGULATIONS, BRITISH STANDARDS AND CODES OF PRACTICE
- COPYRIGHT OF THIS DRAWING IS RETAINED BY THE ARCHITECT AND IT MUST NOT BE REPRODUCED WITHOUT WRITTEN CONSENT

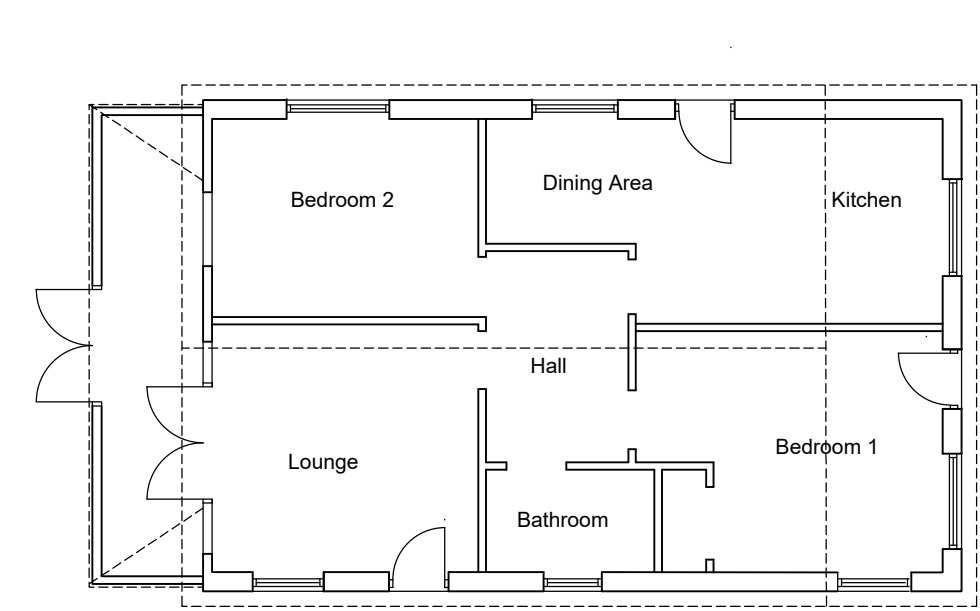


Ground Floor

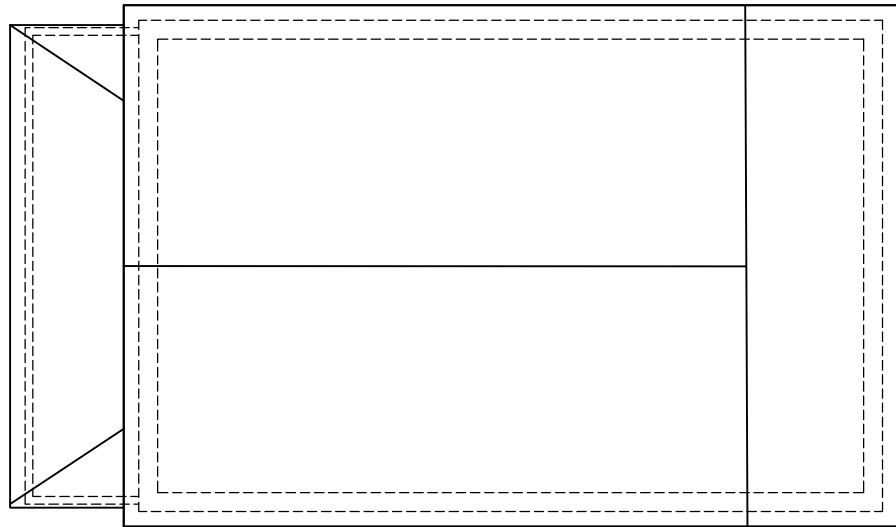


Roof Plan

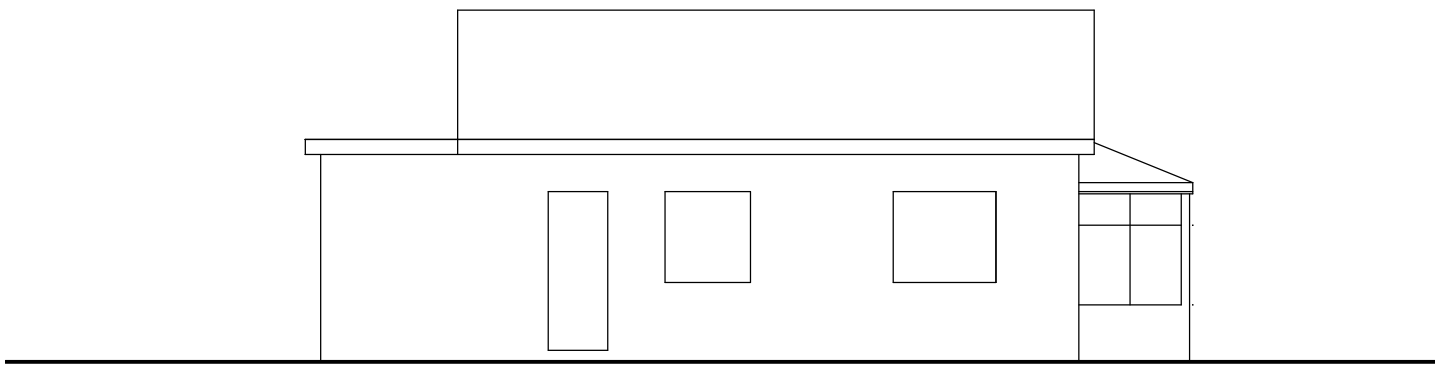


Southern Elevation

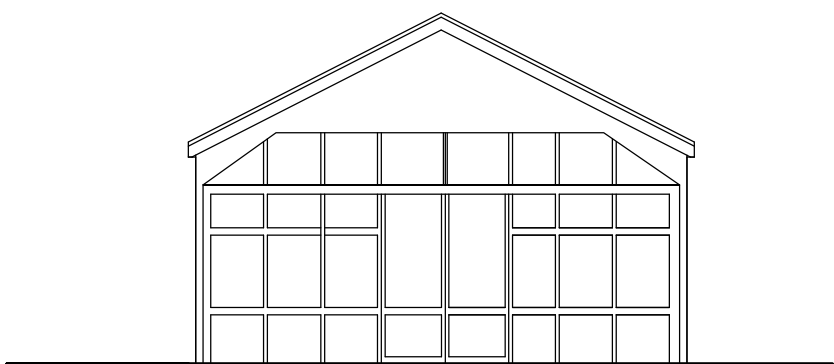

Western Elevation

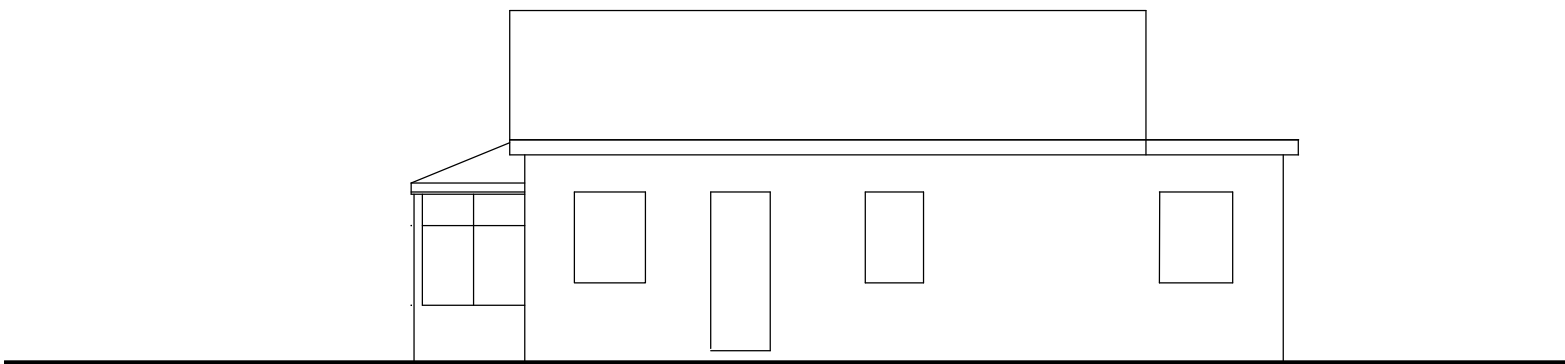


Northern Elevation

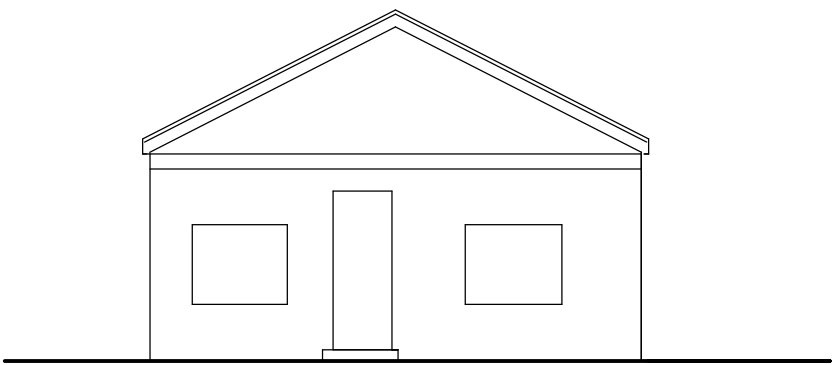

Eastern Elevation

REV	DATE	BY	AMENDMENT

 **folkes architects**

L 01903 888029
info@folkesarchitects.co.uk

The Old Forge
6 Church Street
Bognor Regis
West Sussex
PO22 6JA

CLIENT

Julia Maynard

JOB TITLE

13 Elm Drive
Bognor Regis
West Sussex
PO22 6JE

DRAWING TITLE

Existing Elevations

PLANNING ISSUE

DATE	SCALE	DRAWN BY	AP
Oct 2020	1:100 @ A1	CHECKED BY	EC

JOB NO.	DRAWING NO.	REVISION
20030	2.04	-

