


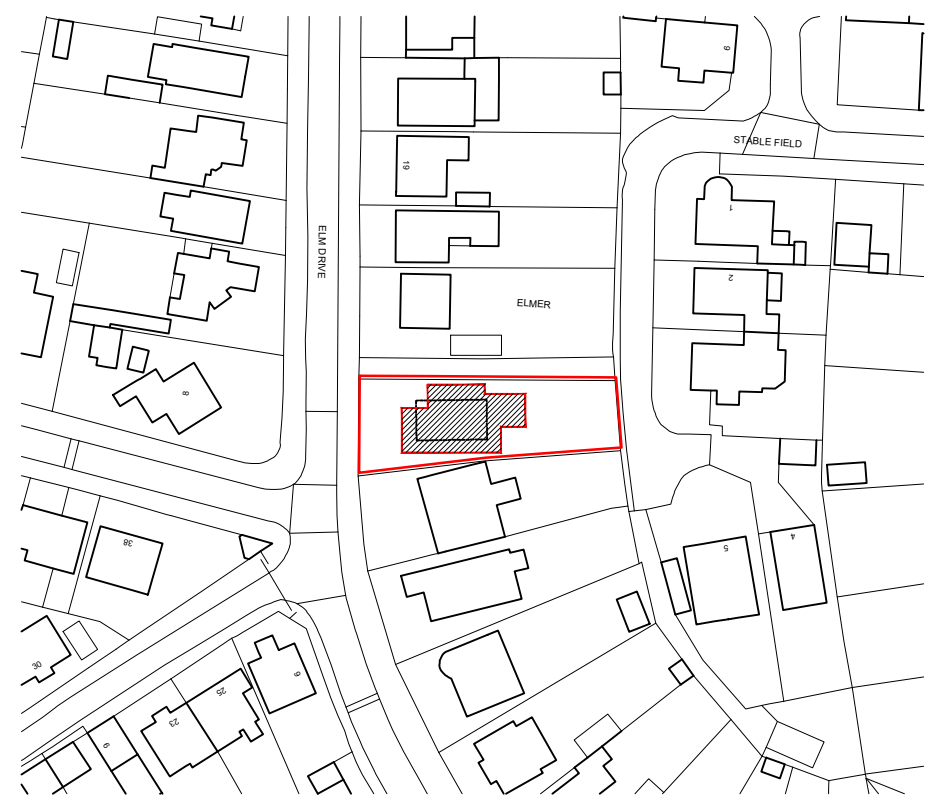
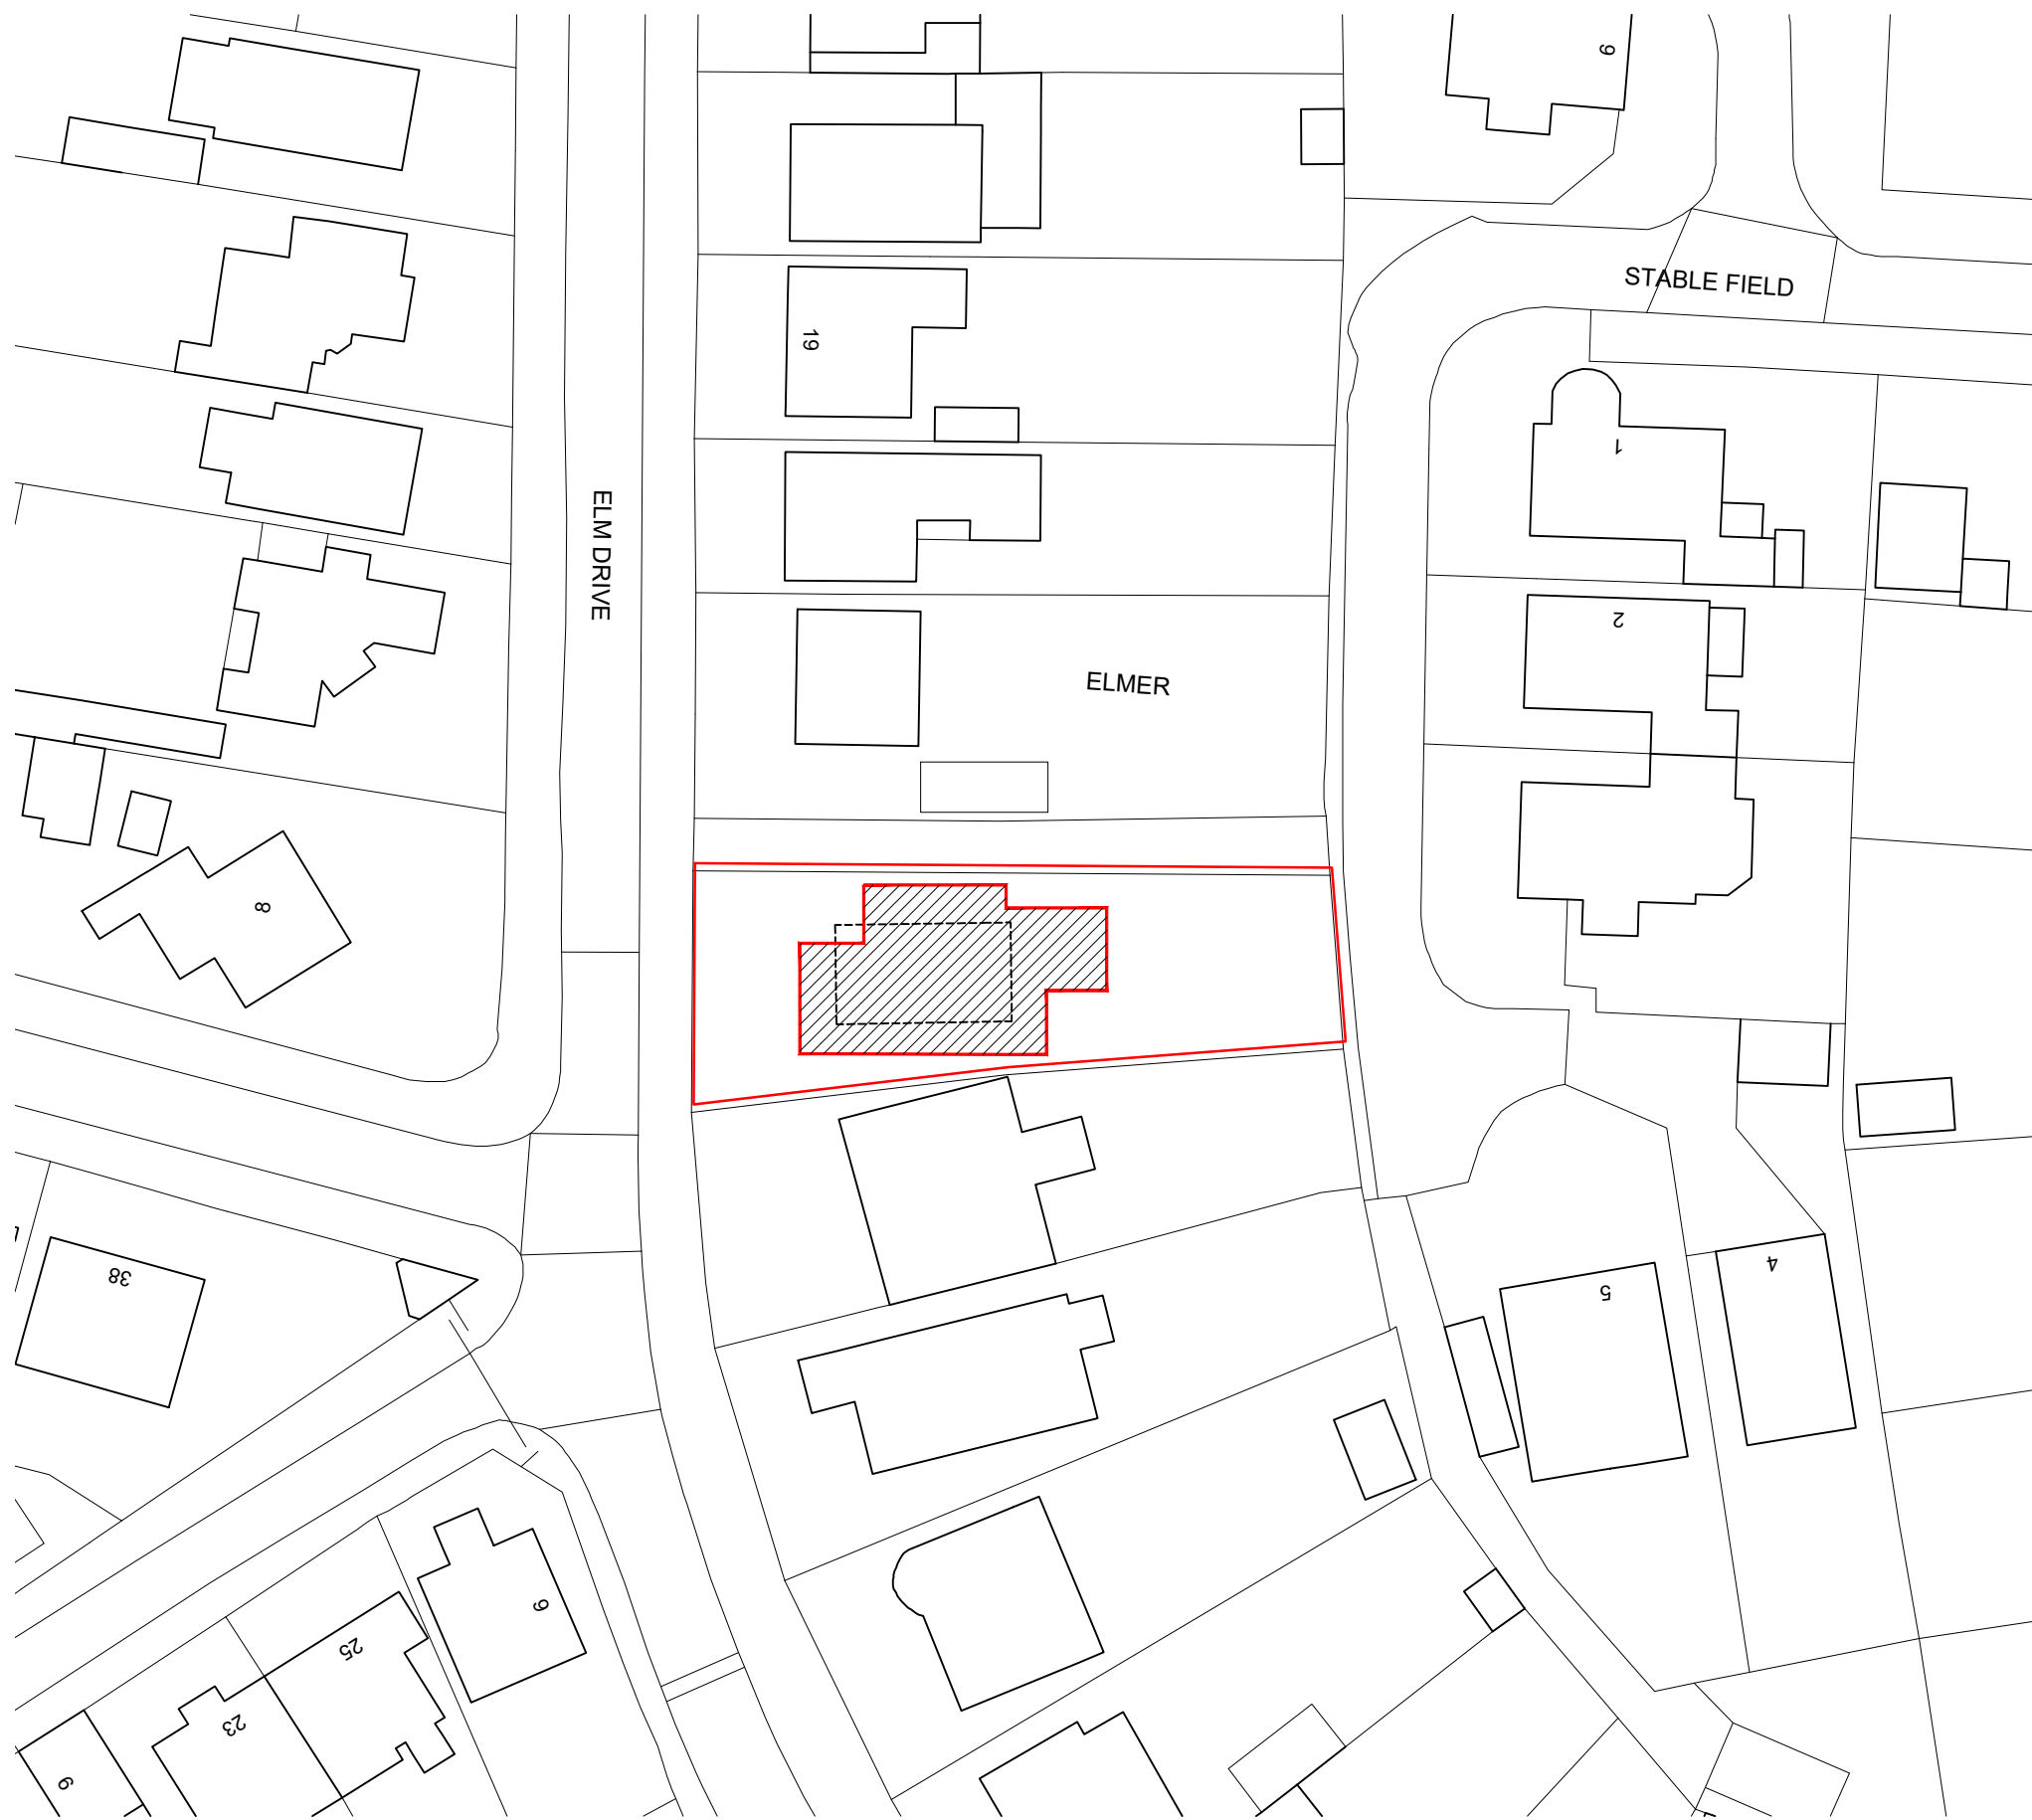


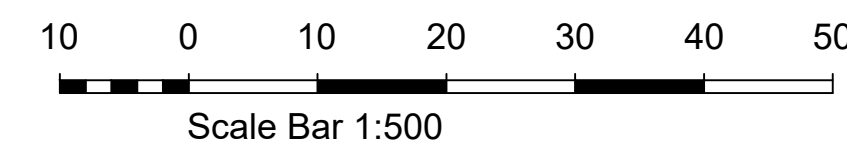

Location Plan 1:1250

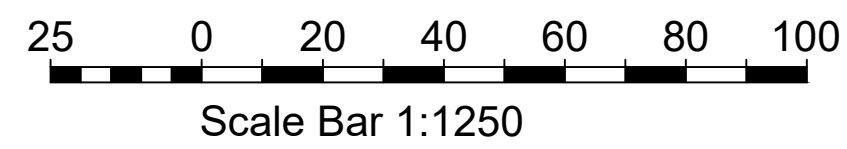

Block Plan 1:500

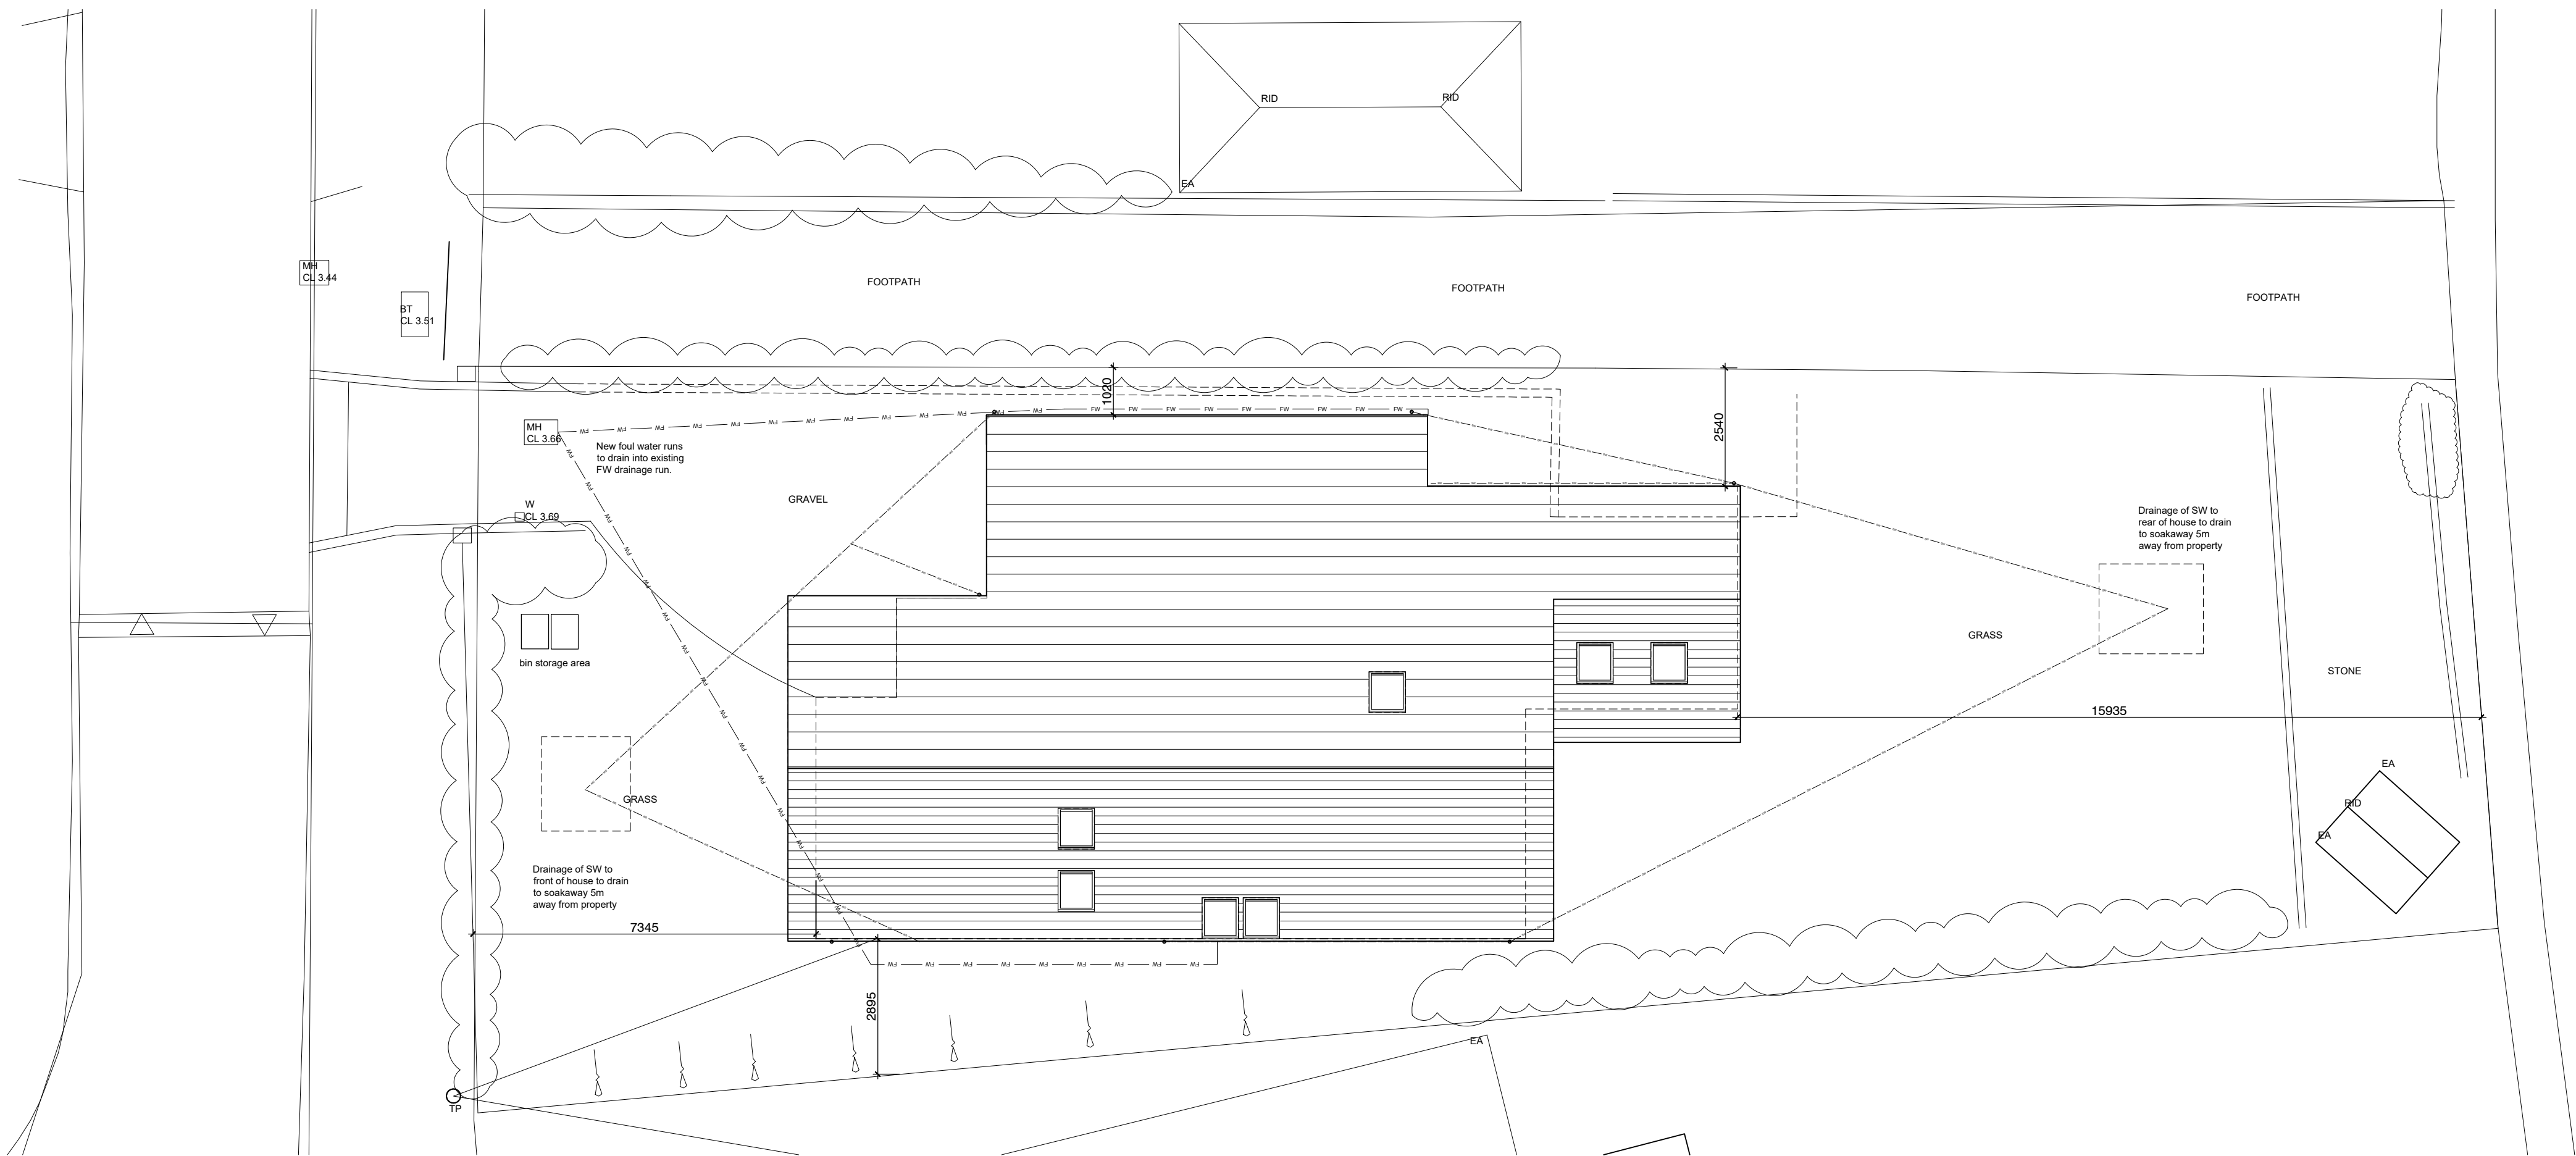

Site Plan 1:100

- NOTES**
- DO NOT SCALE OFF THIS DRAWING EXCEPT FOR PLANNING PURPOSES
 - CHECK ALL DIMENSIONS ON SITE BEFORE ANY WORK IS COMMENCED
 - ALL GOODS MATERIALS AND WORKMANSHIP MUST CONFORM WITH CURRENT BUILDING REGULATIONS, BRITISH STANDARDS AND CODES OF PRACTICE
 - COPYRIGHT OF THIS DRAWING IS RETAINED BY THE ARCHITECT AND IT MUST NOT BE REPRODUCED WITHOUT WRITTEN CONSENT

A	17.12.2020	ap	building position changed
REV	DATE	BY	AMENDMENT
folkes architects The Old Forge 6 Church Street Bognor Regis West Sussex PO22 6JL L 01903 888029 info@folkesarchitects.co.uk			
CLIENT Julia Maynard			
JOB TITLE 13 Elm Drive Bognor Regis West Sussex PO22 6JE			
DRAWING TITLE Block Location & Site Plan PLANNING ISSUE			
DATE OCT 2020	SCALE AS SHOWN	DRAWN BY AP	CHECKED BY EC
JOB NO. 20030	DRAWING NO. 2.01	REVISION A	

