


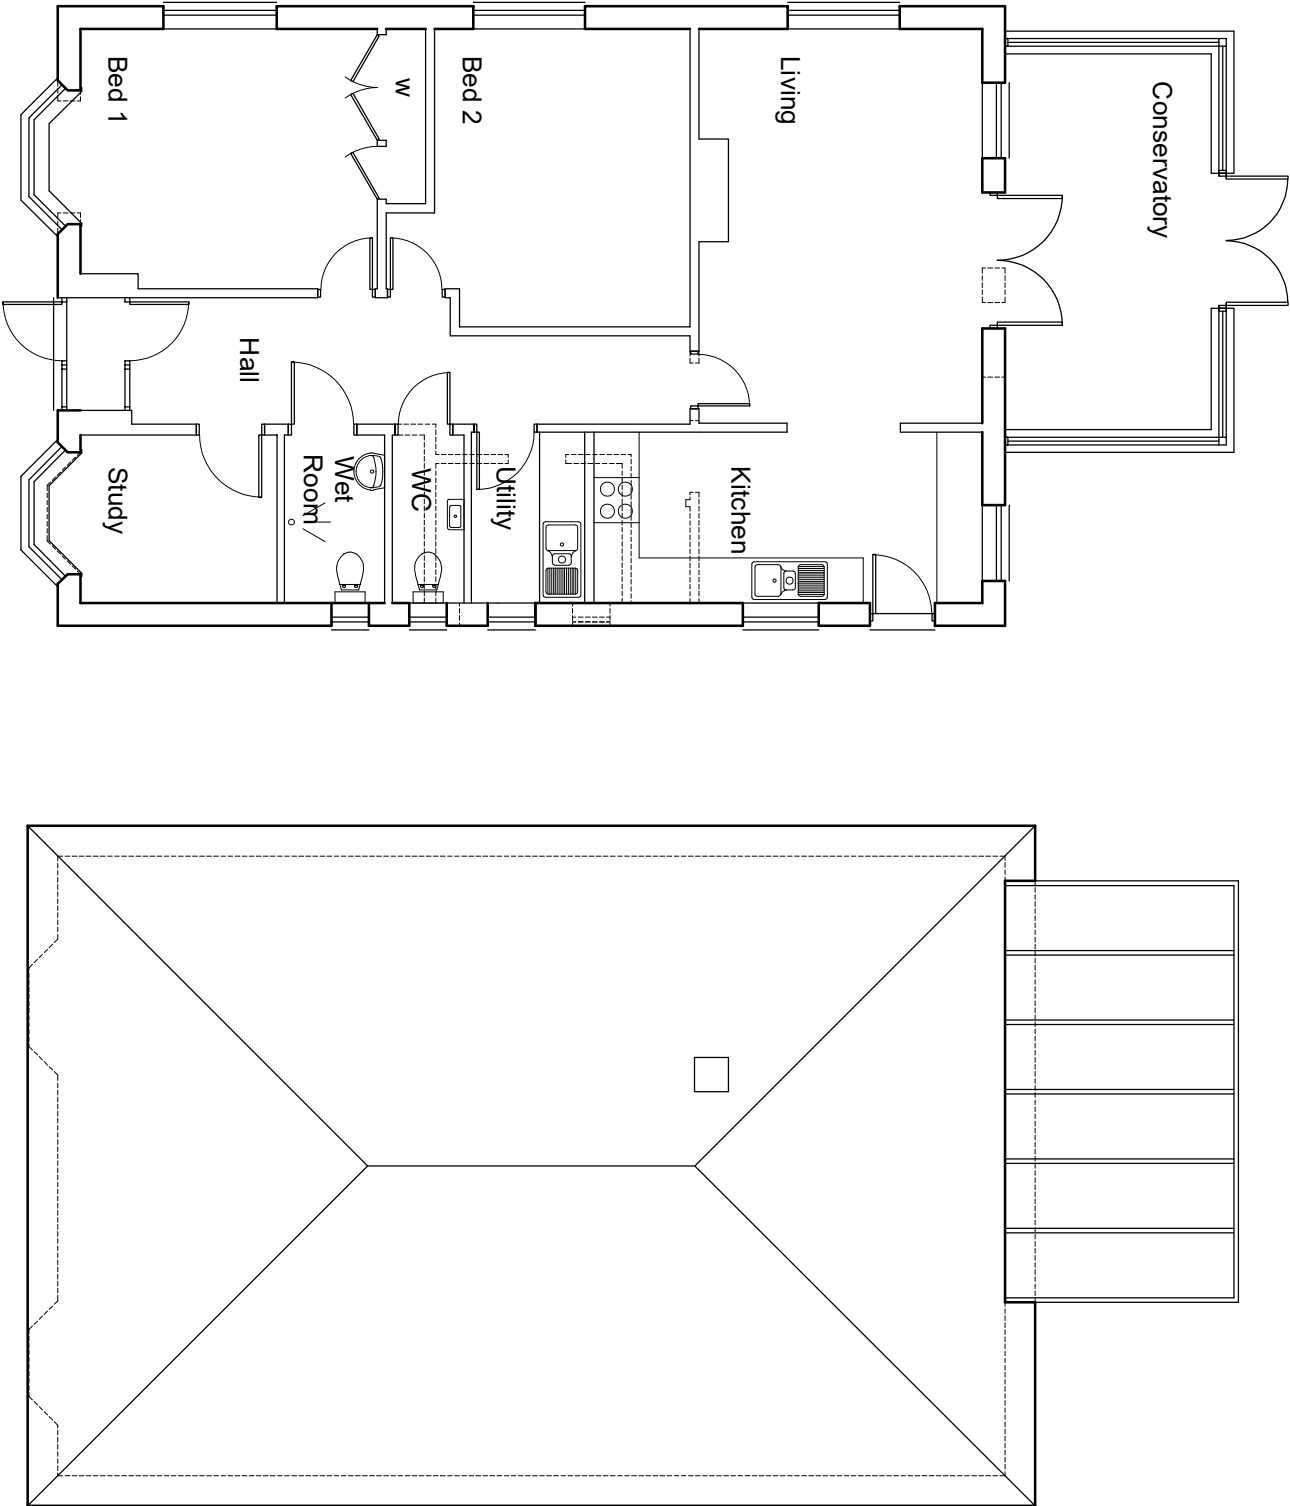

Floor Plan

Roof Plan

Rev.	Date	Description	By

Project		Drawing Title		Project No.		Drawing No.		Architectare Ltd Homestead Meadow Willingham Lane Ringmer LEWES East Sussex. BN8 5SN RIBA Chartered Practice
43 Lane End Road, Middleton-on-Sea		Proposed Floor and Roof Plan		1148 - 20		sk03a		
Client		© Architectare Ltd 2020		Scale 1:100 @ A3	Date December 2020	Drawn nam		Telephone: (07534) 419 341 email: admin@architectare.co.uk