


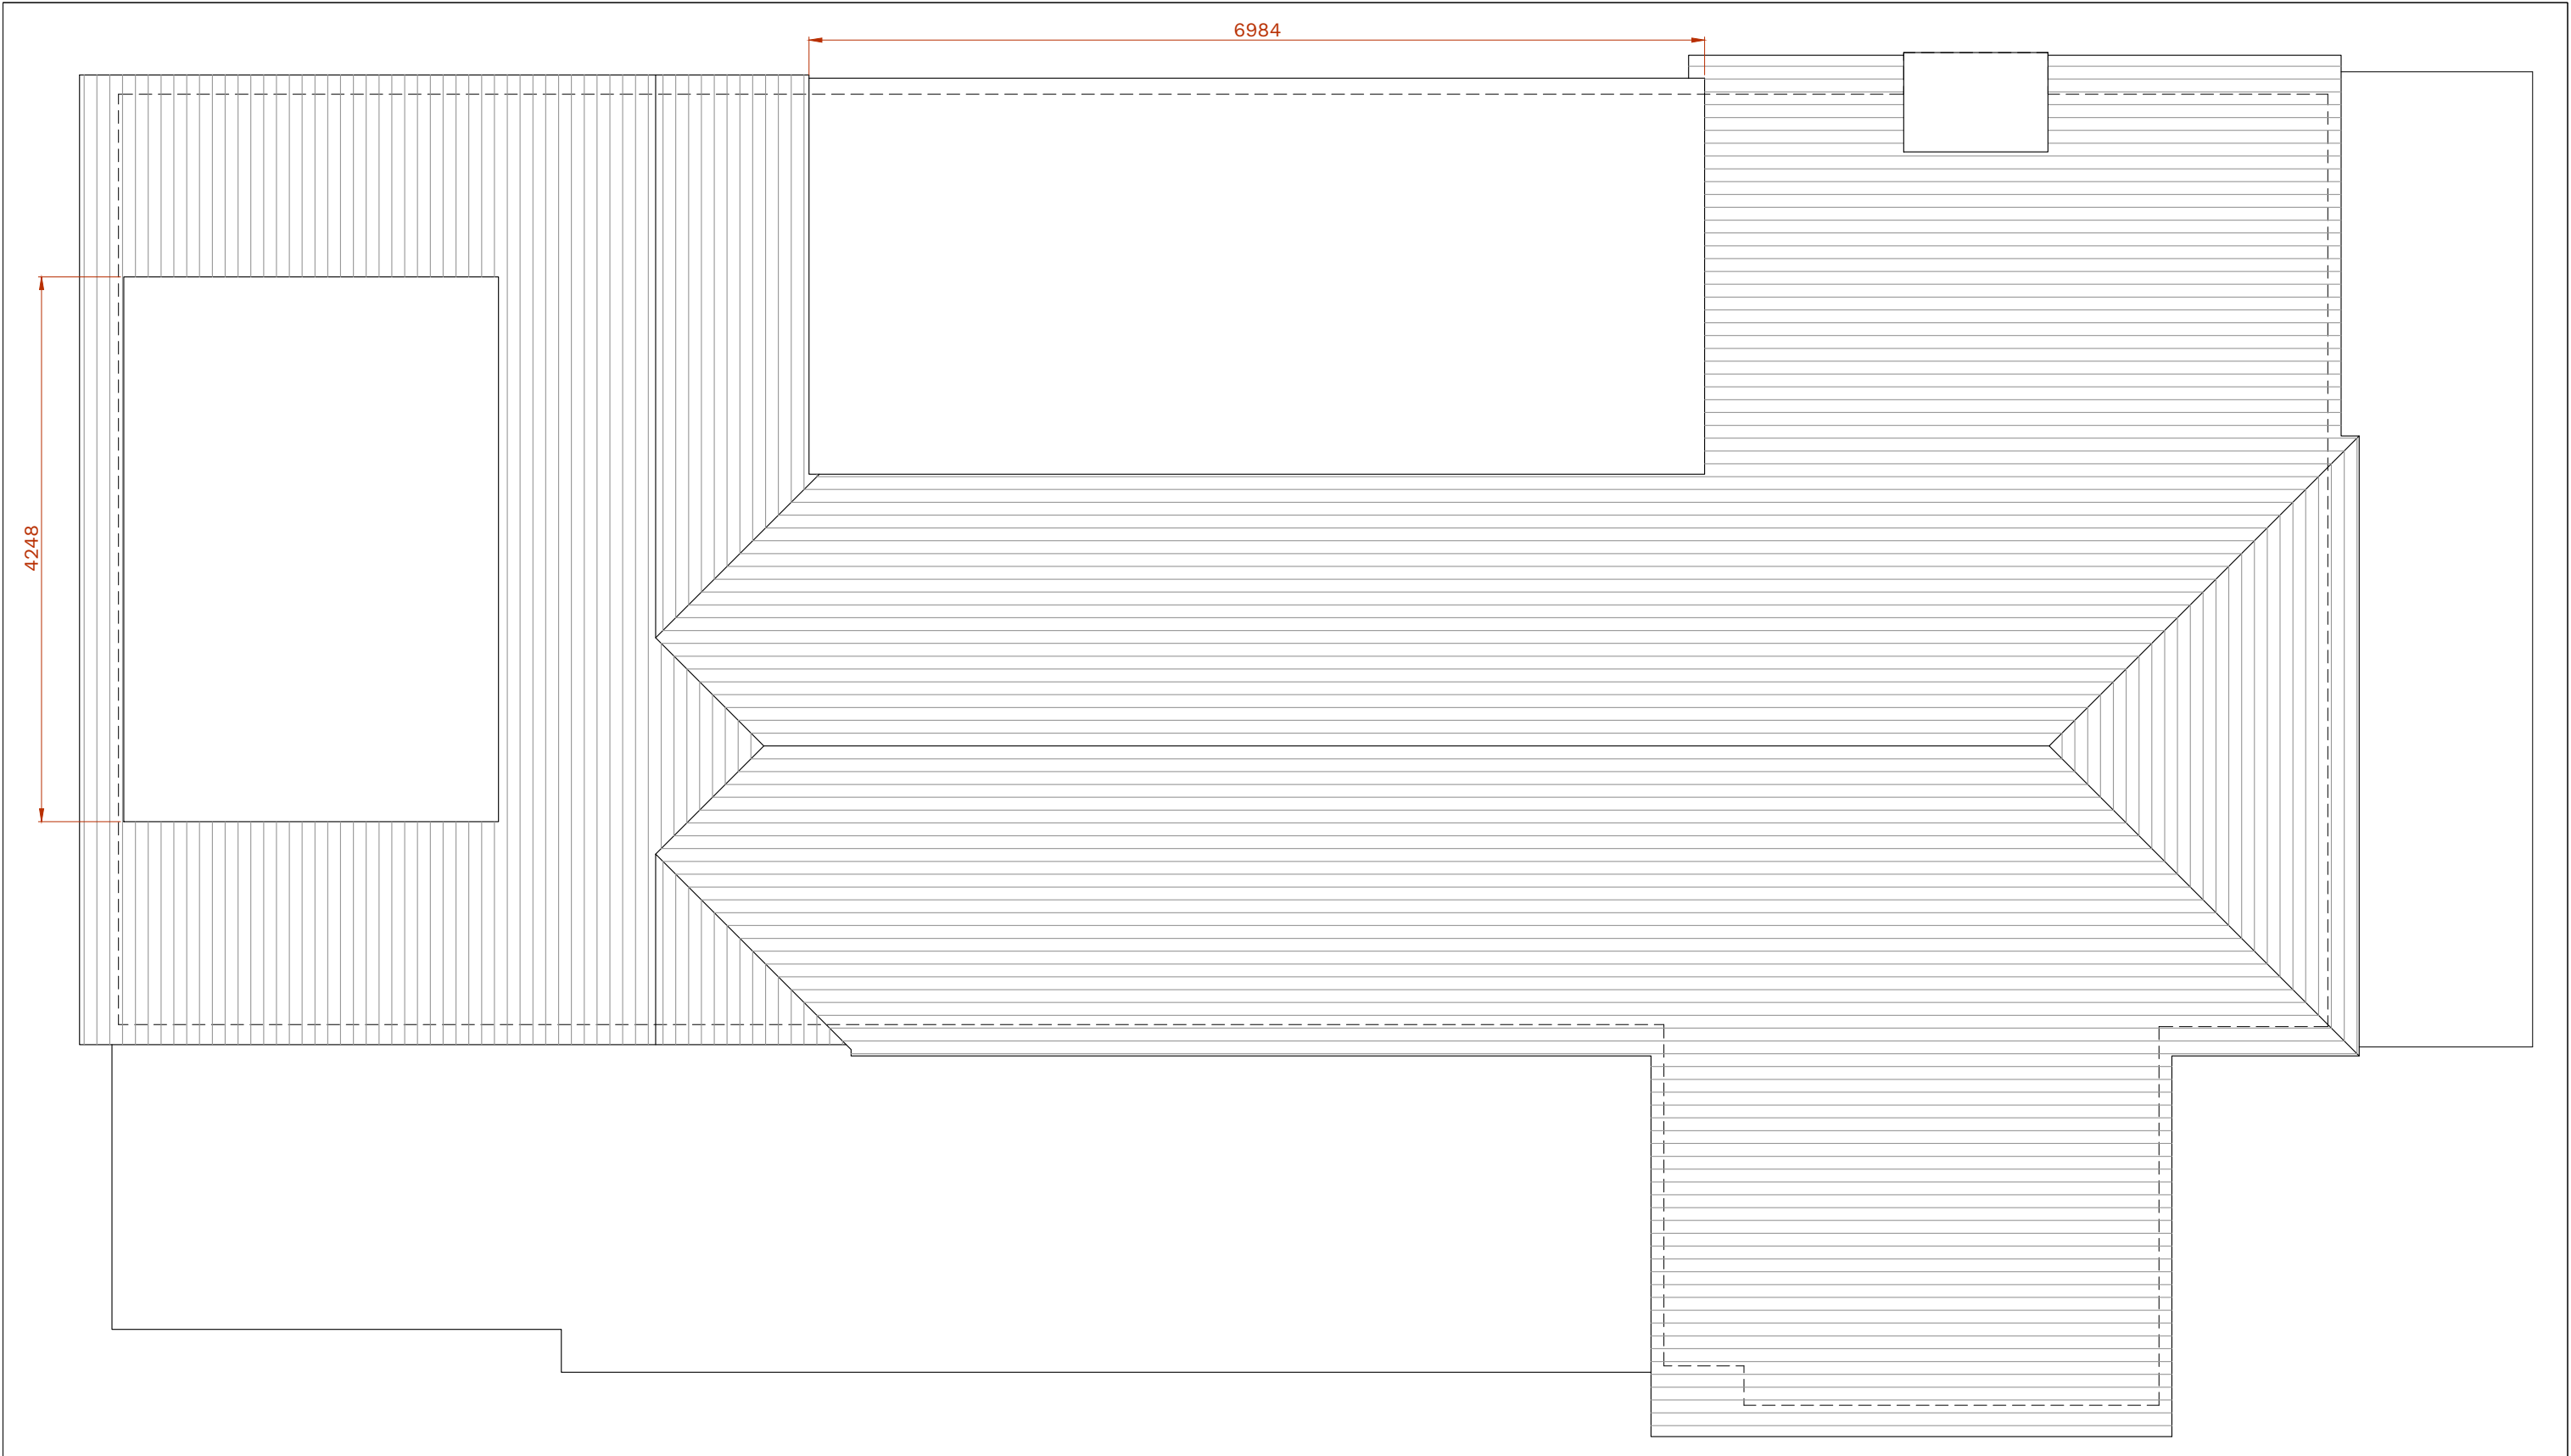

|  |                                                                                      |          |                                        |   |                    |            |                                                                                       |  |
|--|--------------------------------------------------------------------------------------|----------|----------------------------------------|---|--------------------|------------|---------------------------------------------------------------------------------------|--|
|  | Rev                                                                                  | Date     | Description                            | <p>Notes:</p> <p>Print drawing at 100% when printing to A3 paper - do not print to fit.<br/>Do not scale from this drawing.<br/>All discrepancies must be reported to the Architect immediately.<br/>All subcontractors must check dimensions on site before the production of shop drawings for the approval of the Architect.<br/>All dimensions in millimetres.</p> | Drawing Details    |            | Project Details                                                                       |  |
|  |  |          |                                        |   | Existing Roof Plan |            | 18 West Drive                                                                         |  |
|  |                                                                                      |          |                                        |   | PLANNING ISSUE     |            | 18 West Drive, Bognor Regis, PO22 7TS                                                 |  |
|  |                                                                                      |          |                                        |   | Drawing No.        | Date       |  |  |
|  |                                                                                      |          |                                        |   | C0202-P103         | April 2021 |                                                                                       |  |
|  | Scale                                                                                | Revision | info@fiftypointeight.co.uk 07775786502 |   |                    |            |                                                                                       |  |
|  | ISSUED 1:50 @ A3                                                                     | -        |                                        |   |                    |            |                                                                                       |  |
|  |                                                                                      |          |                                        |   |                    |            |                                                                                       |  |