


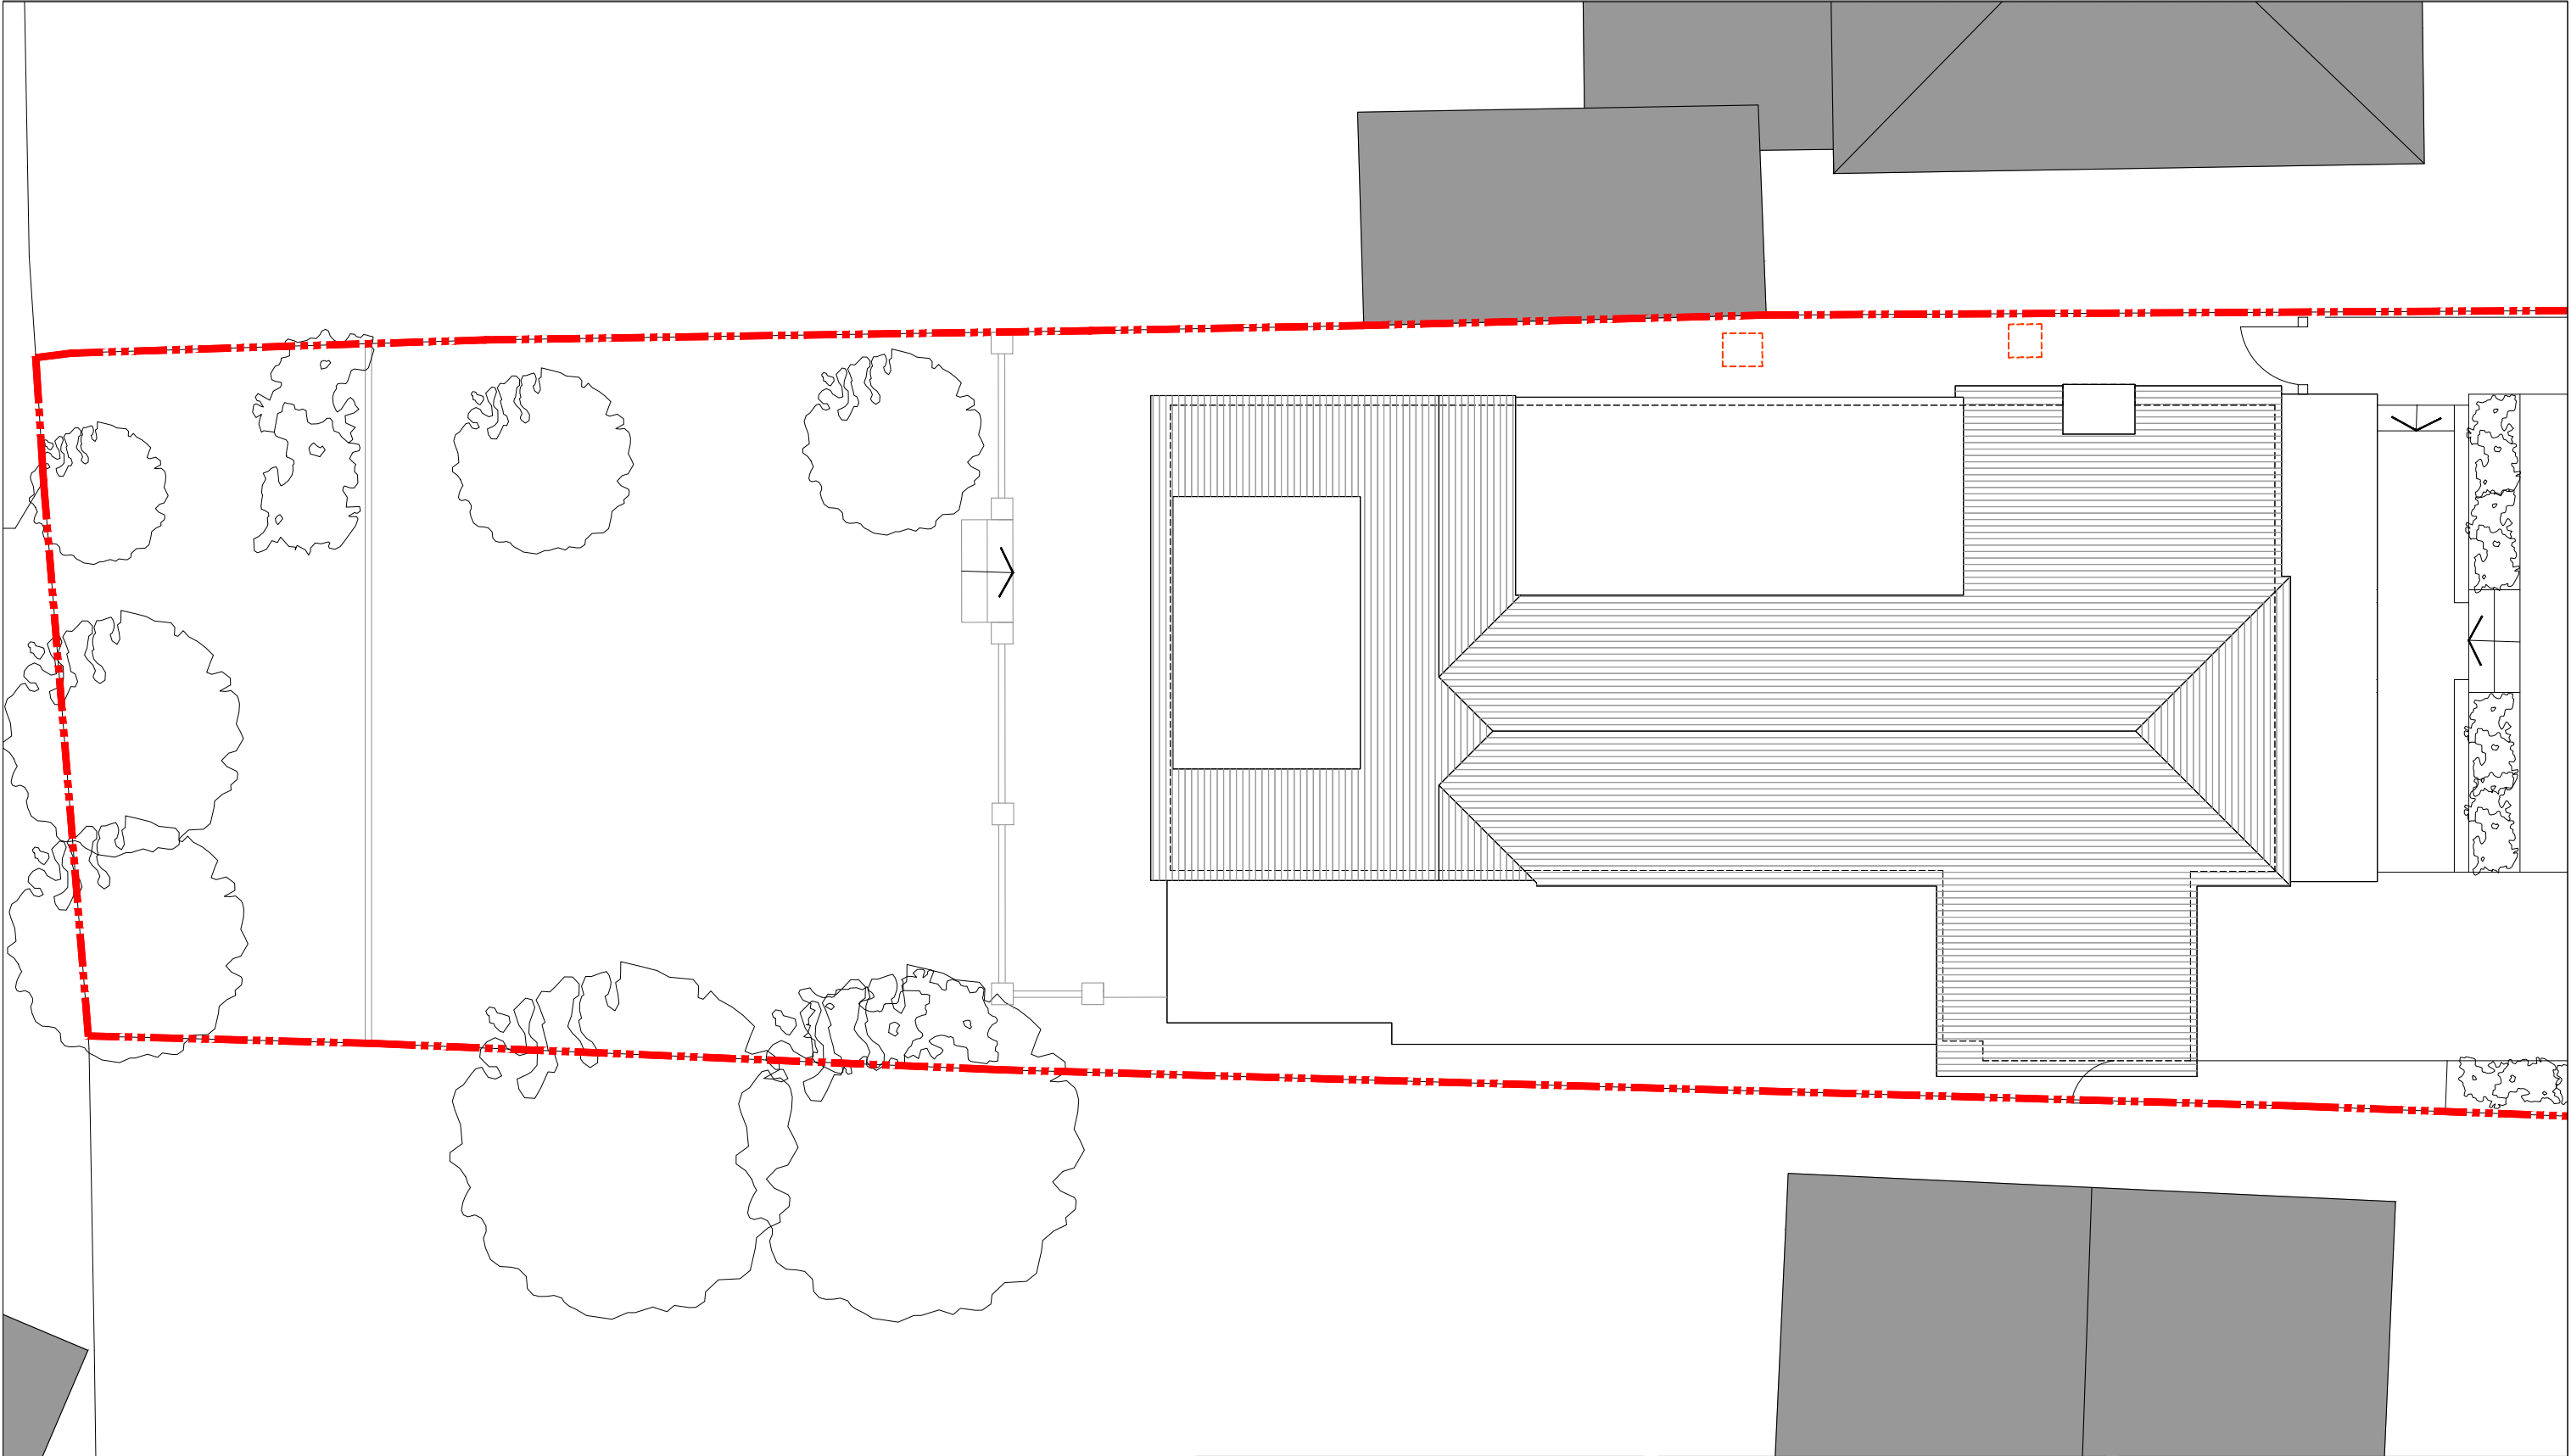

	Rev	Date	Description	Notes: Print drawing at 100% when printing to A3 paper - do not print to fit. Do not scale from this drawing. All discrepancies must be reported to the Architect immediately. All subcontractors must check dimensions on site before the production of shop drawings for the approval of the Architect. All dimensions in millimetres.	Drawing Details		Project Details		
	00.511.522.5m				Existing Roof Plan		18 West Drive		
					PLANNING ISSUE		18 West Drive, Bognor Regis, PO22 7TS		
				Drawing No.	Date	50.8 ARCHITECTURE + INTERIORS info@fiftypointeight.co.uk07775786502			
				C0202-P106	April 2021				
				Scale	Revision				
				ISSUED 1:100 @ A3	-				