


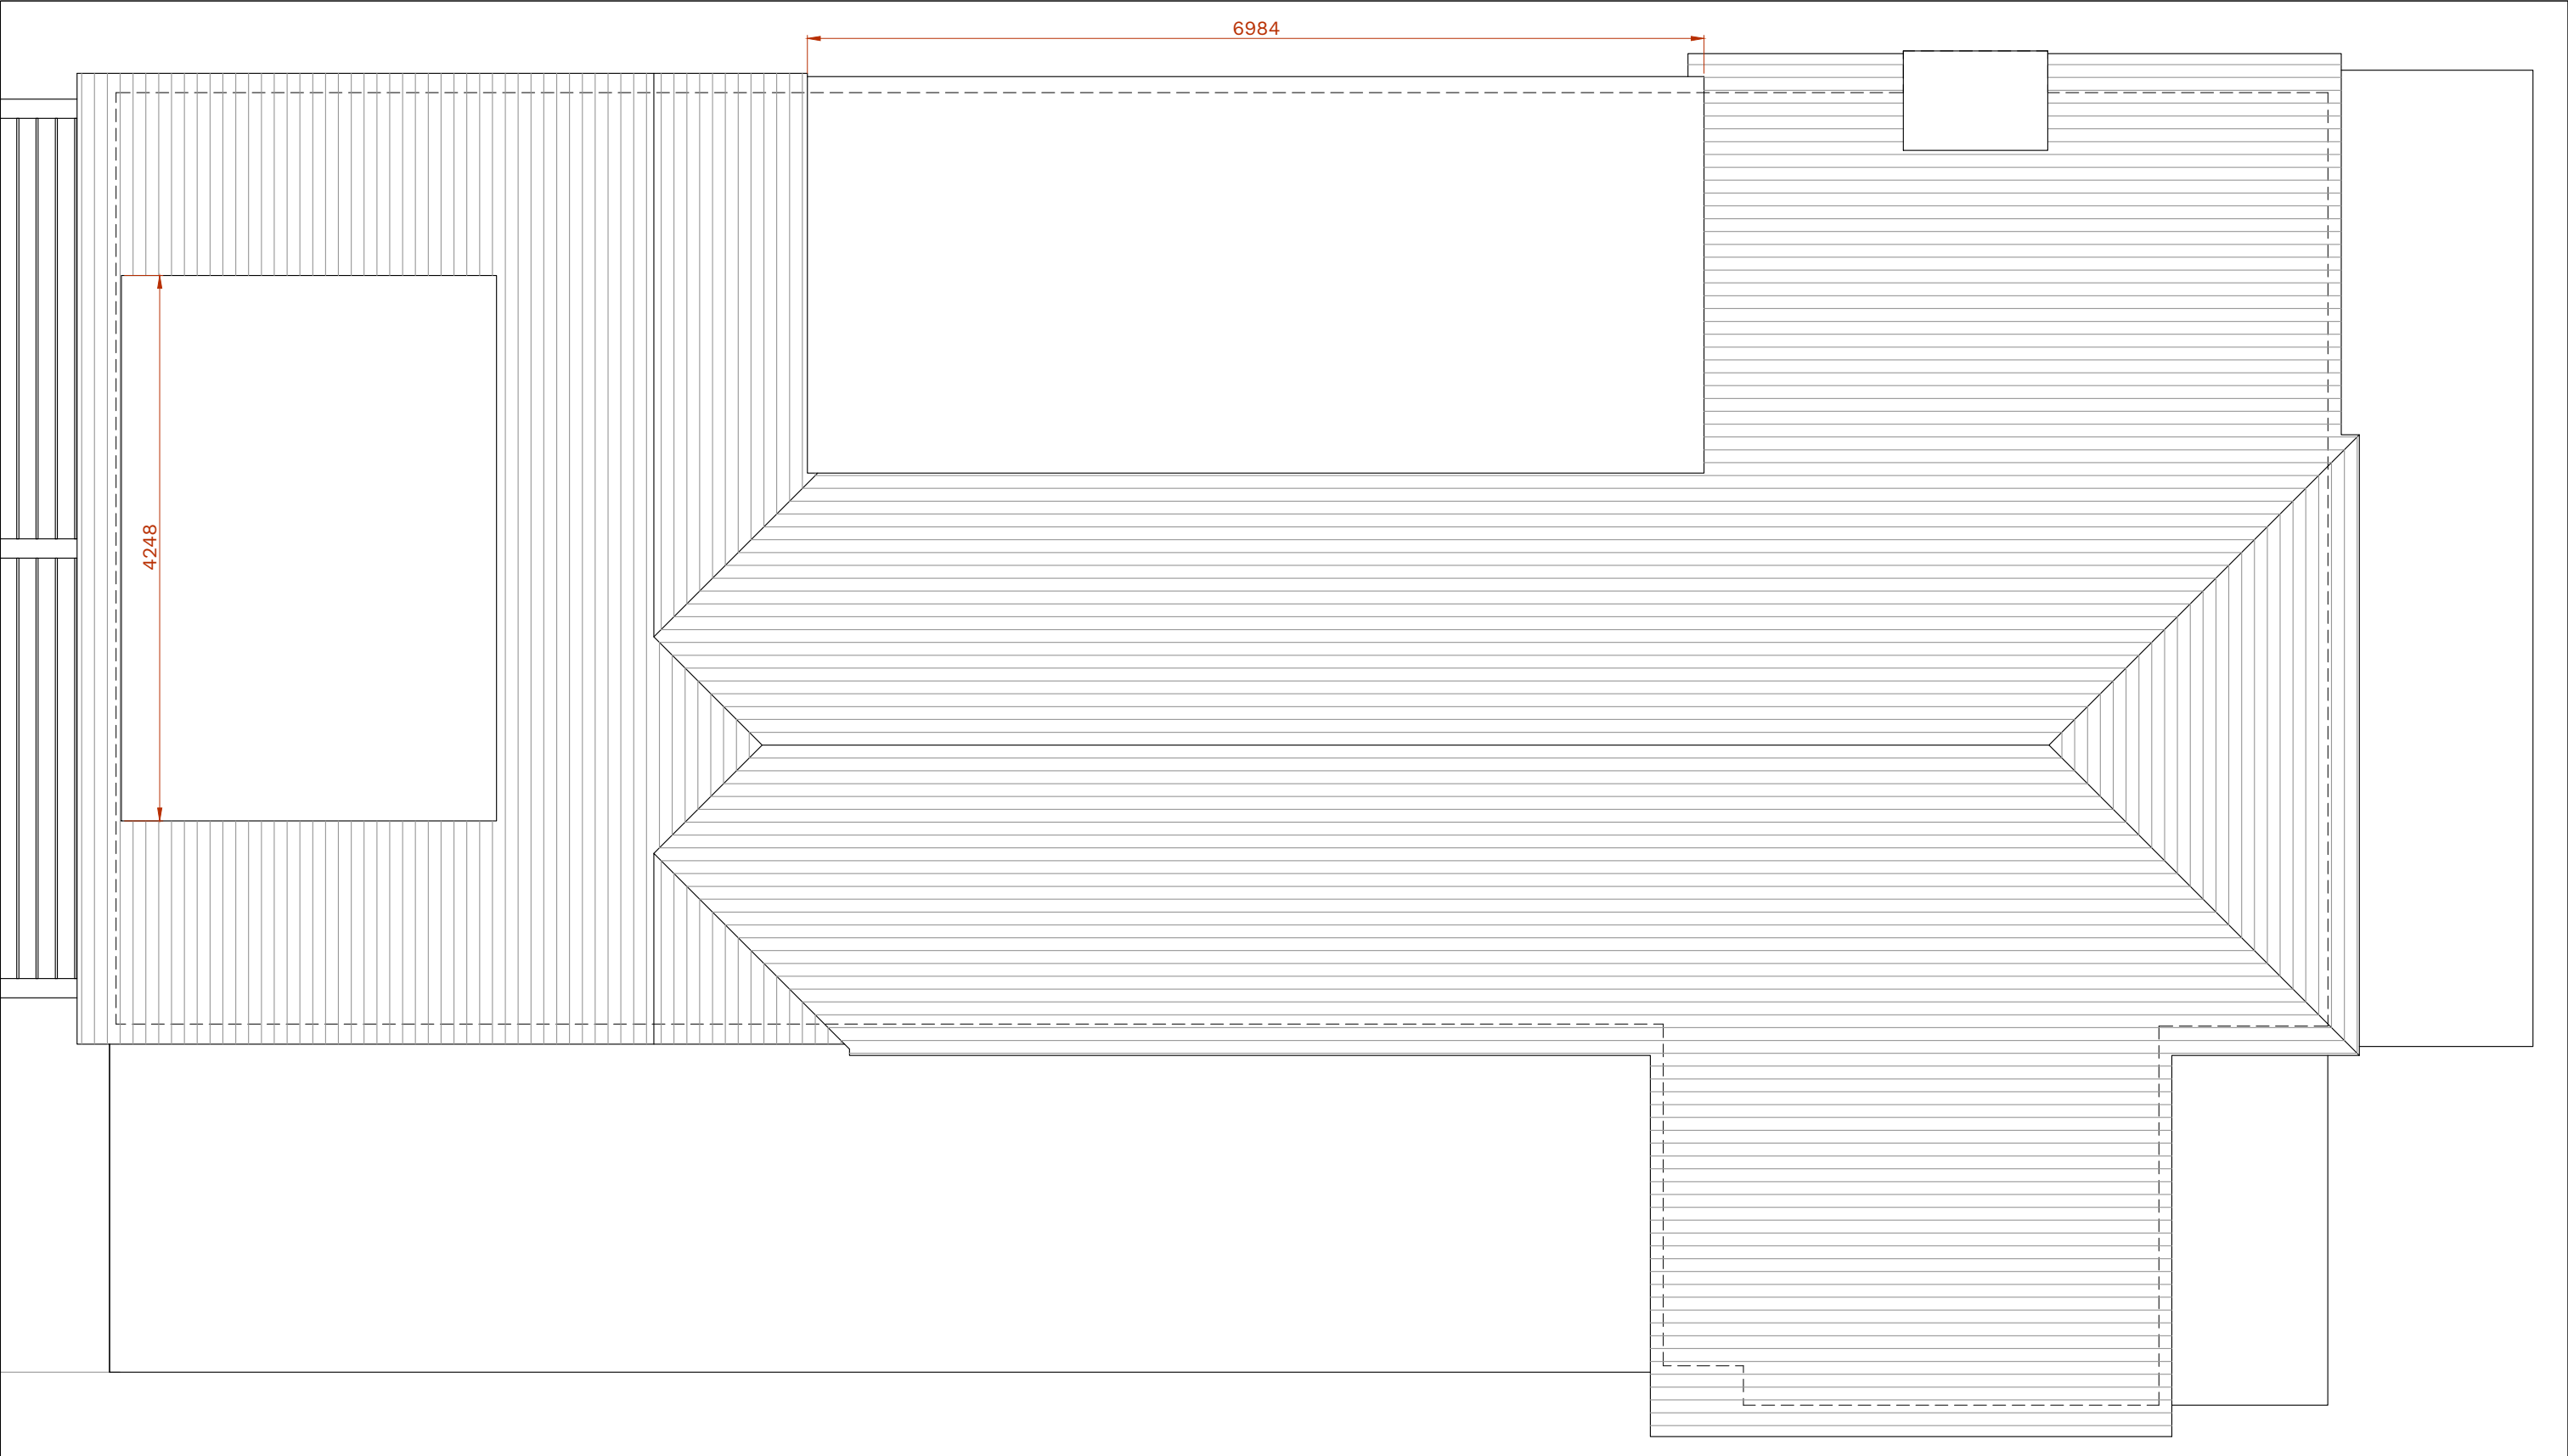

			Rev		Date	Description	Notes: Print drawing at 100% when printing to A3 paper - do not print to fit. Do not scale from this drawing. All discrepancies must be reported to the Architect immediately. All subcontractors must check dimensions on site before the production of shop drawings for the approval of the Architect. All dimensions in millimetres.	Drawing Details		Project Details	
								Proposed Roof Plan PLANNING ISSUE		18 West Drive 18 West Drive, Bognor Regis, PO22 7TS	
								Drawing No. C0202-P113	Date April 2021	50.⁸ ARCHITECTURE + INTERIORS	
								Scale ISSUED 1:50 @ A3	Revision -		
										info@fiftypointeight.co.uk	07775786502