


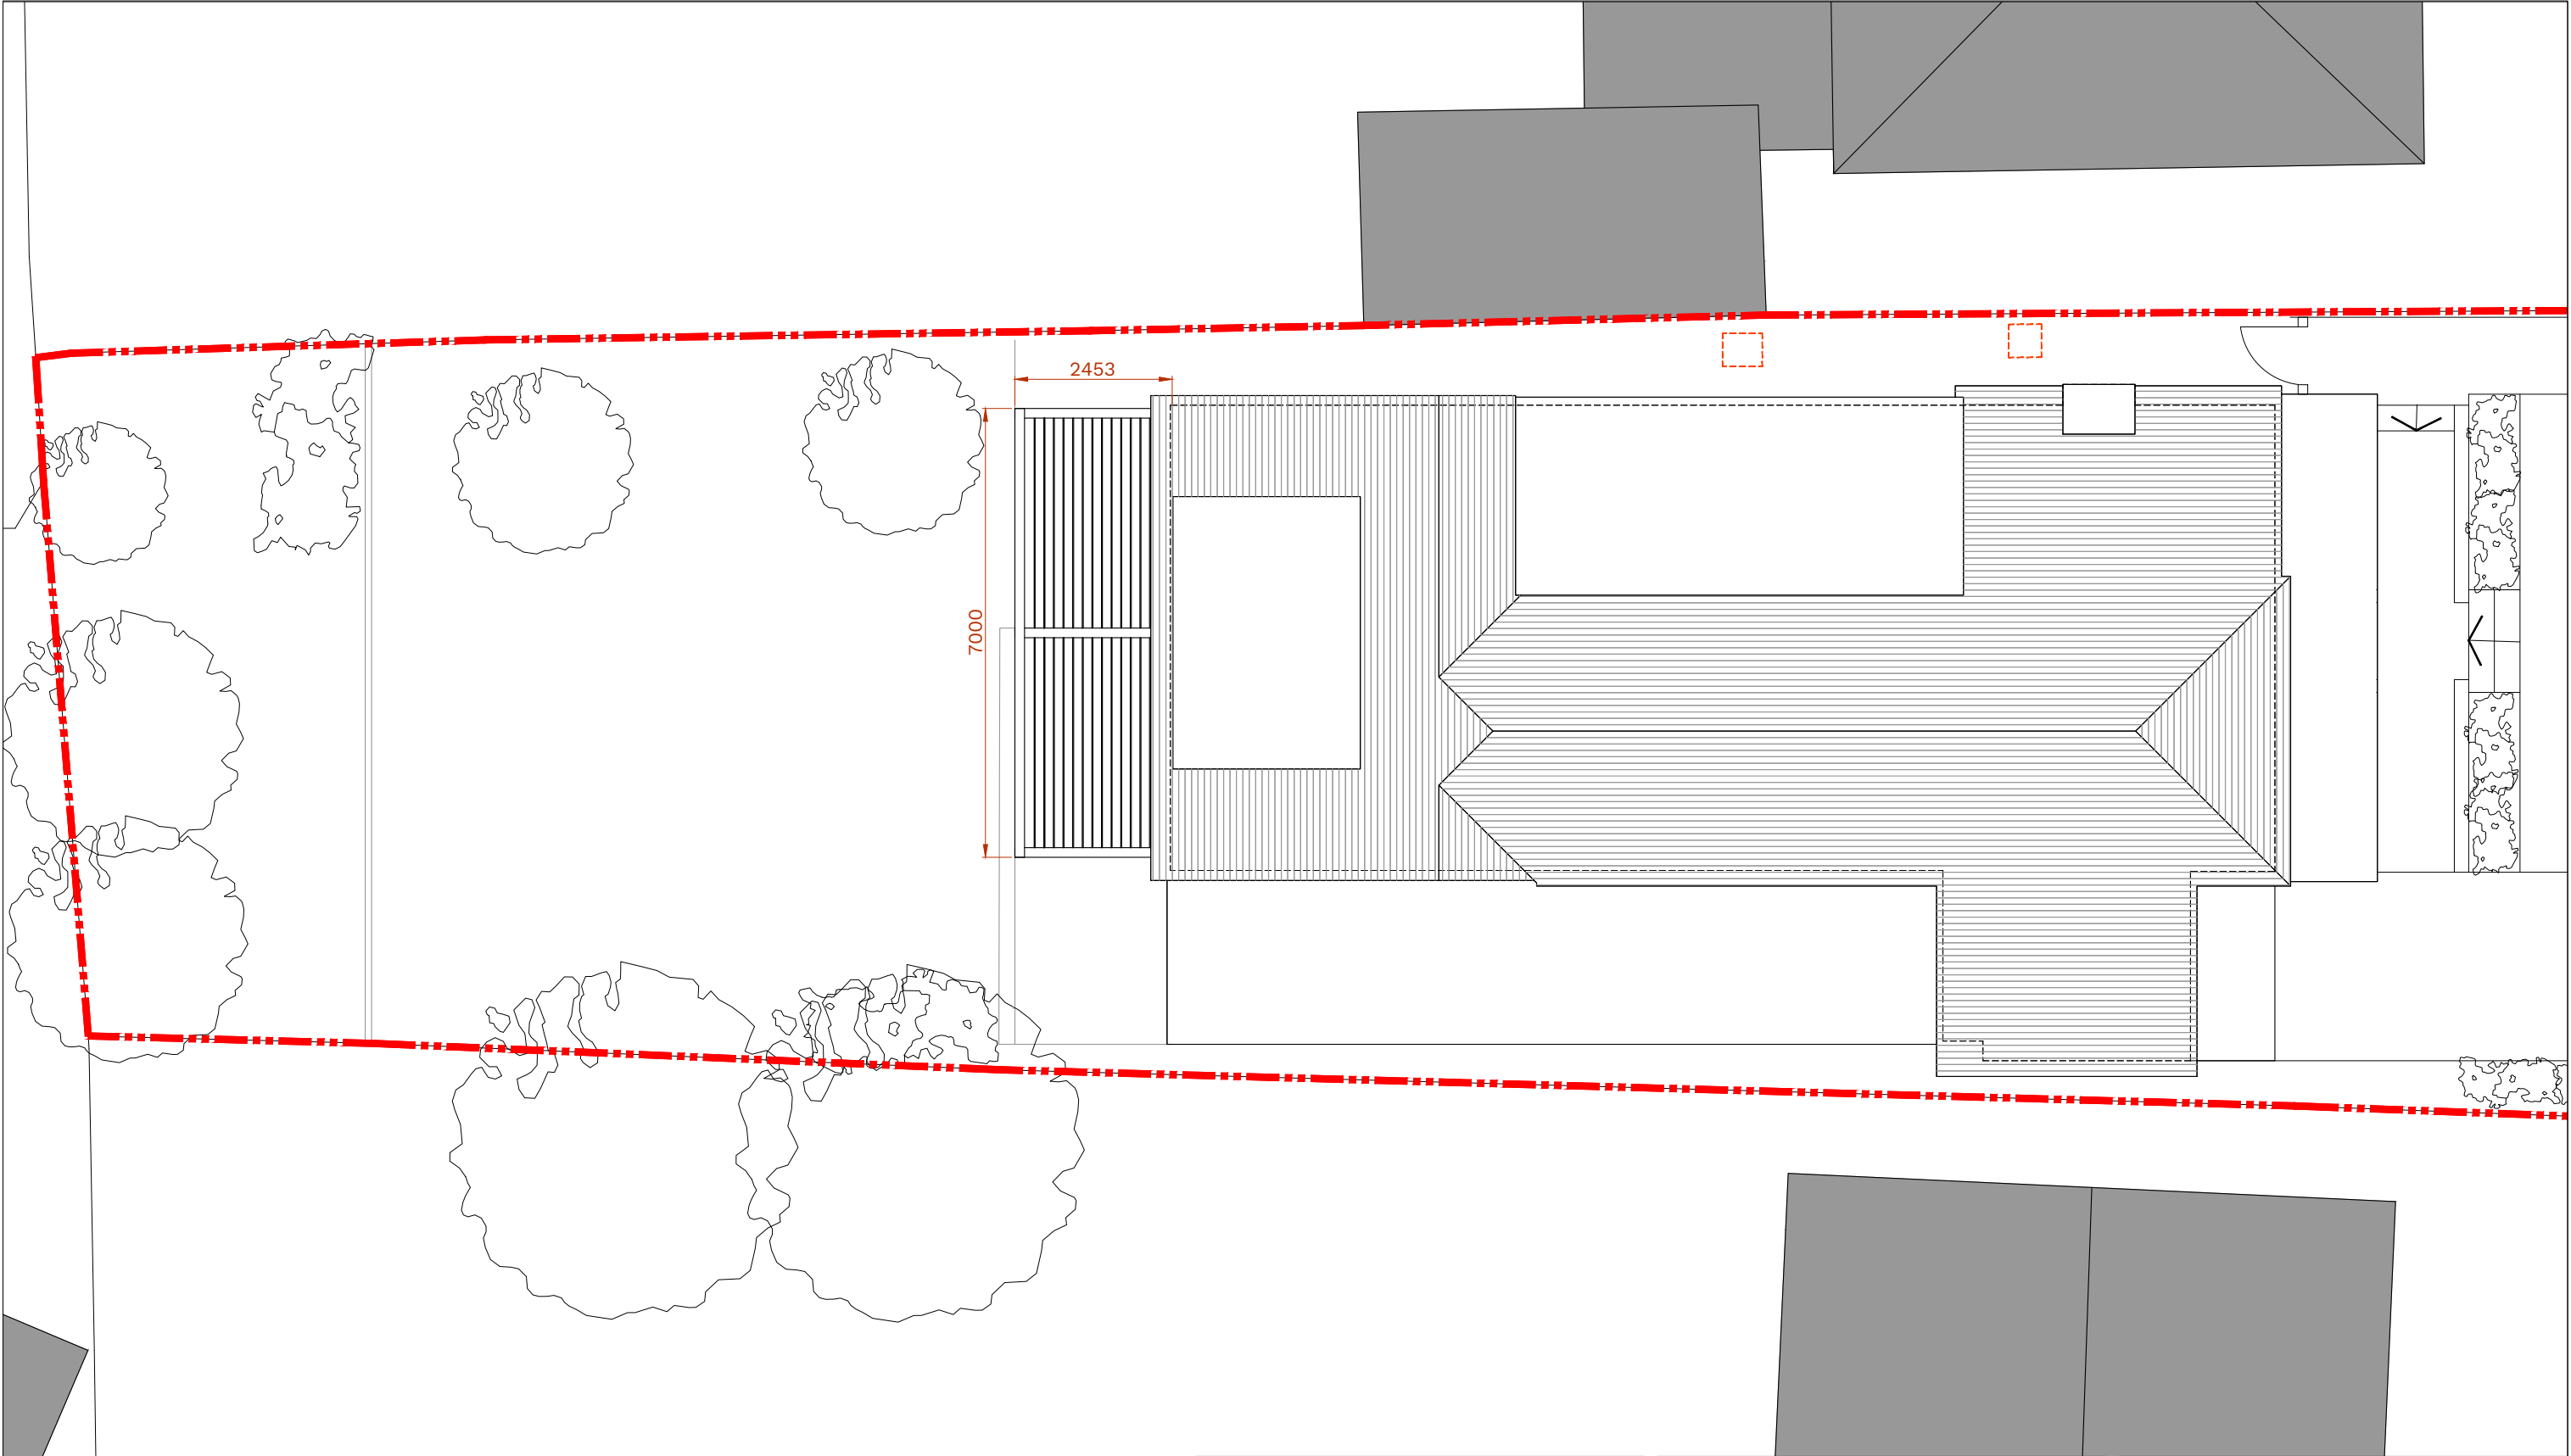

	Rev	Date	Description	Notes: Print drawing at 100% when printing to A3 paper - do not print to fit. Do not scale from this drawing. All discrepancies must be reported to the Architect immediately. All subcontractors must check dimensions on site before the production of shop drawings for the approval of the Architect. All dimensions in millimetres.	Drawing Details		Project Details		
	00.511.522.5m				Proposed Roof Plan PLANNING ISSUE		18 West Drive 18 West Drive, Bognor Regis, PO22 7TS		
					Drawing No. C0202-P116	Date April 2021	50.8 ARCHITECTURE + INTERIORS info@fiftypointeight.co.uk07775786502		
Scale ISSUED 1:100 @ A3	Revision -								