


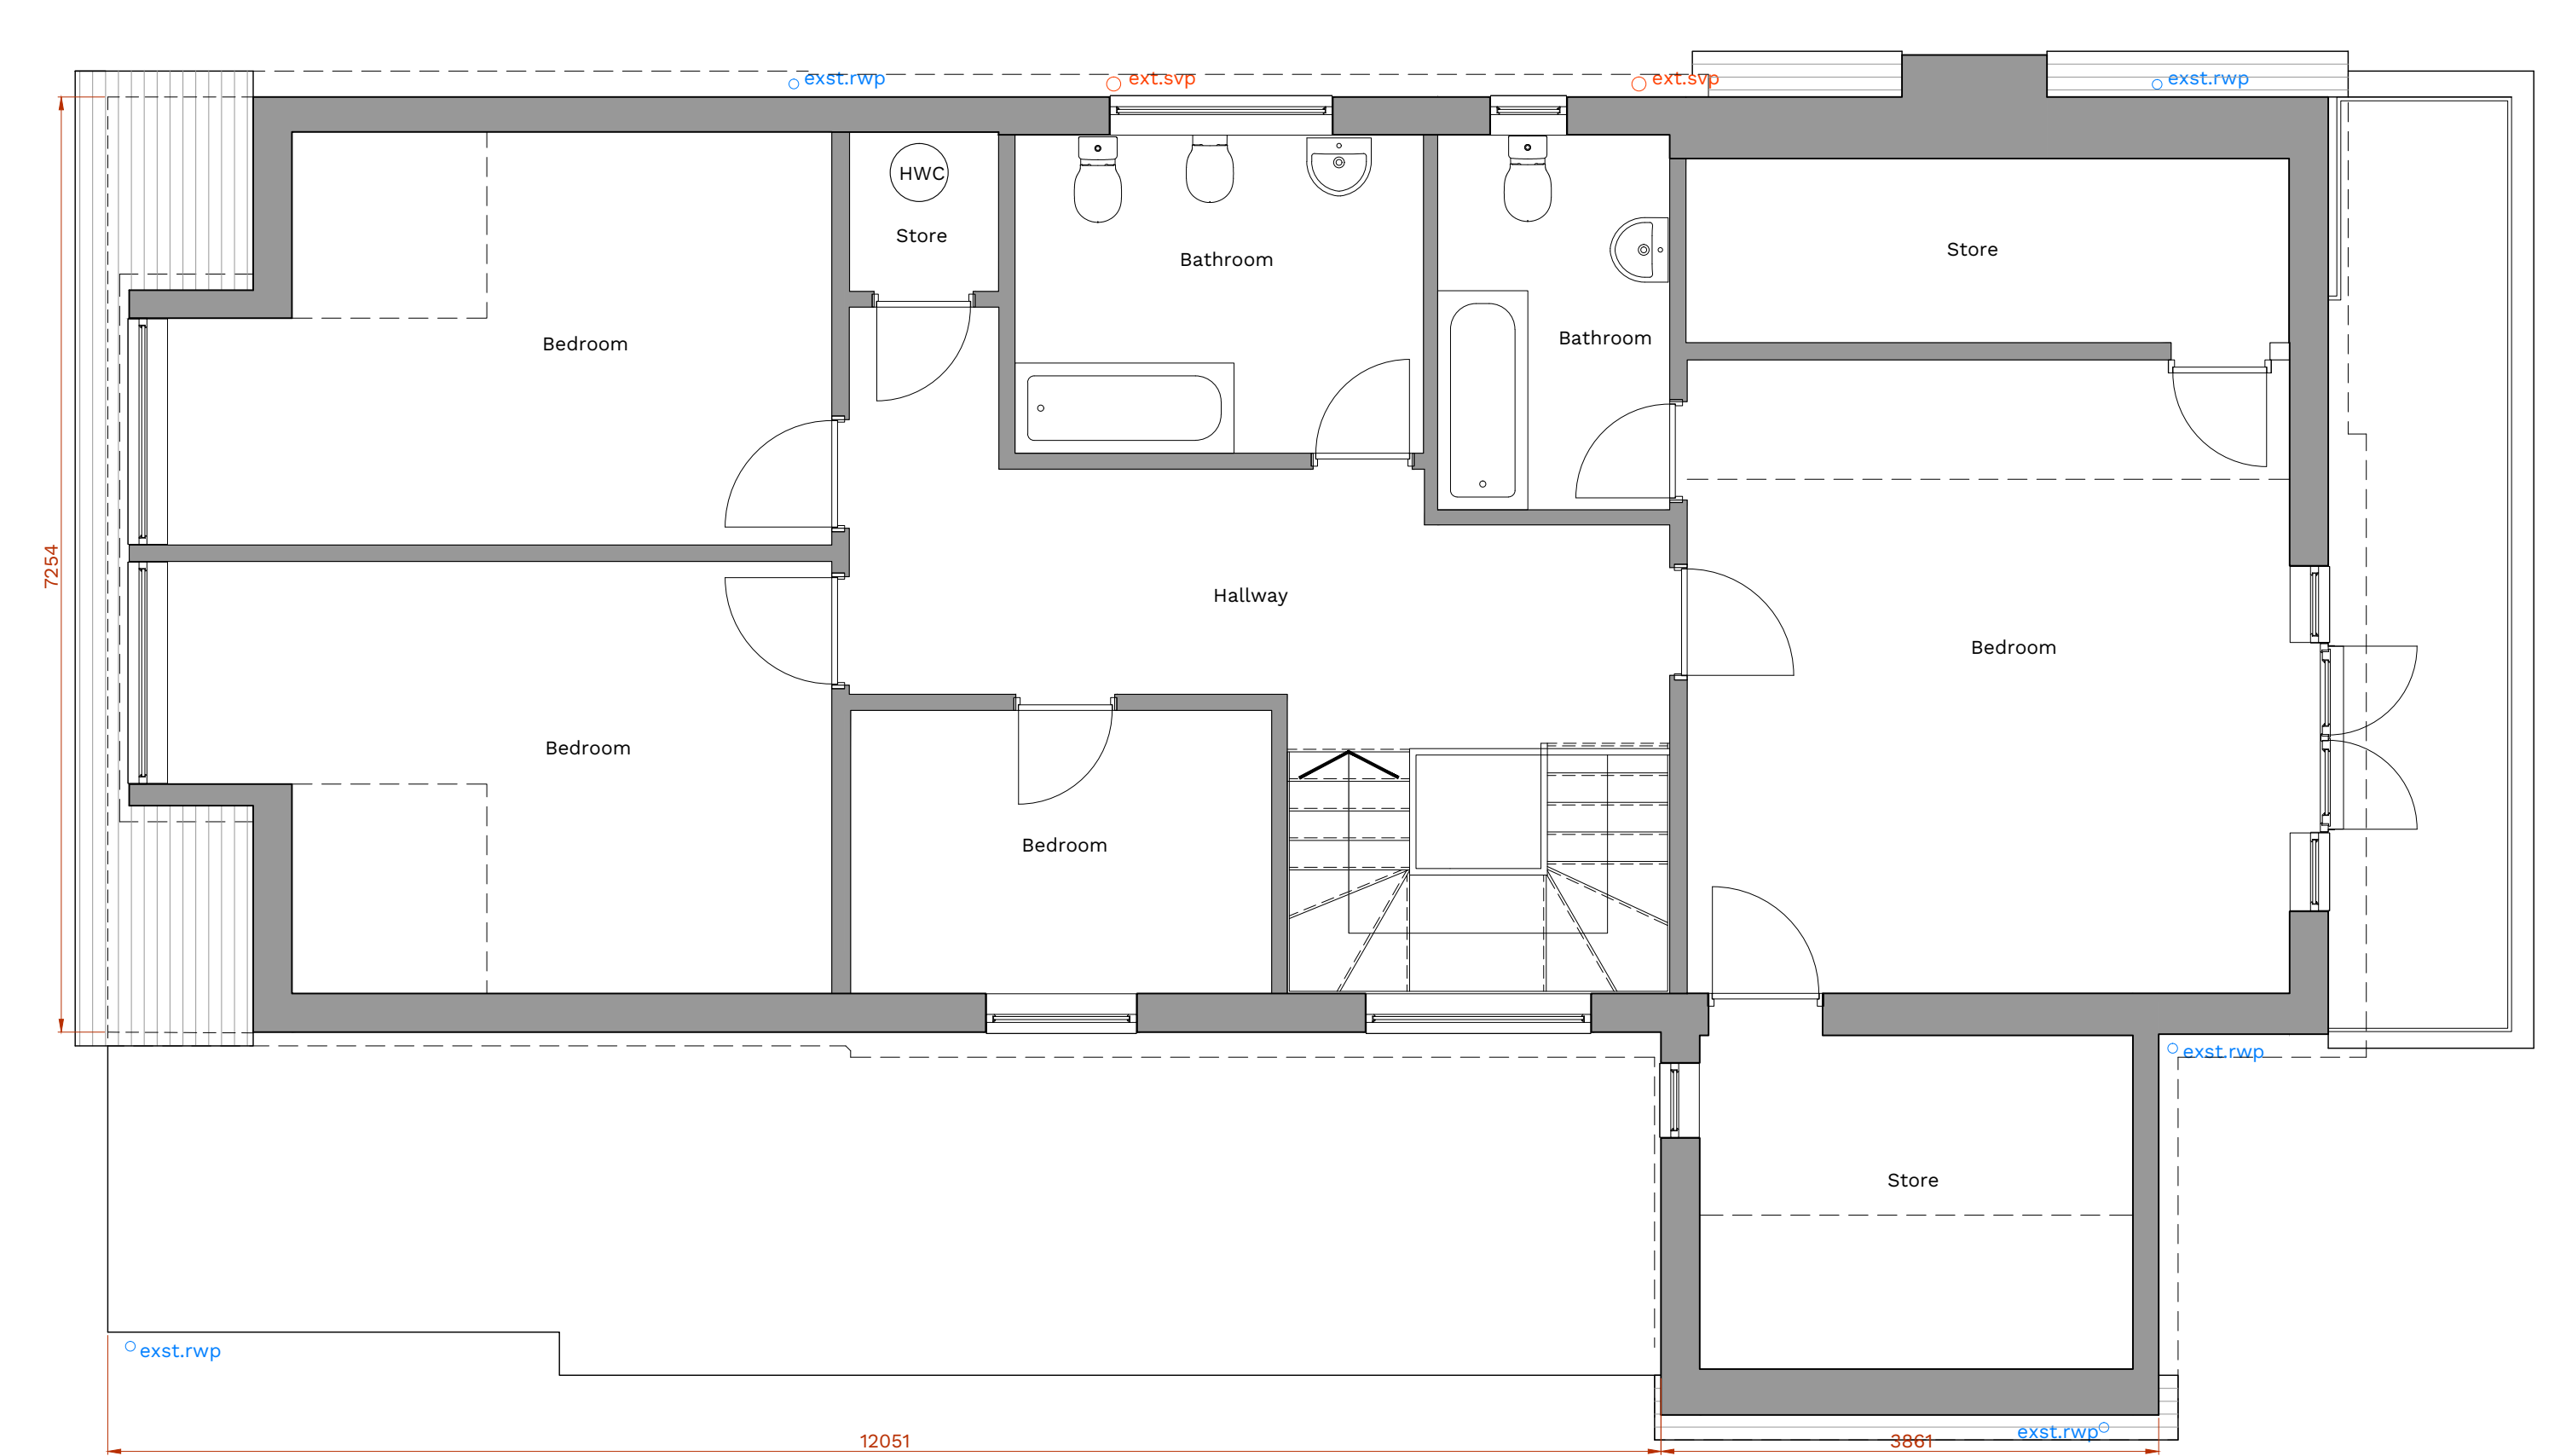

existing walls

Rev	Date	Description

0

0.5

1

1.5

2

2.5m

Notes:

Print drawing at 100% when printing to A3 paper - do not print to fit. Do not scale from this drawing. All discrepancies must be reported to the Architect immediately. All subcontractors must check dimensions on site before the production of shop drawings for the approval of the Architect. All dimensions in millimetres.

Drawing Details

Existing First Floor Plan

PLANNING ISSUE

Drawing No. C0202-P102	Date April 2021
Scale ISSUED 1:50 @ A3	Revision -

Project Details

18 West Drive

18 West Drive, Bognor Regis, PO22 7TS

50.8 ARCHITECTURE + INTERIORS

info@fiftypointeight.co.uk 07775786502