


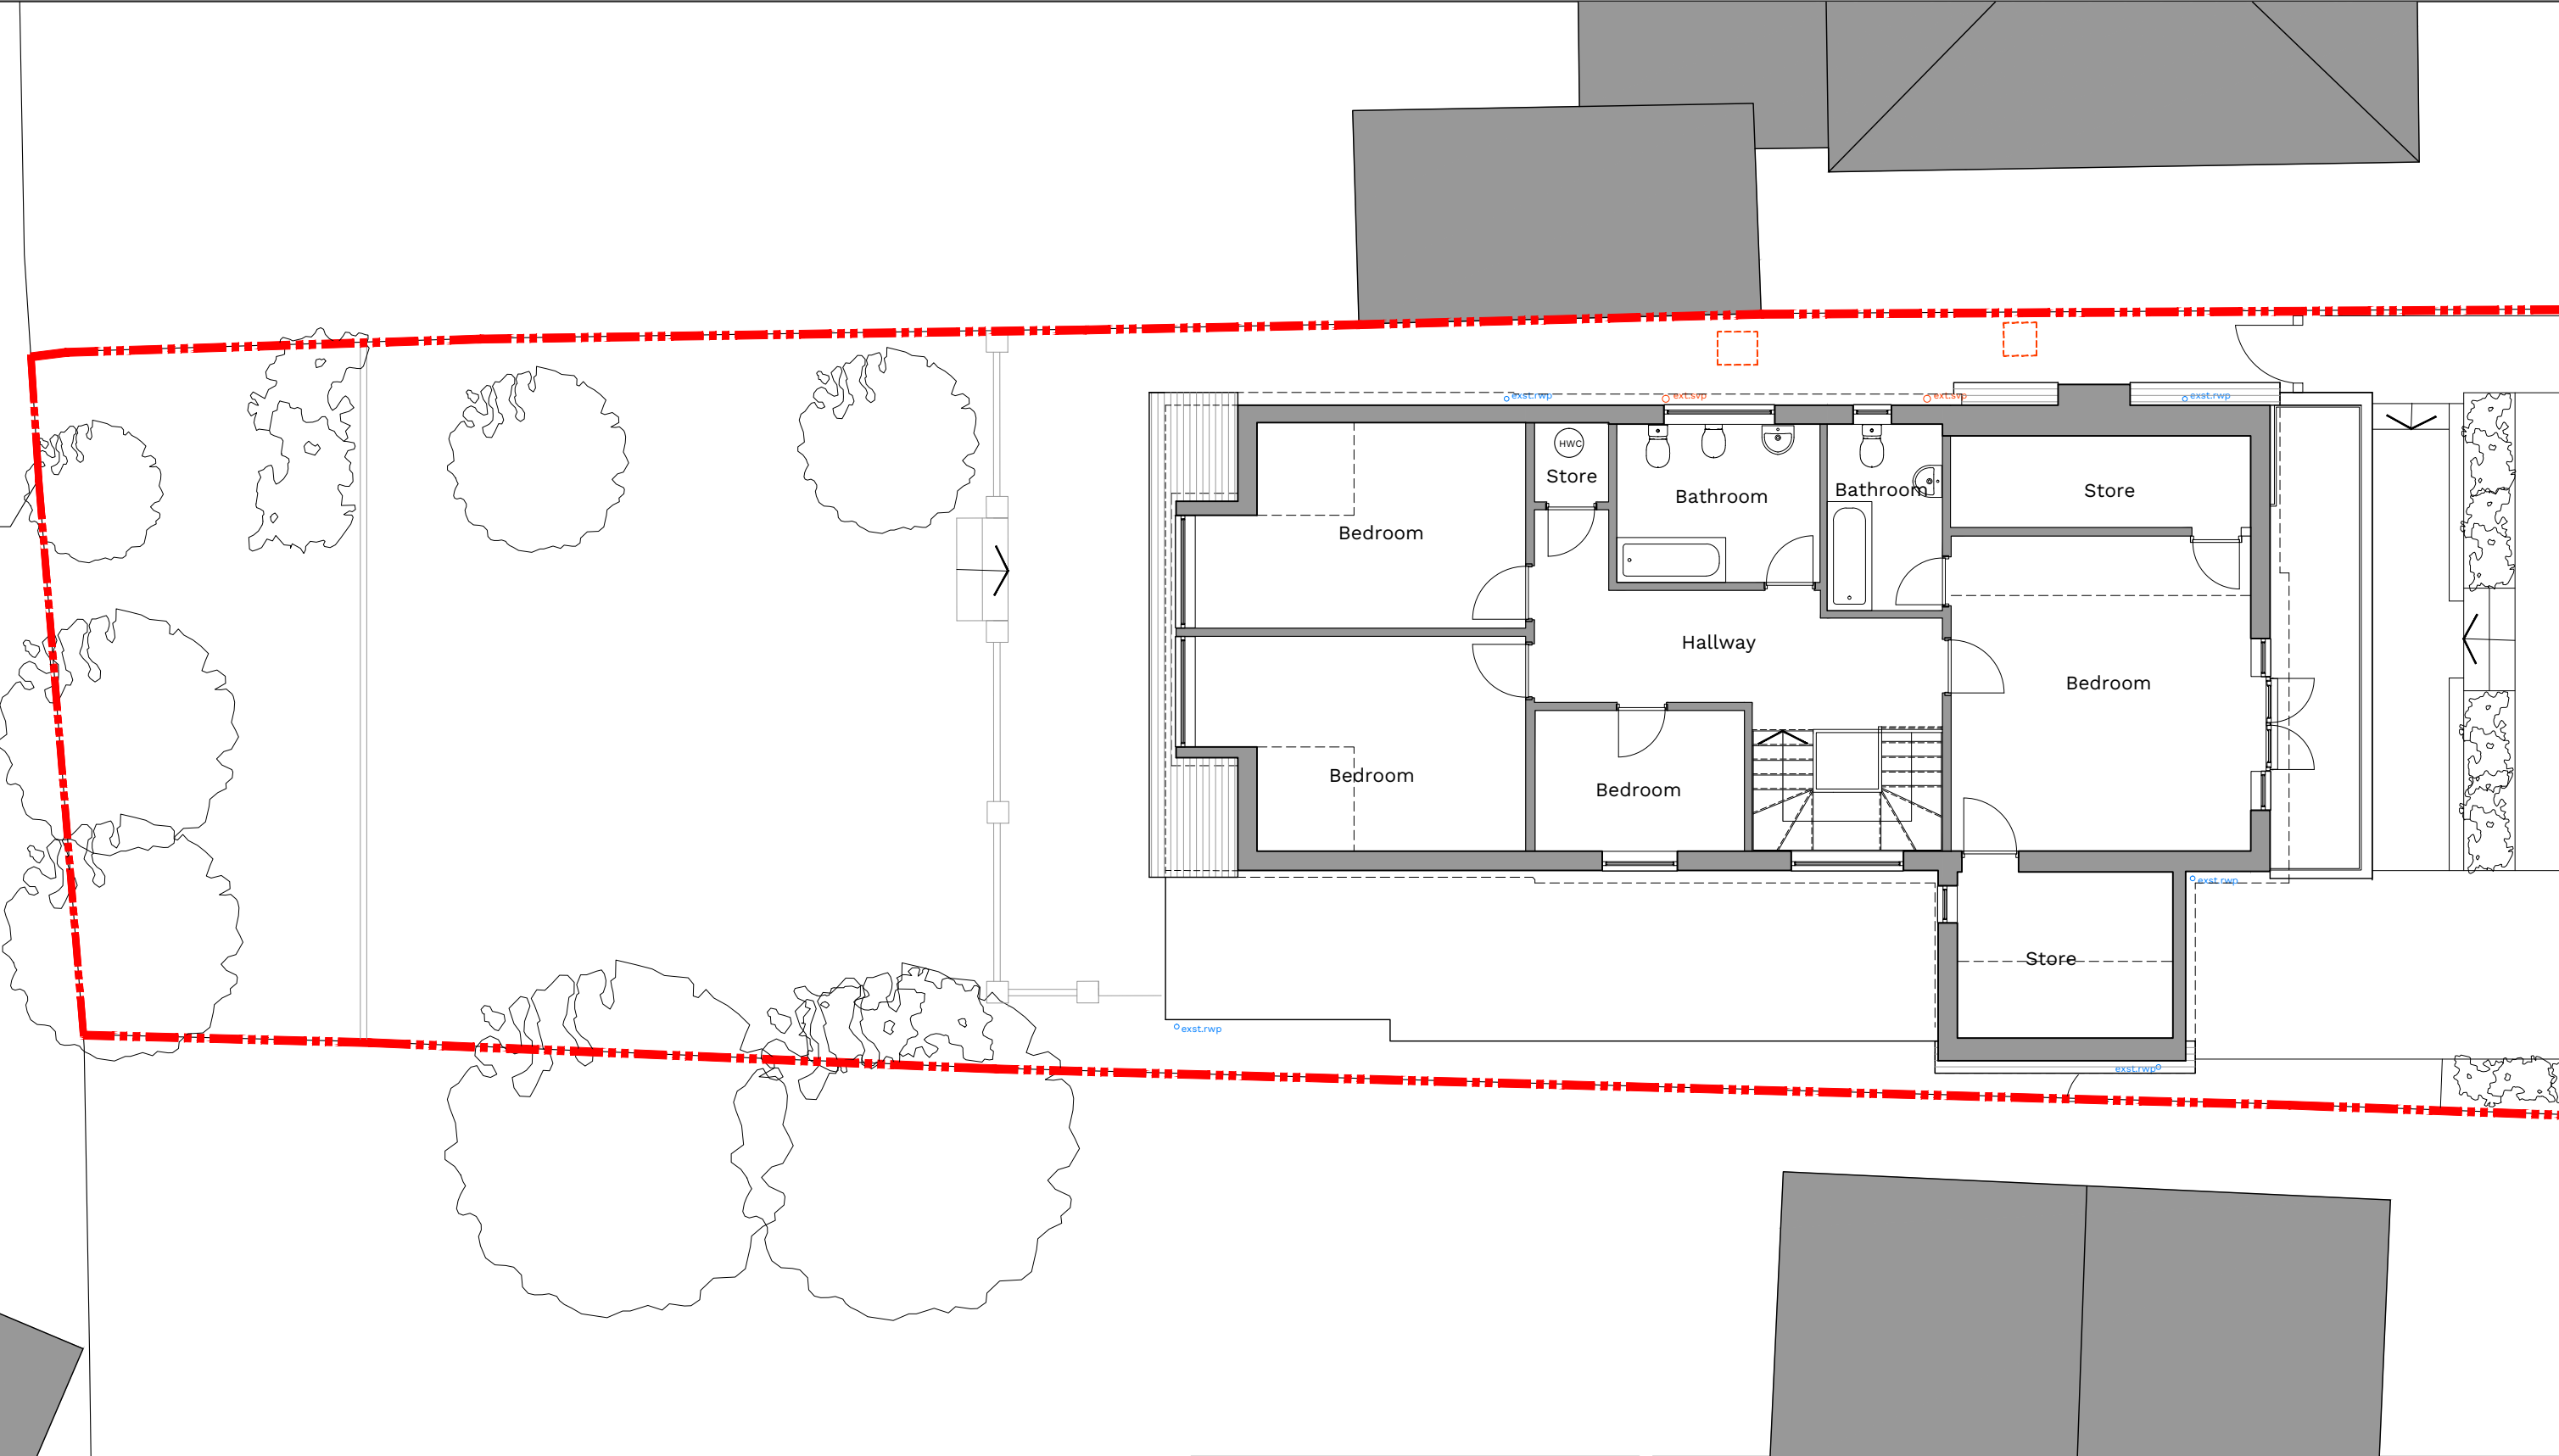

existing walls		<table><tr><th>Rev</th><th>Date</th><th>Description</th></tr><tr><td colspan="3"> 00.511.522.5m </td></tr></table>	Rev	Date	Description	00.511.522.5m			Notes: Print drawing at 100% when printing to A3 paper - do not print to fit. Do not scale from this drawing. All discrepancies must be reported to the Architect immediately. All subcontractors must check dimensions on site before the production of shop drawings for the approval of the Architect. All dimensions in millimetres.	Drawing Details Existing First Floor Plan PLANNING ISSUE <table><tr><td>Drawing No. C0202-P105</td><td>Date April 2021</td></tr><tr><td>Scale ISSUED 1:100 @ A3</td><td>Revision -</td></tr></table>	Drawing No. C0202-P105	Date April 2021	Scale ISSUED 1:100 @ A3	Revision -	Project Details 18 West Drive 18 West Drive, Bognor Regis, PO22 7TS 50.8 ARCHITECTURE + INTERIORS info@fiftypointeight.co.uk 07775786502
Rev	Date	Description													
00.511.522.5m															
Drawing No. C0202-P105	Date April 2021														
Scale ISSUED 1:100 @ A3	Revision -														