


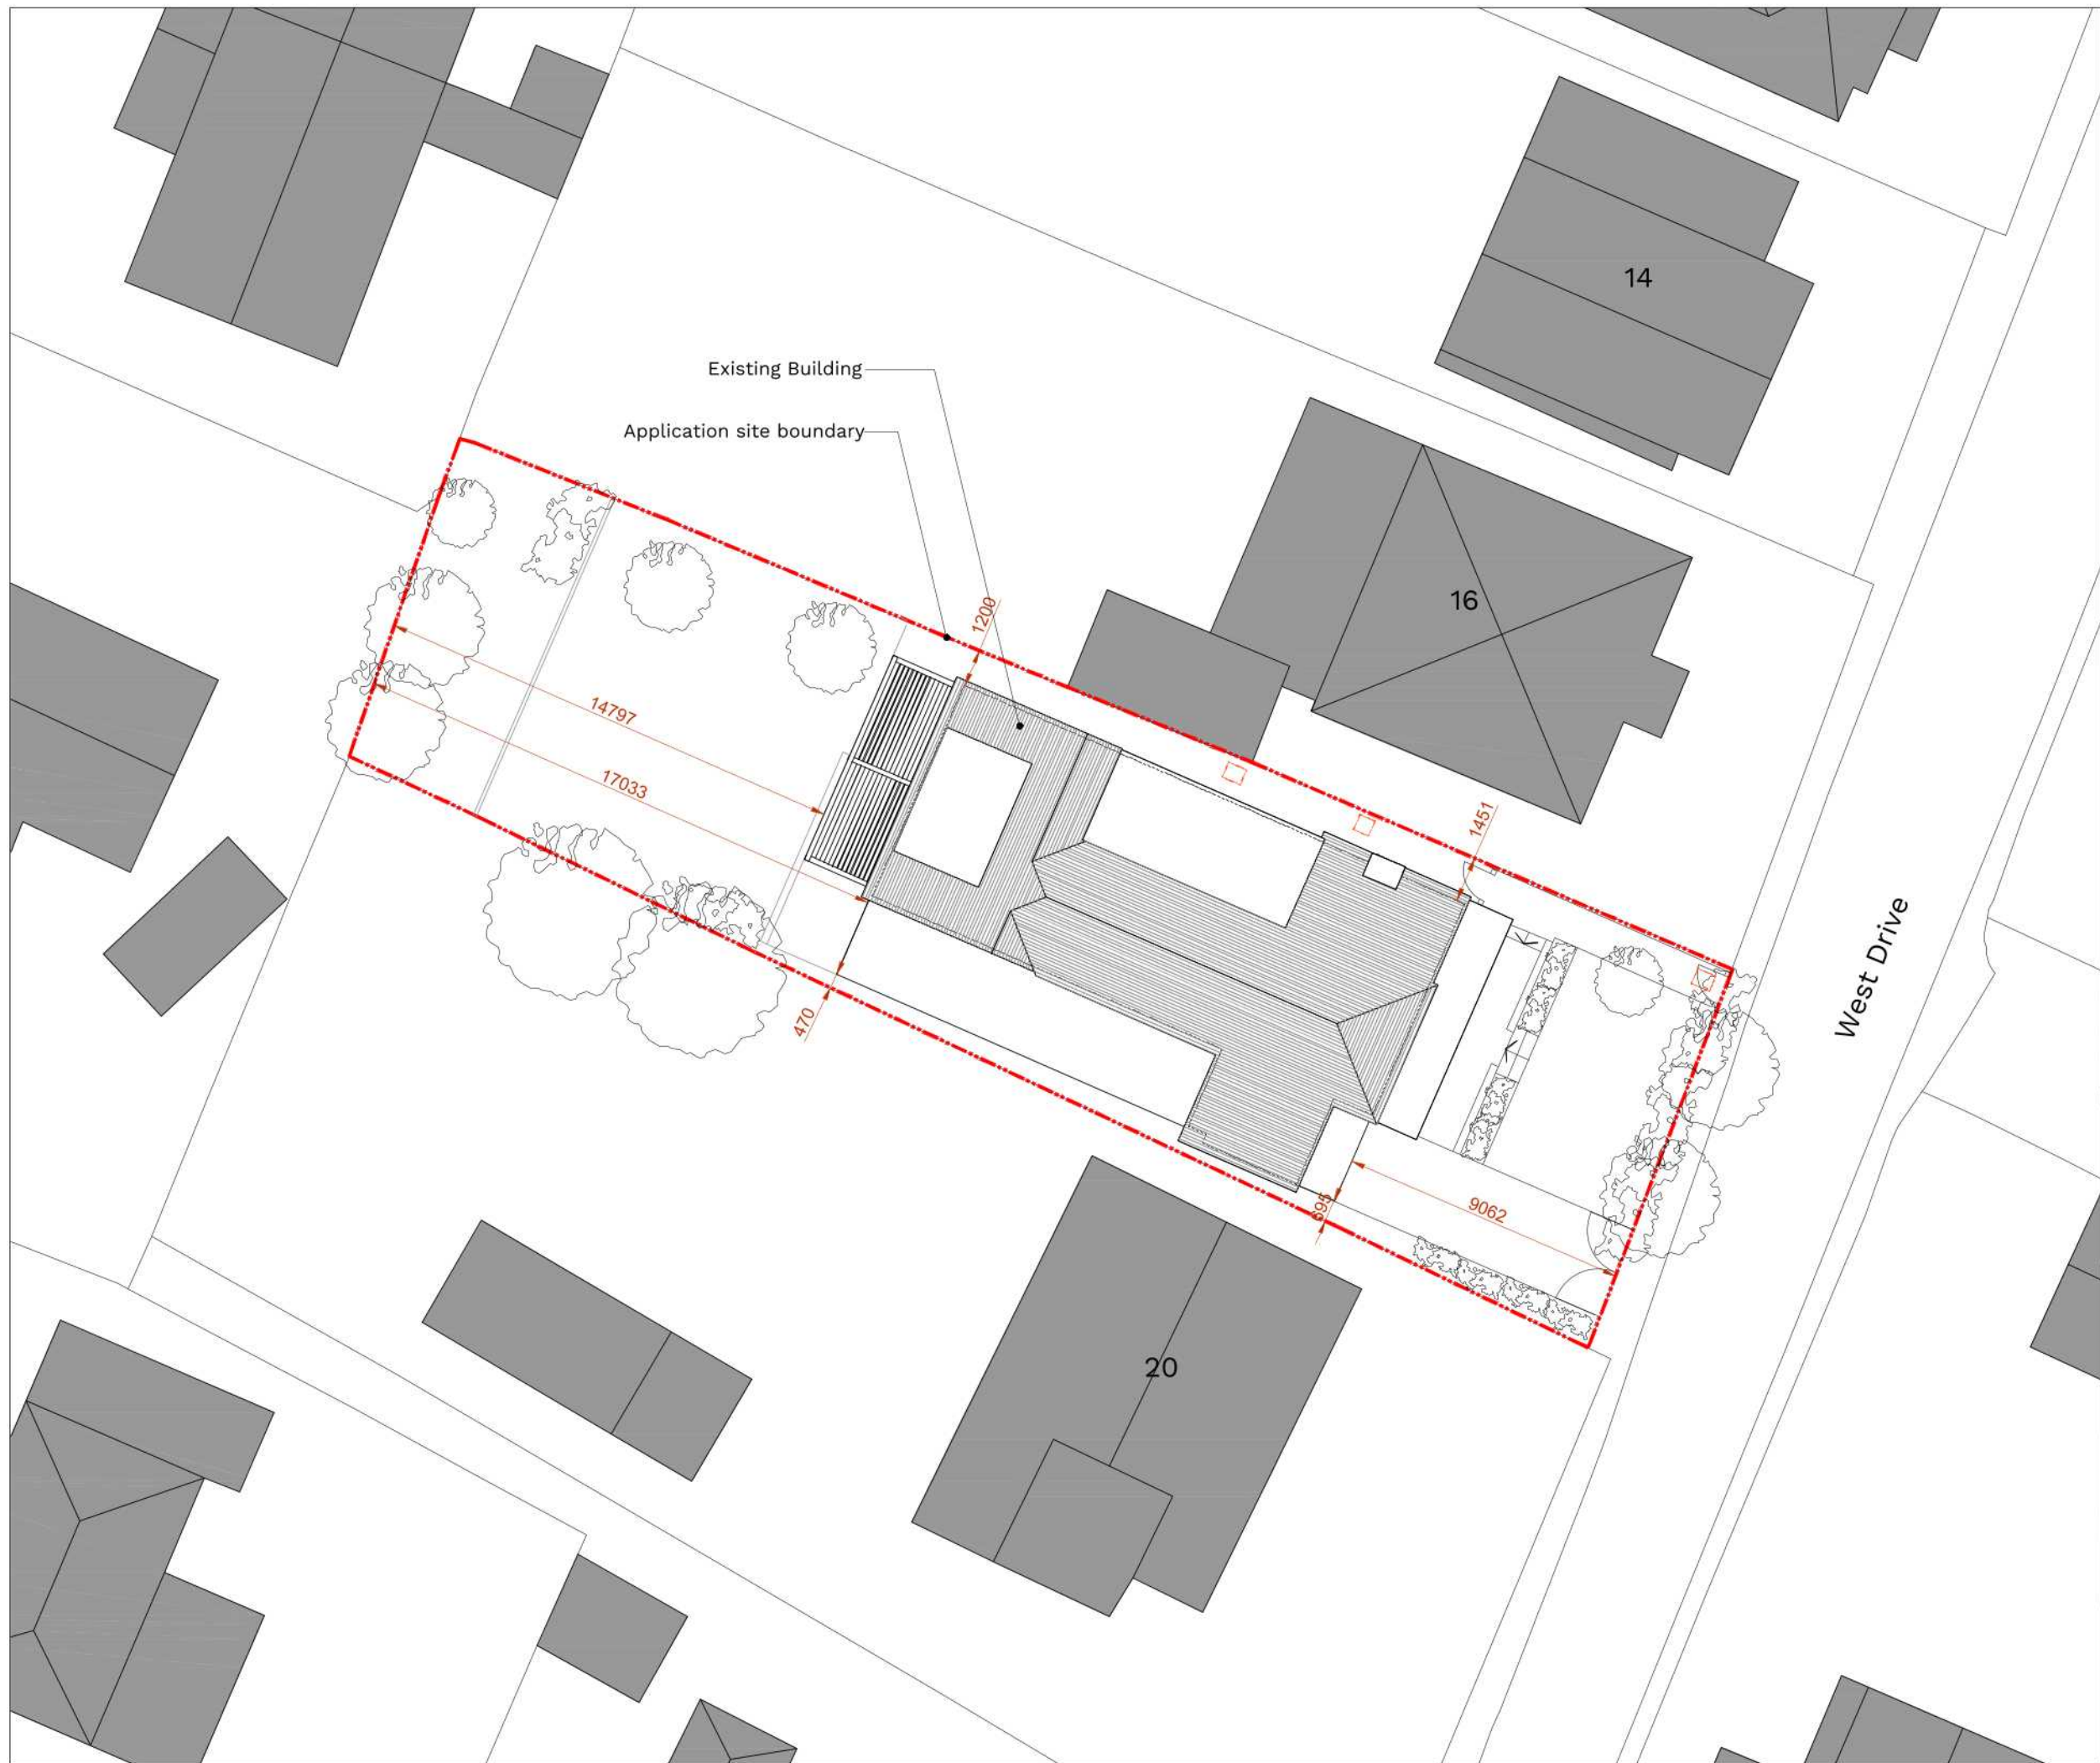

Notes:

Print drawing at 100% when printing to A3 paper - do not print to fit.
Do not scale from this drawing.
All discrepancies must be reported to the Architect immediately.
All subcontractors must check dimensions on site before the production of shop drawings for the approval of the Architect.
All dimensions in millimetres.

A	21.06.2021	Dimensions added
Rev	Date	Description

Project Details

18 West Drive
18 West Drive, Bognor Regis, PO22 7TS

Drawing Details

Proposed Site Plan
PLANNING ISSUE

Drawing No. C0202-P003	Date March 2021
Scale ISSUED 1:200 @ A3	Revision A

50.8 ARCHITECTURE
+ INTERIORS

info@fiftypointeight.co.uk 07775786502