


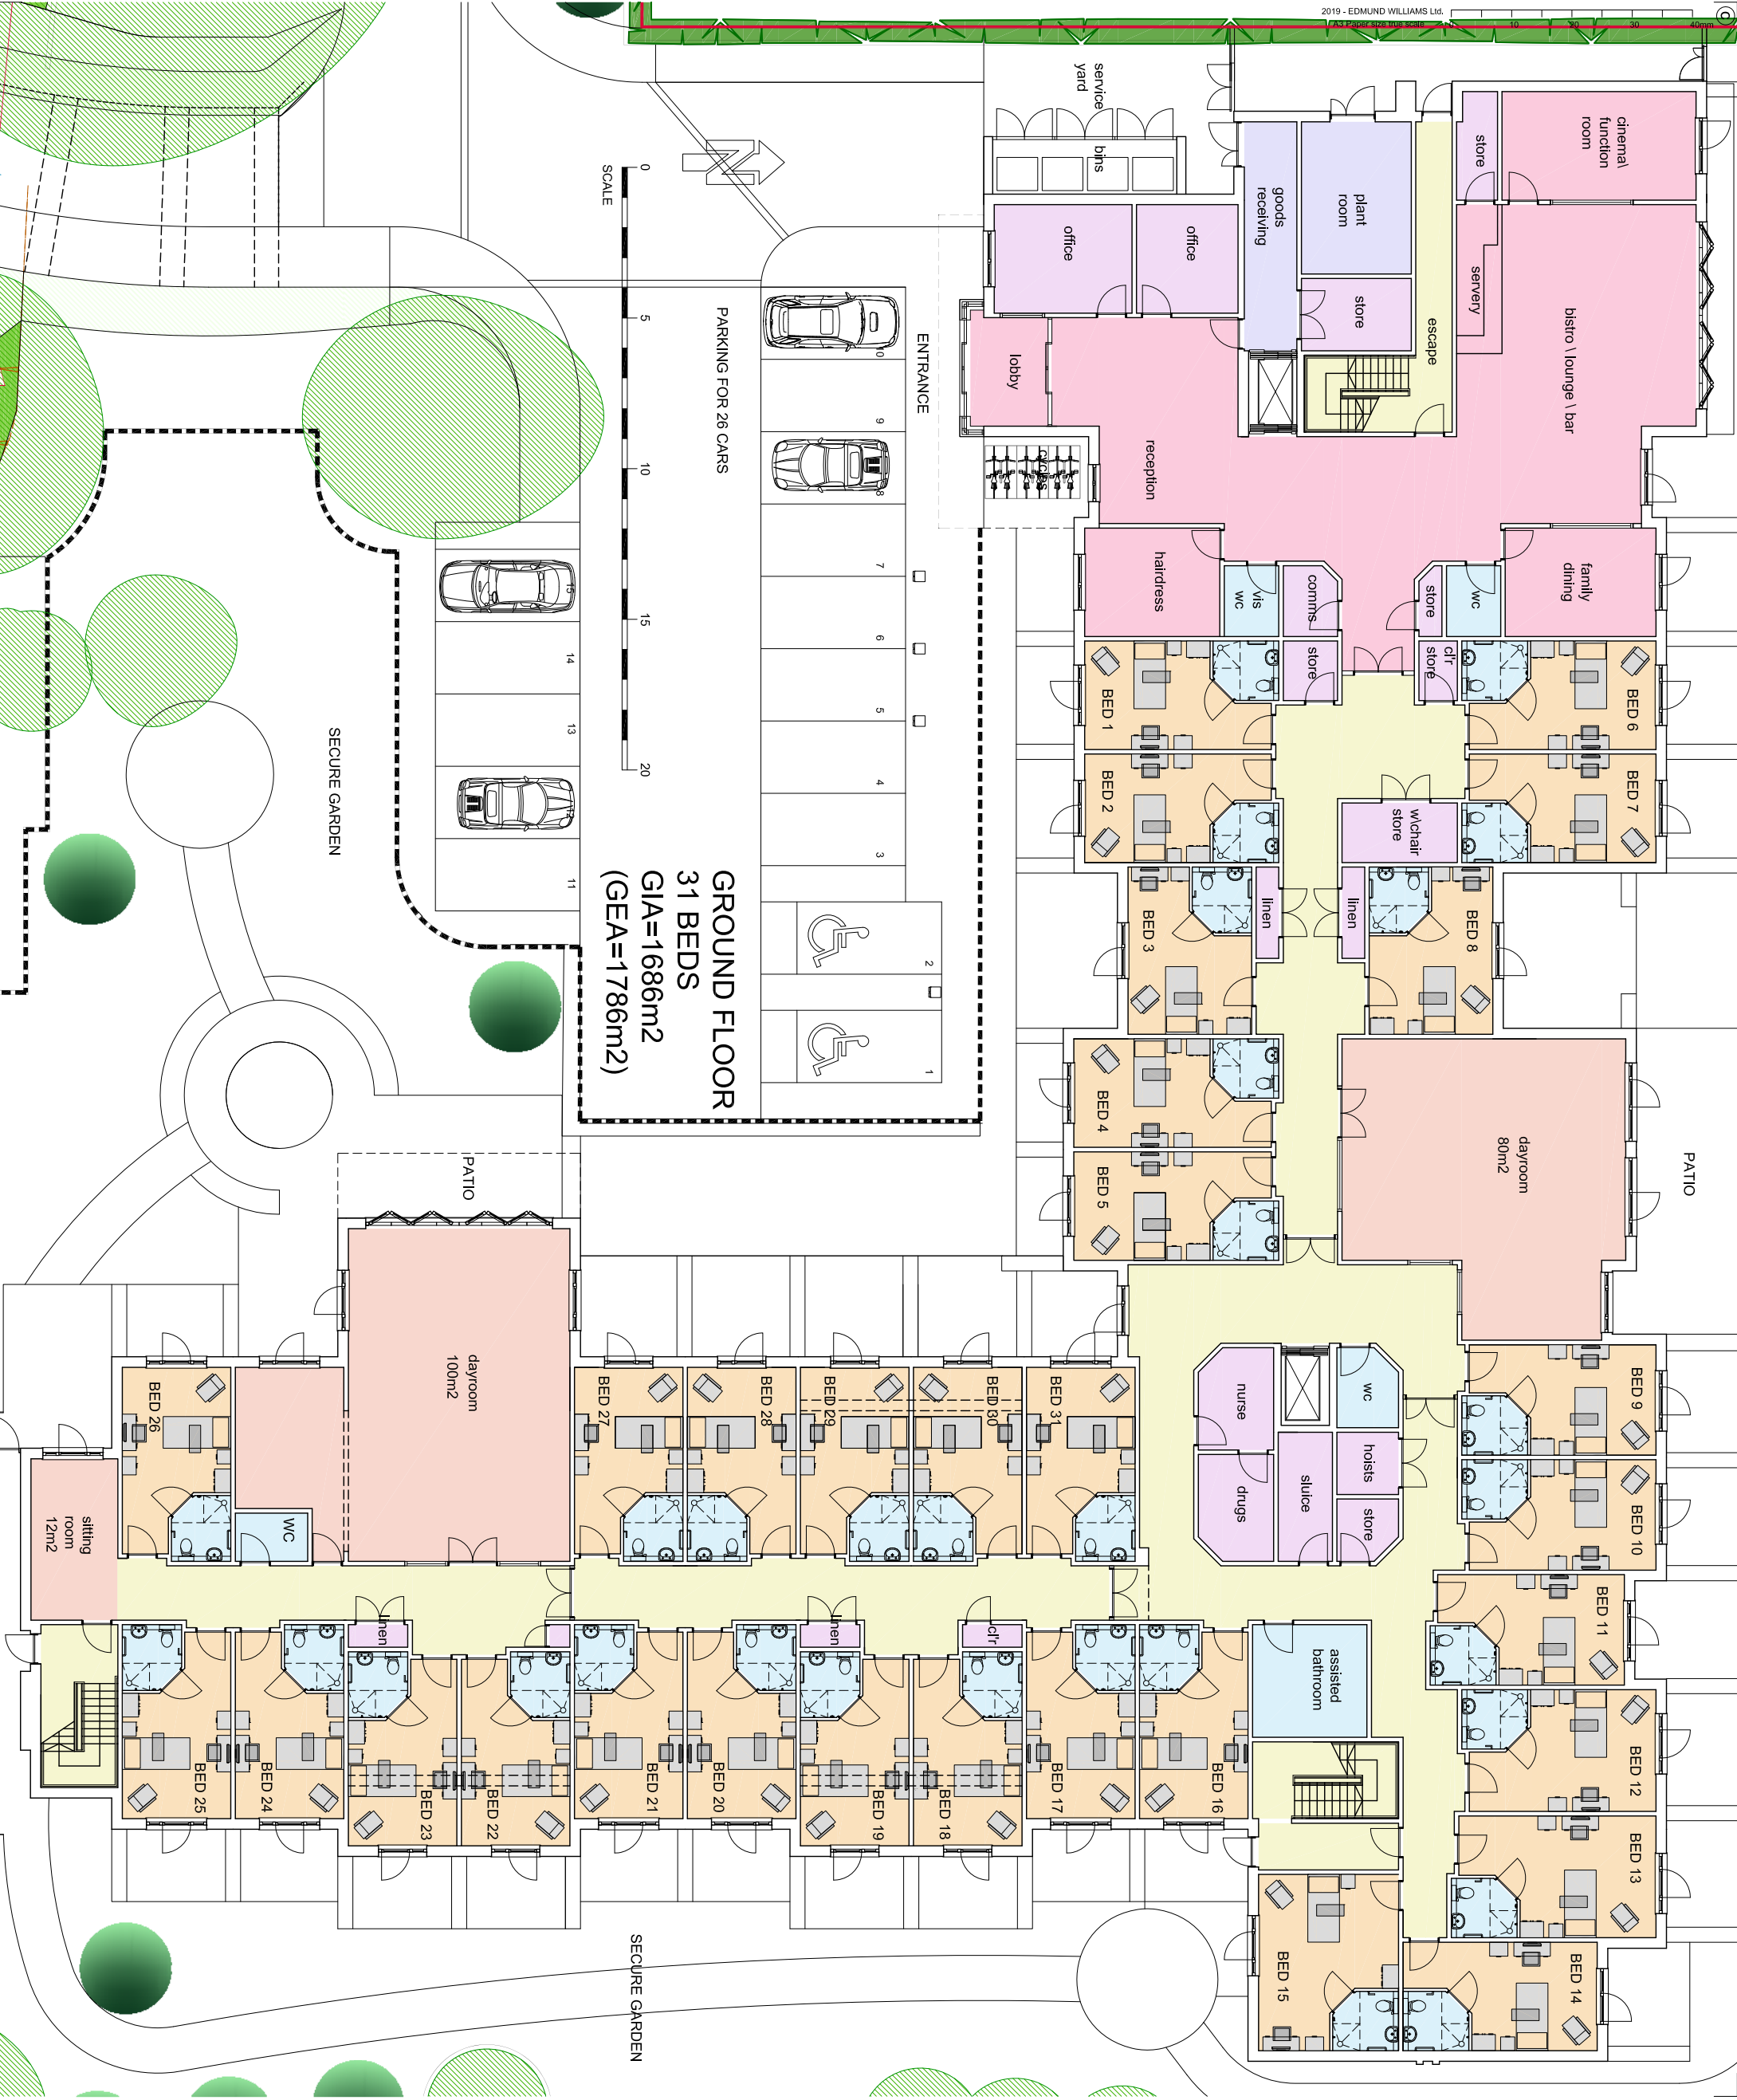

DRAWING STATUS

PLANNING APPLICATION

REV.	DATE	DESCRIPTION

Edmund Williams

Architects

Unit 10, Clarendon North Ltd Centre

20-22, Viable Road

1, Clarendon North Ltd Centre

1, Clarendon North Ltd Centre

www.edmundwilliams.com

PROJECT

YAPTON RD, MIDDLETON-on-SEA

PROPOSED 66 BED CARE HOME

TITLE

GROUND FLOOR PLAN PROPOSED

SCALE

2000x3

DATE

AUG 19

AUTHOR

-

DWG. NO.

1904/PA1010

FILE

-