



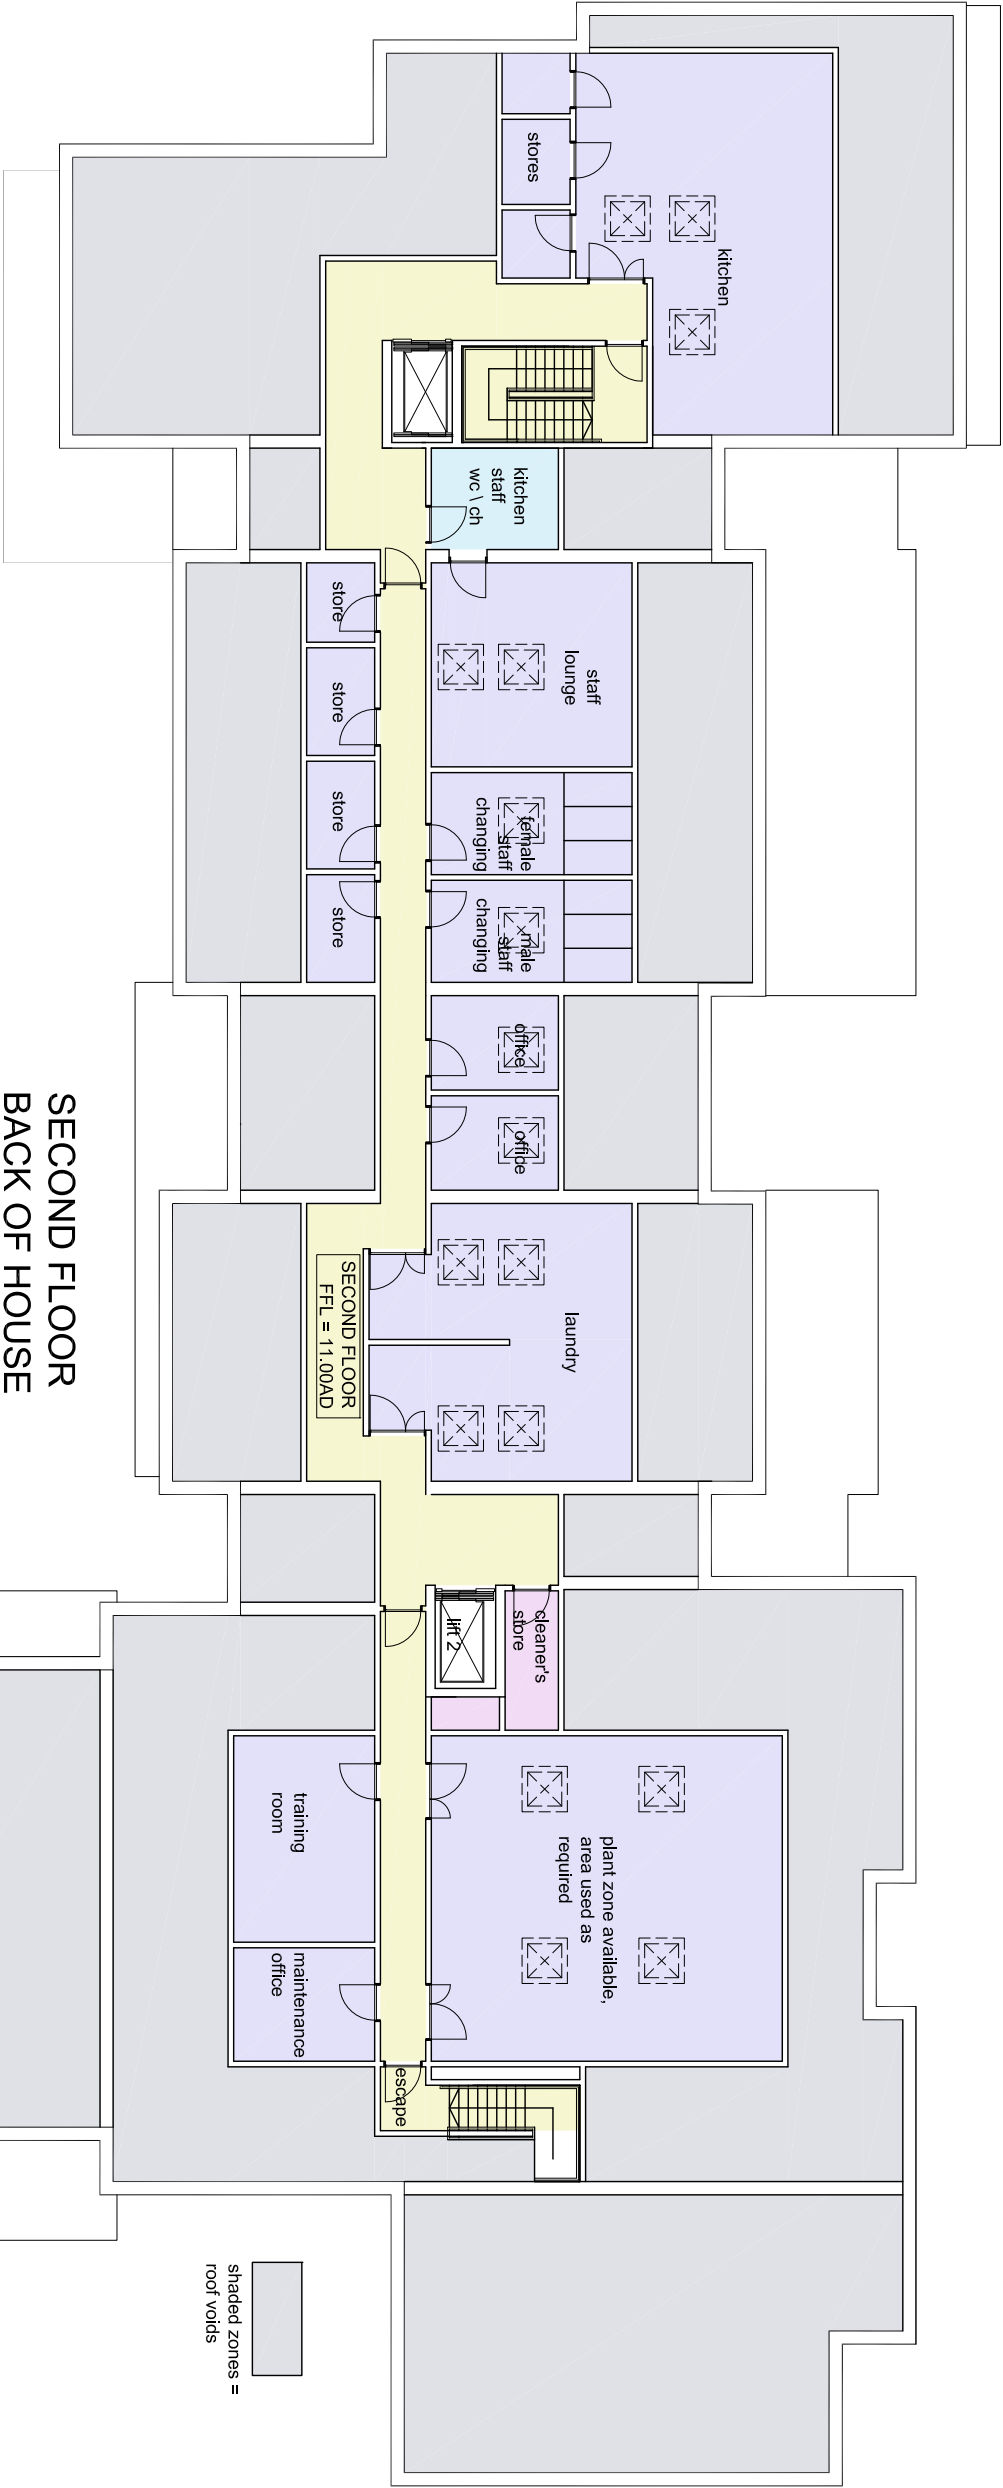


SECOND FLOOR
BACK OF HOUSE
GIA=484m2
(GEA=518m2)

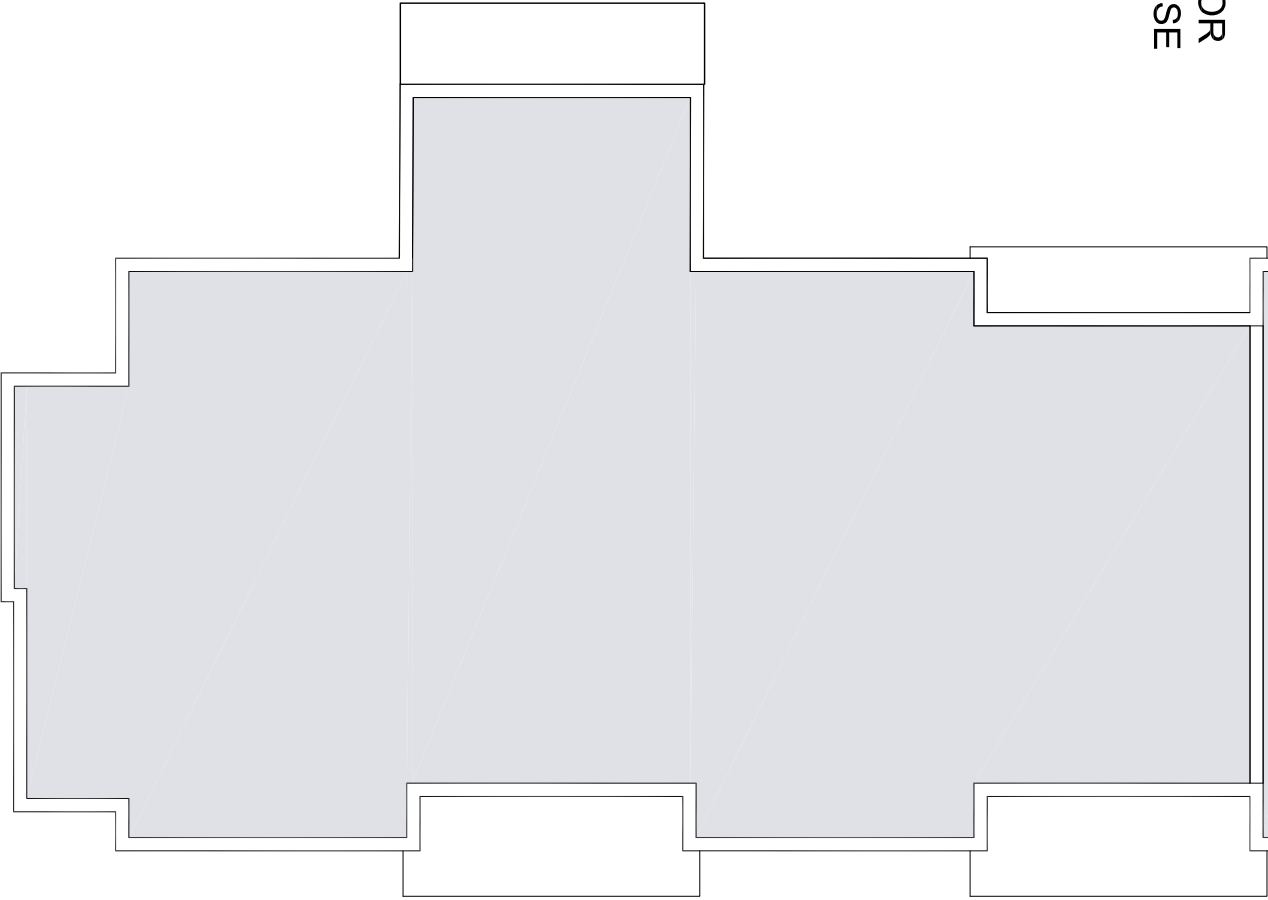

DRAWING STATUS

PLANNING APPLICATION

REV.	DATE	DESCRIPTION

 

Edmund Williams
Architects

Unit 10, Clapham North, 4th Floor
20-22 Viable Road
Clapham, London SW4 0DH
T: 0207 825 1111
www.edmundwilliams.com

PROJECT:
YAPTUN RD, MIDDLETON-on-SEA
PROPOSED 66 BED CARE HOME

TITLE:
SECOND FLOOR PLAN PROPOSED

SCALE: 2000A3
DATE: AUG 19
AUTHOR: - FILE:

DRG. NO:
1904IPA012