


YAPTON RD

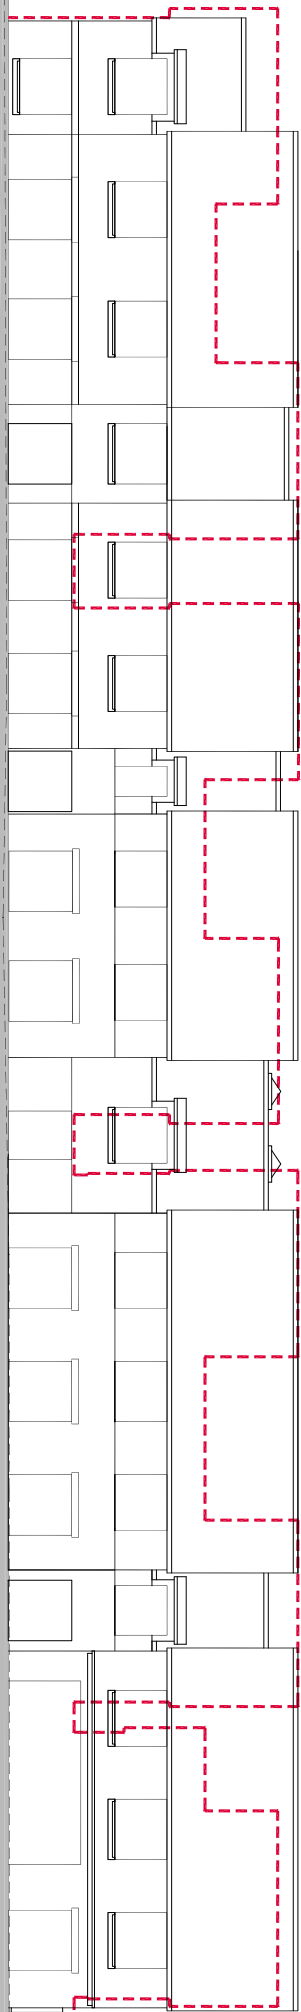


RED DASHED LINE
IS PROFILE OF
APPROVED HOUSING

NORTH ELEVATION

No 4
SILVER BIRCH DR

DISTANCE A-A
22500

PUBLIC PATH

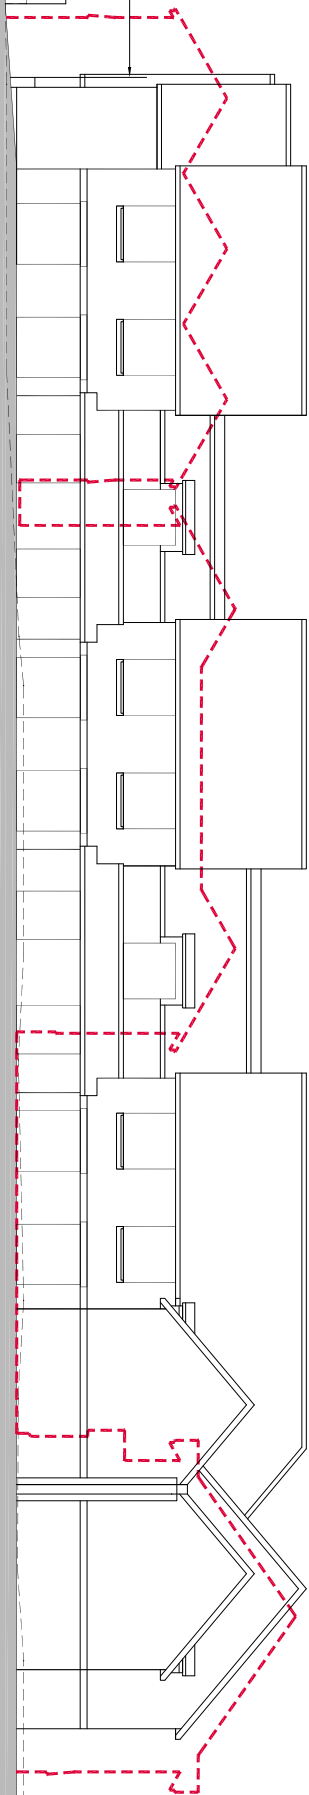


RED DASHED LINE
IS PROFILE OF
APPROVED HOUSING

EAST ELEVATION

No 6
SILVER BIRCH DR


DISTANCE B-B
55700

PUBLIC PATH

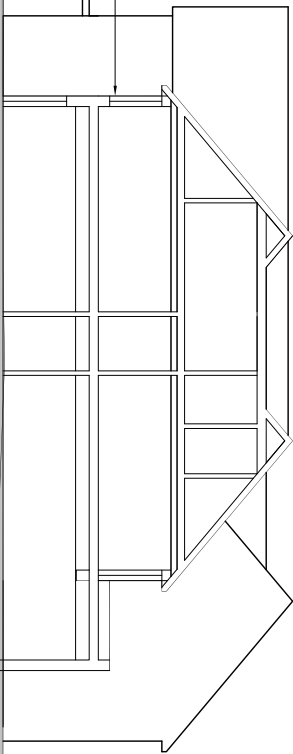


DRAWING STATUS

PLANNING APPLICATION

 

DISTANCES ARE BASED
ON OS MAPPING

 

PROJECT:
YAPTON RD, MIDDLETON-ON-SEA
PROPOSED 66 BED CARE HOME

TITLE:
SITE SECTIONS PROPOSED

SCALE: 250@A3
DATE: AUG 19
AUTHOR: -

DWG. NO:
1904/PA1023
FILE: