


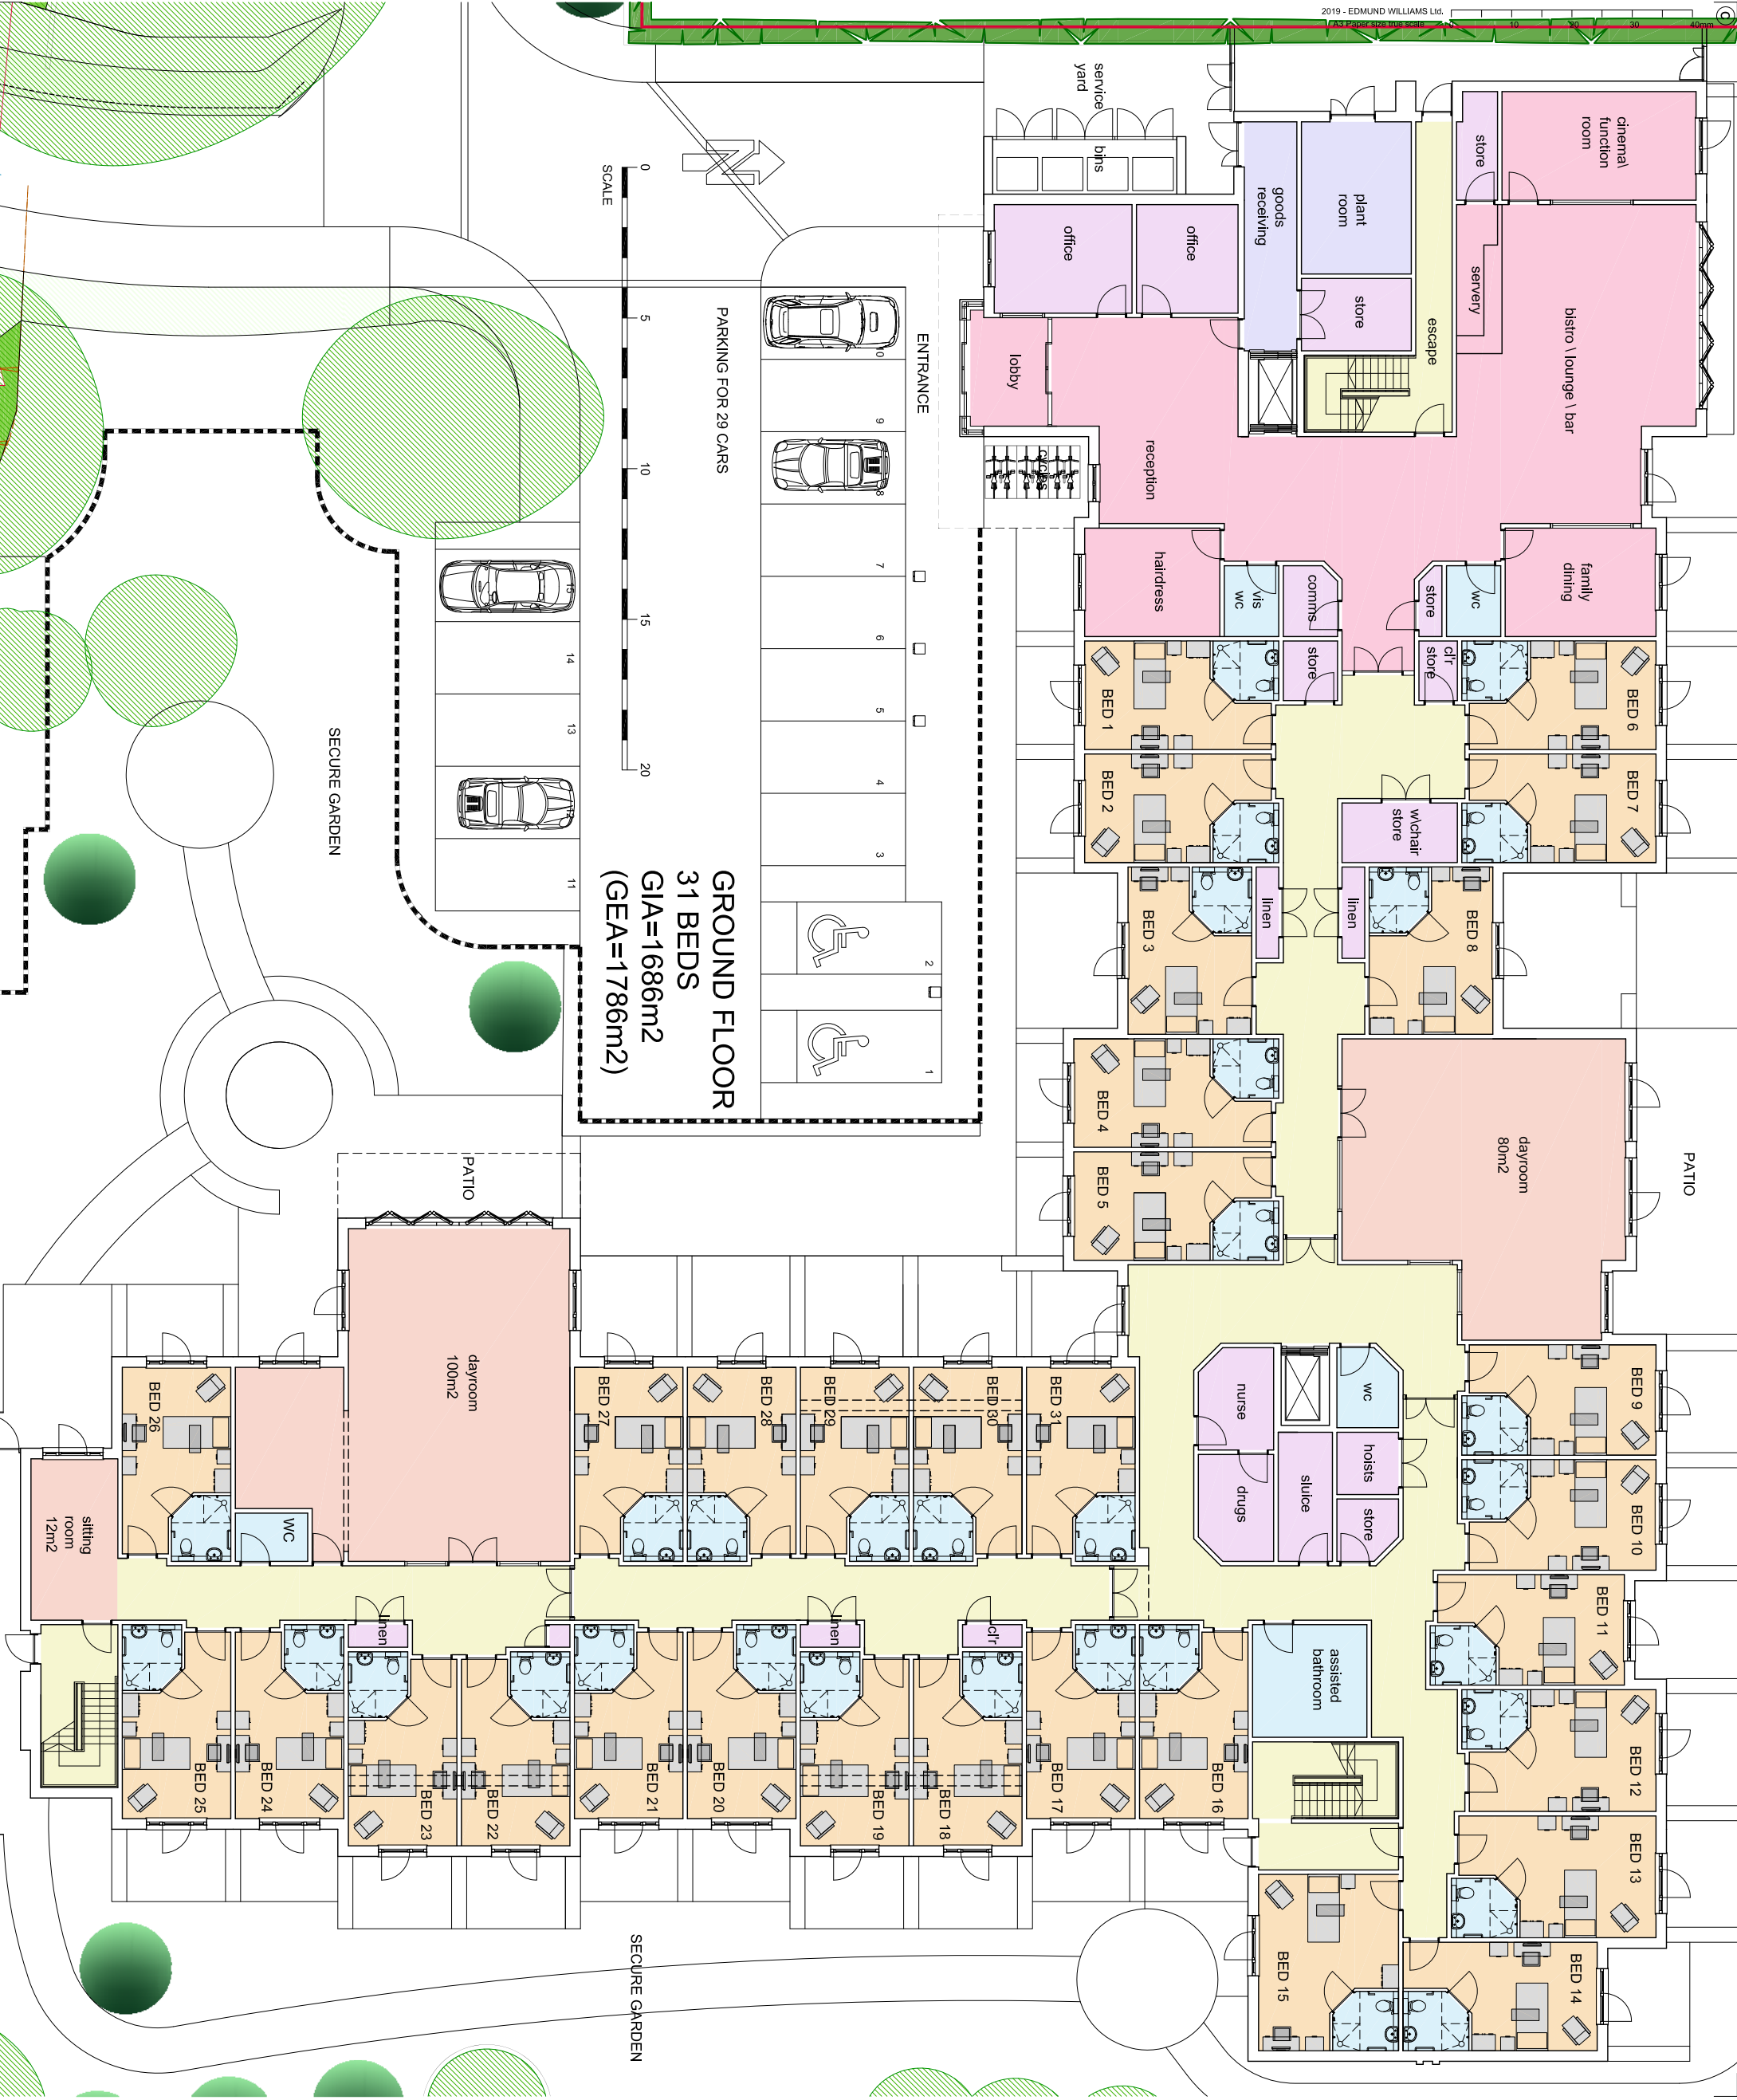

DRAWING STATUS

PLANNING APPLICATION

A

25.9.19

PARKING NUMBERS ANNOTATION CORRECTED TO 29

REV.	DATE	DESCRIPTION

Edmund Williams

Architects

Unit 10, Clarendon Works, 141 Clarendon Road, 200-22, Vauxhall, London SE11 5JN, UK

T: 0207 232 0000

F: 0207 232 0001

www.edmundwilliams.com

PROJECT

YAPTON RD, MIDDLETON-on-SEA

PROPOSED 66 BED CARE HOME

TITLE

GROUND FLOOR PLAN PROPOSED

SCALE

2000x3

DWG NO

19041PA1010

DATE

AUG 19

FILE

REVISIONS

ARUN DISTRICT COUNCIL M80/19/PL