




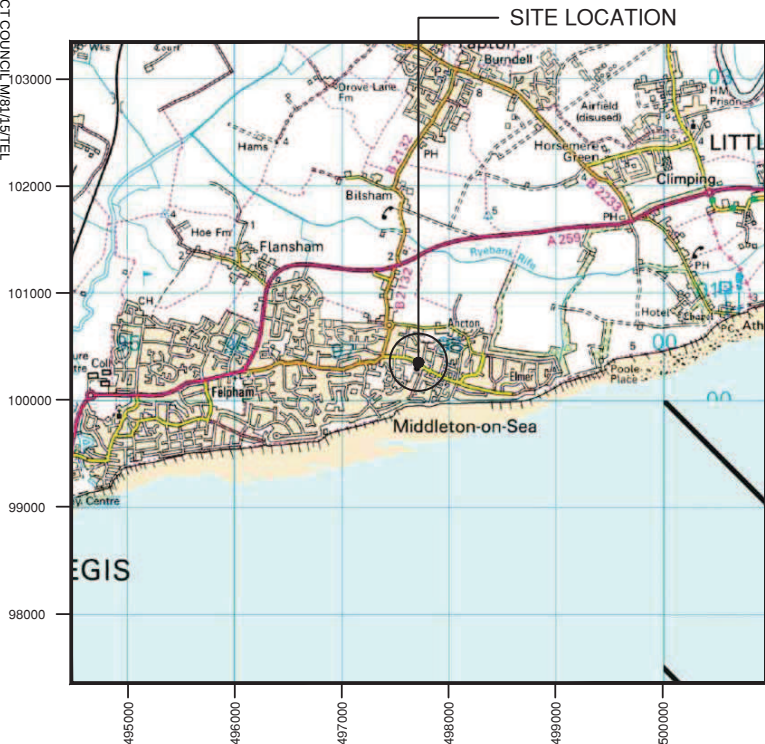

SITE LOCATION
(Scale 1:50000)
Ordnance Survey map extract
based upon Landranger map series
with the permission of the controller of
Her Majesty's Stationery Office
Licence No. 0100023487
Crown copyright.


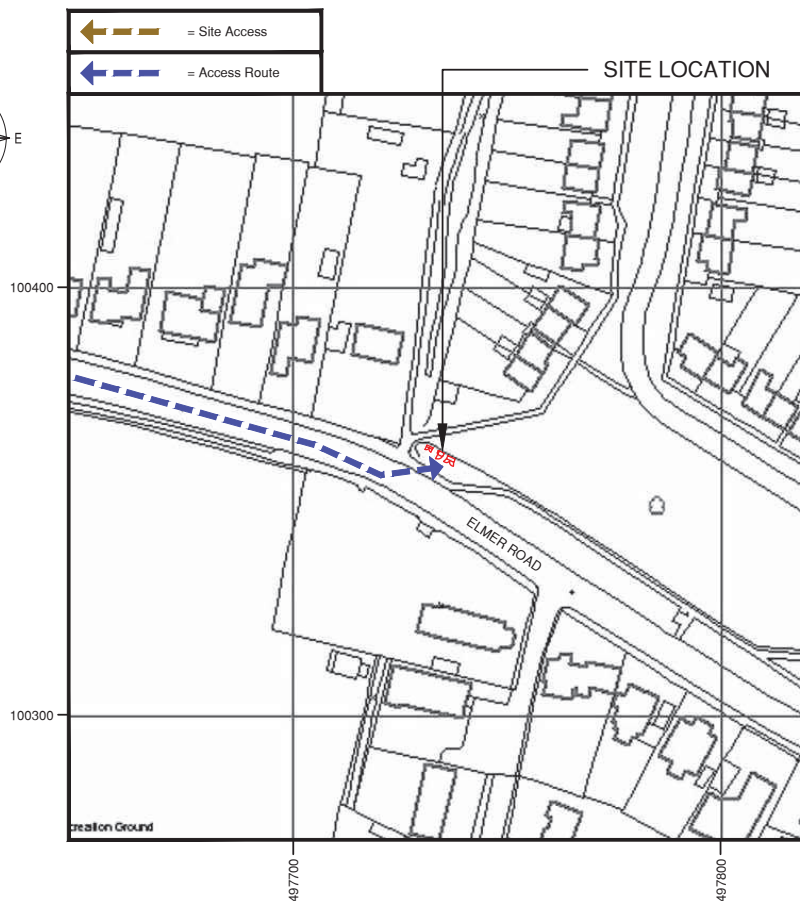


SITE PHOTOGRAPH

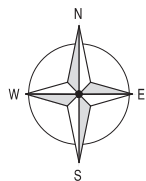

DETAILED SITE LOCATION
(Scale 1:1250)
Based upon Ordnance Survey map extract
with the permission of the Controller of
Her Majesty's Stationery Office.
Crown copyright.
Licence No. 100020449

ALL DIMENSIONS ARE IN mm UNLESS NOTED OTHERWISE					
NGR		E:497735 N:100358			
CONCESSION REQUIRED			YES		
DIRECTIONS TO SITE: FROM THE A27 TAKE THE EXIT FOR BOGNOR REGIS THE A259. FOLLOW THIS ROAD THROUGH BOGNOR AND FELPHAM, THEN TAKE THE EXIT FOR THE B2132 MIDDLETON ROAD AT THE MINI ROUNDABOUT. AT THE NEXT ROUNDABOUT TURN RIGHT INTO ELMER ROAD CONTINUE ALONG THIS AND THE GRASS AREA WILL BE ON THE LEFT OPPOSITE THE CHURCH.					
NOTES: 1) ALL DIMENSIONS ARE IN MM UNLESS NOTES OTHERWISE. 2) DRAWINGS TO BE READ IN CONJUNCTION WITH SITE SURVEY FORM. 3) PRIOR TO BUILD, CONTRACTOR MUST ENSURE INFORMATION SHOWN ON DRAWINGS IS TO THE LATEST SITE CONFIRMATION FORM (SCF). SHOULD ANY CONFLICT ARISE, THEN CONTACT THE DESIGN CONSULTANT IMMEDIATELY. 4) SITE IS TO BE PROVIDED WITH ADEQUATE SAFETY SIGNAGE IN ACCORDANCE WITH TELEFONICA UK STANDARD DETAIL DRAWING 9391/A					
B	CONSTRUCTION ISSUE	PL	AK	DP	12.08.15
A	FIRST ISSUE	PL	AK	DP	03.08.14
Rev	Modification	By	Ch	Ap	Date
Cell Name					Opt.
LUCKING LANE SW					-
Cell ID No's					
CTIL	TEF	VF			
130550	N/A	46574			
Site Address / Contact Details					
ELMER ROAD BOGNOR REGIS WEST SUSSEX PO22 6EH					
Drawing Title:		SITE LOCATION MAPS			
Purpose of Issue:		CONSTRUCTION			
Drawing Number:		100			
Surveyed By:		AKSESS		Scale:	AS SHOWN
Drawn:		Date:	03.08.14	Checked:	AK
		Date:	03.08.14	Issue:	B

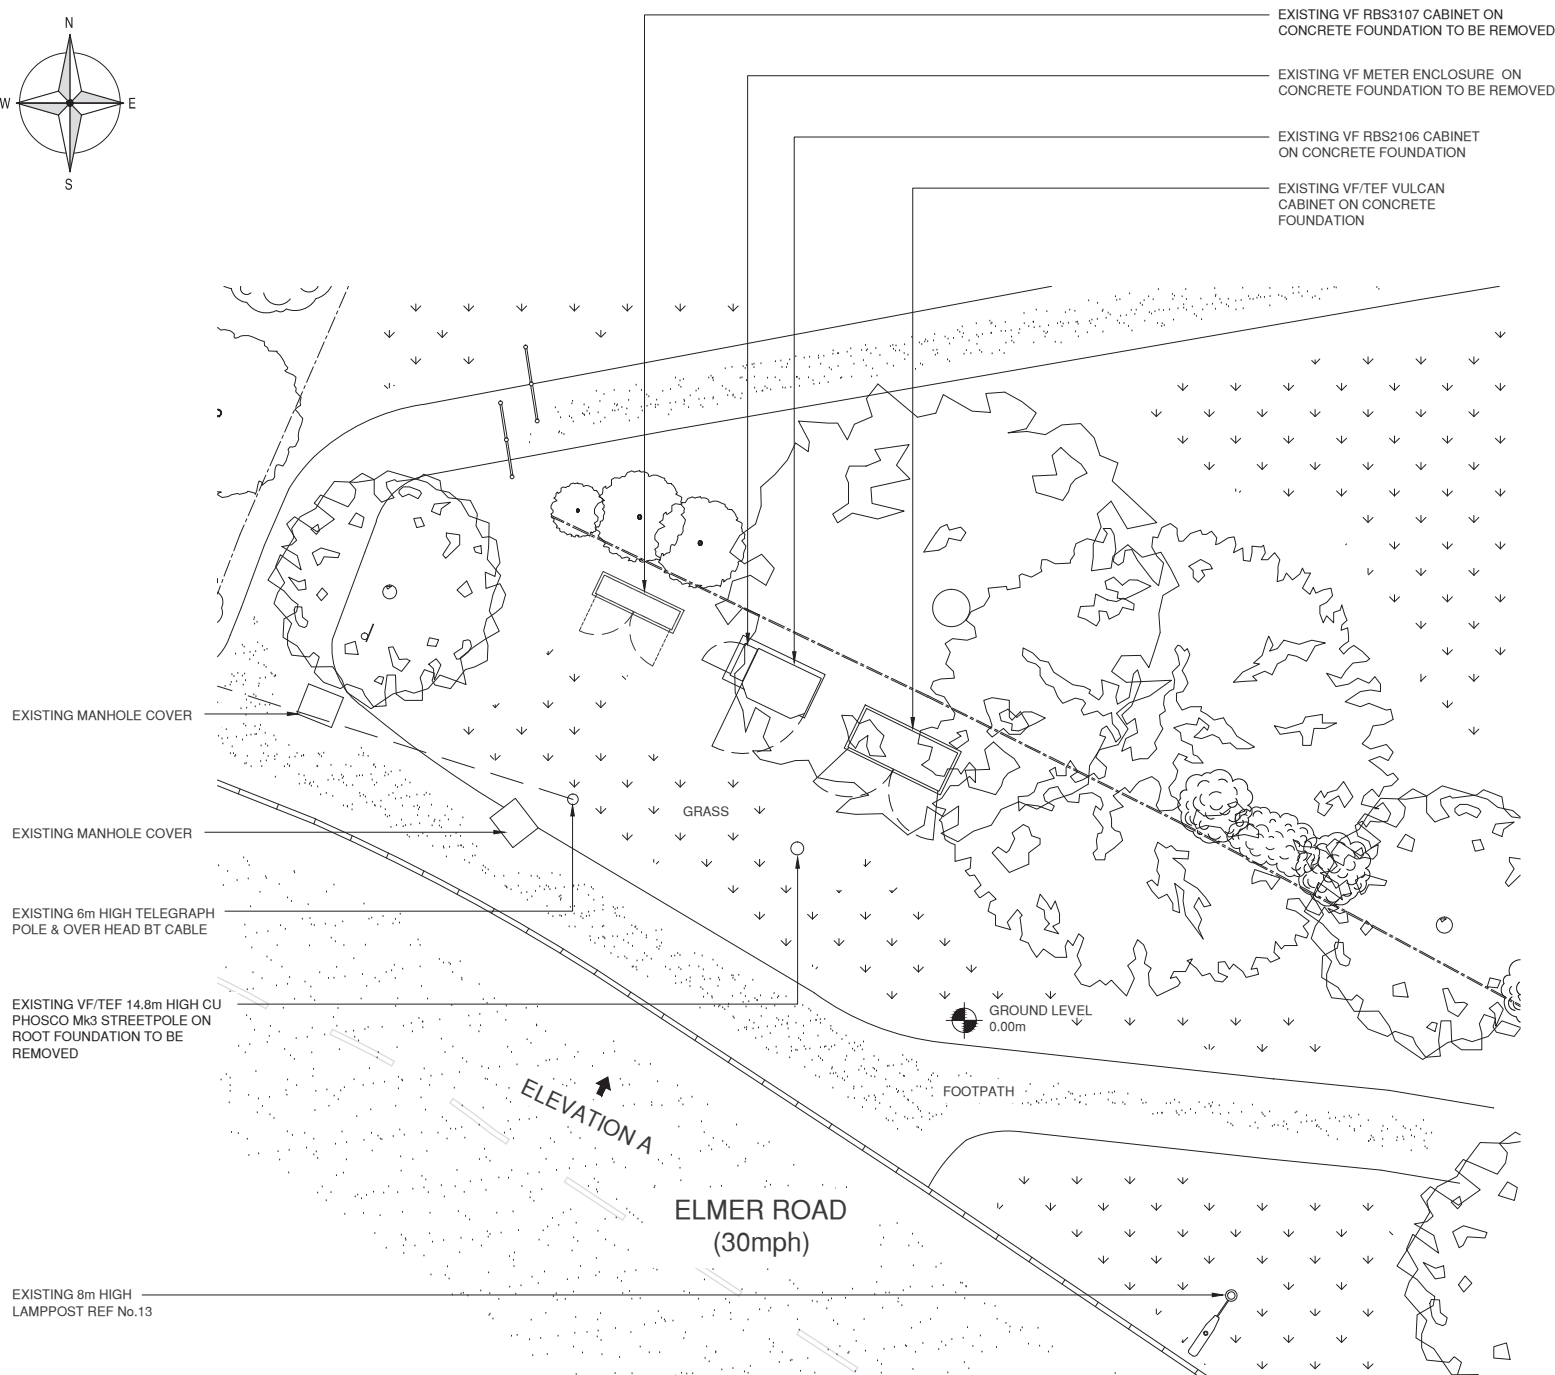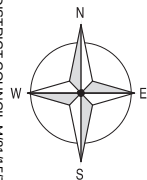

EXISTING SITE PLAN

SCALE 1:100

ALL DIMENSIONS ARE IN mm UNLESS NOTED OTHERWISE

NGR E:497735 N:100358

CONCESSION REQUIRED YES

NOTES:

- 1) ALL DIMENSIONS ARE IN MM UNLESS NOTES OTHERWISE.
- 2) DRAWINGS TO BE READ IN CONJUNCTION WITH SITE SURVEY FORM.
- 3) PRIOR TO BUILD, CONTRACTOR MUST ENSURE INFORMATION SHOWN ON DRAWINGS IS TO THE LATEST SITE CONFIRMATION FORM (SCF). SHOULD ANY CONFLICT ARISE, THEN CONTACT THE DESIGN CONSULTANT IMMEDIATELY.
- 4) SITE IS TO BE PROVIDED WITH ADEQUATE SAFETY SIGNAGE IN ACCORDANCE WITH TELEFONICA UK STANDARD DETAIL DRAWING 9391/A

B	CONSTRUCTION ISSUE	PL	AK	DP	12.08.15
A	FIRST ISSUE	PL	AK	DP	03.08.14
Rev	Modification	By	Ch	Ap	Date

DALY
INTERNATIONAL

vodafone
CTIL

Cell Name Opt.

LUCKING LANE SW

Cell ID No's

CTIL	TEF	VF
130550	N/A	46574

Site Address / Contact Details

ELMER ROAD
BOGNOR REGIS
WEST SUSSEX
PO22 6EH

Drawing Title: EXISTING SITE PLAN


Purpose of Issue: CONSTRUCTION

Drawing Number: 200

Surveyed By: AKSESS Scale: 1:100 Issue:


Drawn: PL Date: 03.08.14 Checked: AK Date: 4.08.14 B

100mm
75mm
50mm
25mm
10mm
A3

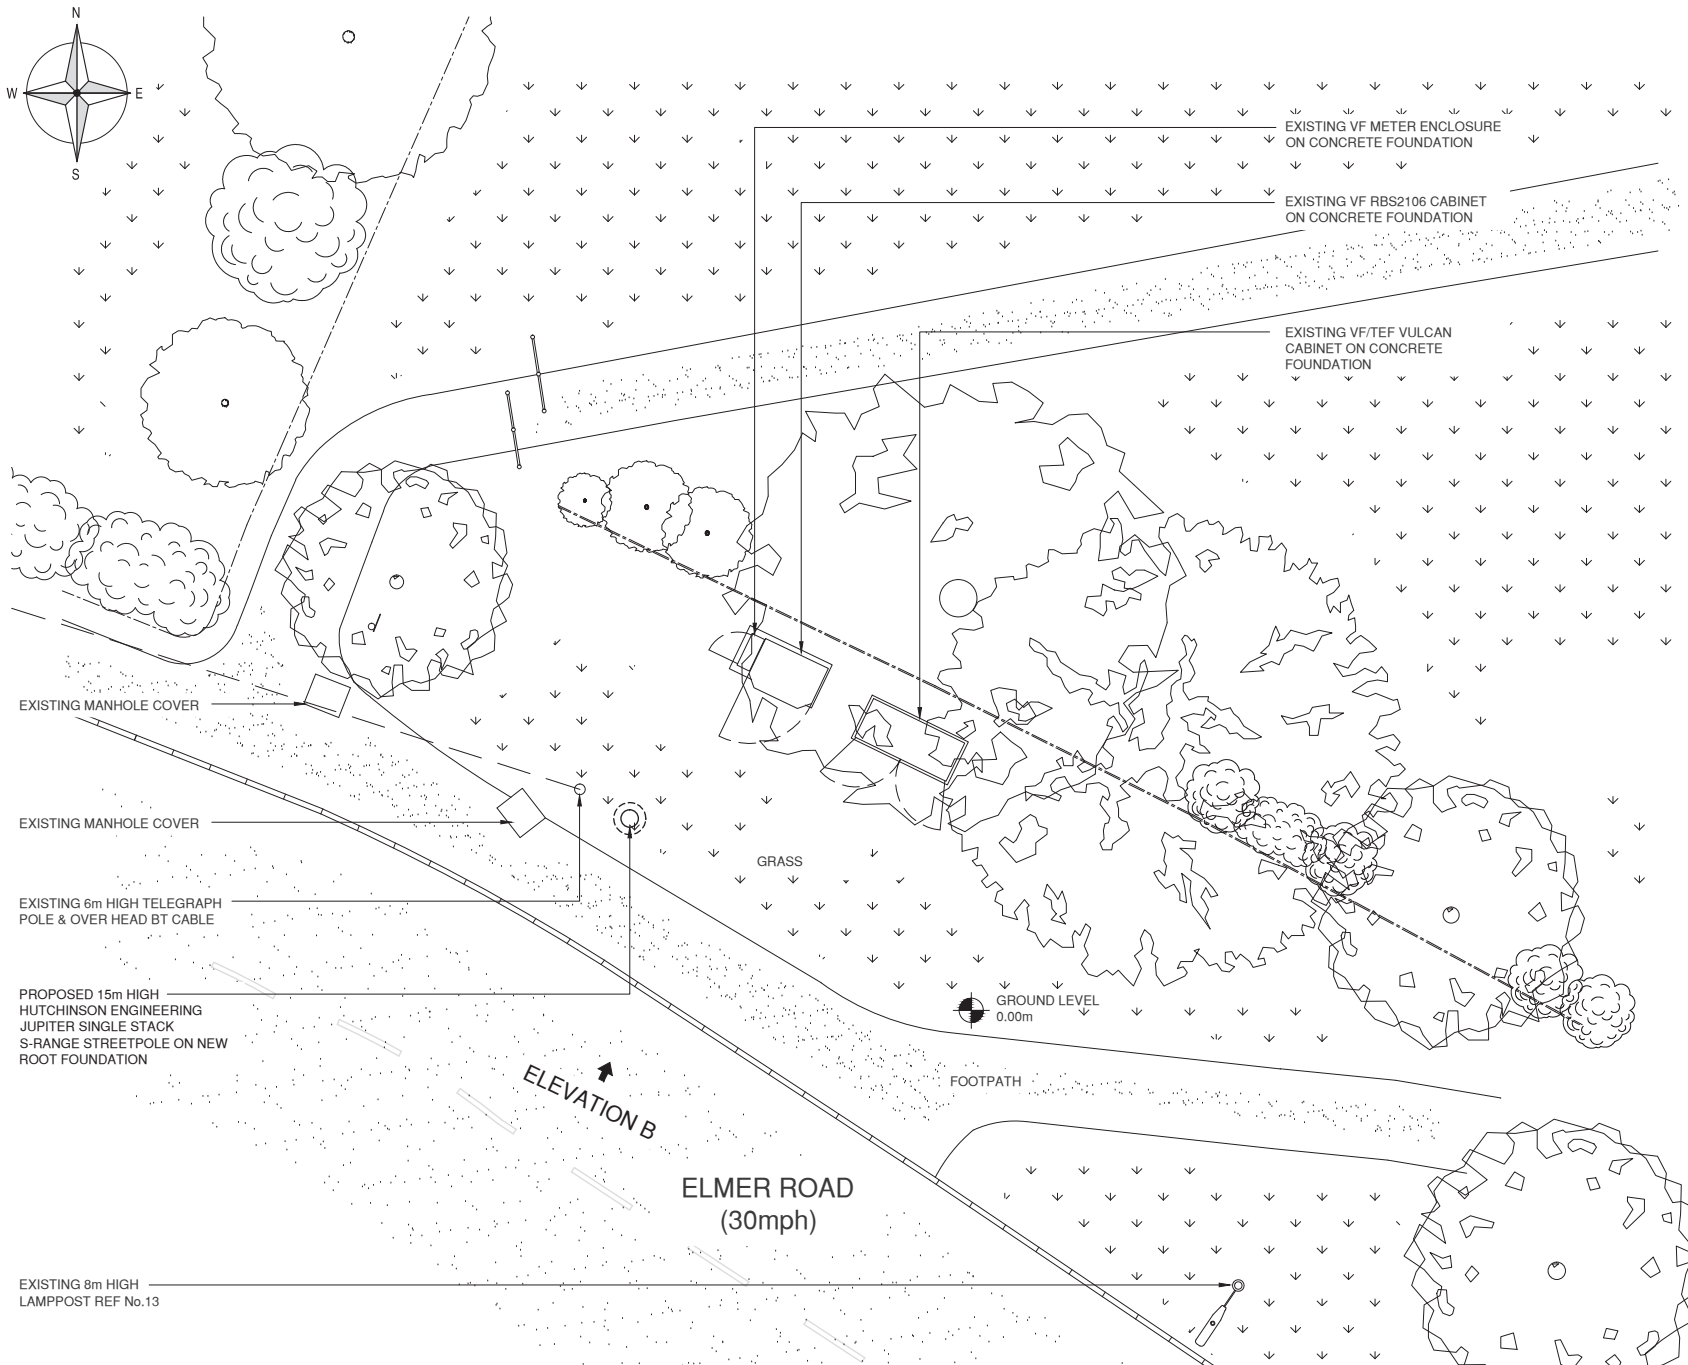

These drawings comply with Standard ICNIRP design guidelines.

ALL DIMENSIONS ARE IN mm UNLESS NOTED OTHERWISE	
NGR		E:497735 N:100358	
CONCESSION REQUIRED			YES	
NOTES: 1) ALL DIMENSIONS ARE IN MM UNLESS NOTES OTHERWISE. 2) DRAWINGS TO BE READ IN CONJUNCTION WITH SITE SURVEY FORM. 3) PRIOR TO BUILD, CONTRACTOR MUST ENSURE INFORMATION SHOWN ON DRAWINGS IS TO THE LATEST SITE CONFIRMATION FORM (SCF). SHOULD ANY CONFLICT ARISE, THEN CONTACT THE DESIGN CONSULTANT IMMEDIATELY. 4) SITE IS TO BE PROVIDED WITH ADEQUATE SAFETY SIGNAGE IN ACCORDANCE WITH TELEFONICA UK STANDARD DETAIL DRAWING 9391/A	
B	CONSTRUCTION ISSUE	PL	AK	DP	12.08.15	
A	FIRST ISSUE	PL	AK	DP	03.08.14	
Rev	Modification	By	Ch	Ap	Date	
  CTIL <table><tr><td colspan="2">Cell Name</td><td>Opt.</td></tr><tr><td colspan="2">LUCKING LANE SW</td><td>-</td></tr><tr><td colspan="3">Cell ID No's</td></tr><tr><td>CTIL</td><td>TEF</td><td>VF</td></tr><tr><td>130550</td><td>N/A</td><td>46574</td></tr><tr><td colspan="3">Site Address / Contact Details</td></tr><tr><td colspan="3">ELMER ROAD BOGNOR REGIS WEST SUSSEX PO22 6EH</td></tr></table> <table><tr><td colspan="2">Drawing Title:</td><td colspan="4">PROPOSED SITE PLAN</td></tr><tr><td colspan="2">Purpose of Issue:</td><td colspan="4">CONSTRUCTION</td></tr><tr><td colspan="2">Drawing Number:</td><td colspan="4">201</td></tr><tr><td colspan="2">Surveyed By:</td><td colspan="2">AKSESS</td><td>Scale:</td><td>1:100</td></tr><tr><td>Drawn:</td><td>Date:</td><td>Checked:</td><td>Date:</td><td>Issue:</td><td>B</td></tr><tr><td>PL</td><td>03.08.14</td><td>AK</td><td>4.08.14</td><td></td><td></td></tr></table>						Cell Name		Opt.	LUCKING LANE SW		-	Cell ID No's			CTIL	TEF	VF	130550	N/A	46574	Site Address / Contact Details			ELMER ROAD BOGNOR REGIS WEST SUSSEX PO22 6EH			Drawing Title:		PROPOSED SITE PLAN				Purpose of Issue:		CONSTRUCTION				Drawing Number:		201				Surveyed By:		AKSESS		Scale:	1:100	Drawn:	Date:	Checked:	Date:	Issue:	B	PL	03.08.14	AK	4.08.14		
Cell Name		Opt.	
LUCKING LANE SW		-	
Cell ID No's	
CTIL	TEF	VF	
130550	N/A	46574	
Site Address / Contact Details	
ELMER ROAD BOGNOR REGIS WEST SUSSEX PO22 6EH	
Drawing Title:		PROPOSED SITE PLAN	
Purpose of Issue:		CONSTRUCTION	
Drawing Number:		201	
Surveyed By:		AKSESS		Scale:	1:100	
Drawn:	Date:	Checked:	Date:	Issue:	B	
PL	03.08.14	AK	4.08.14	

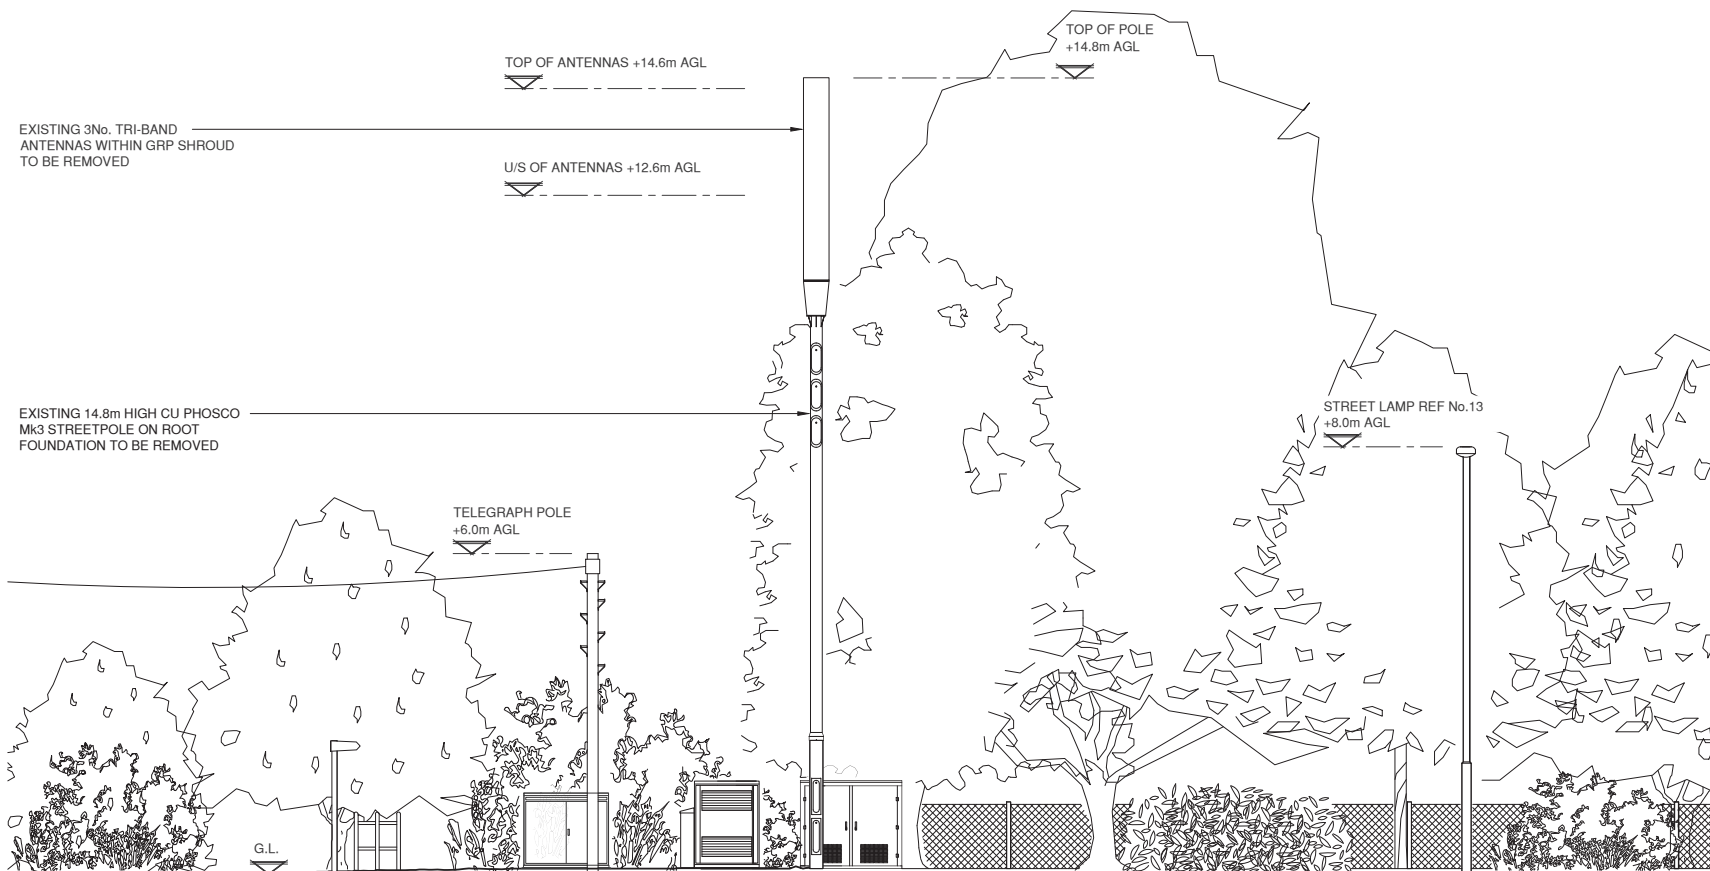

EXISTING SITE ELEVATION A

SCALE 1:100

ALL DIMENSIONS ARE IN mm UNLESS NOTED OTHERWISE

NGR	E:497735 N:100358
CONCESSION REQUIRED	YES

NOTES:
1) ALL DIMENSIONS ARE IN MM UNLESS NOTES OTHERWISE.
2) DRAWINGS TO BE READ IN CONJUNCTION WITH SITE SURVEY FORM.
3) PRIOR TO BUILD, CONTRACTOR MUST ENSURE INFORMATION SHOWN ON DRAWINGS IS TO THE LATEST SITE CONFIRMATION FORM (SCF). SHOULD ANY CONFLICT ARISE, THEN CONTACT THE DESIGN CONSULTANT IMMEDIATELY.
4) SITE IS TO BE PROVIDED WITH ADEQUATE SAFETY SIGNAGE IN ACCORDANCE WITH TELEFONICA UK STANDARD DETAIL DRAWING 9391/A

B	CONSTRUCTION ISSUE	PL	AK	DP	12.08.15
A	FIRST ISSUE	PL	AK	DP	03.08.14
Rev	Modification	By	Ch	Ap	Date




Cell Name		Opt.
LUCKING LANE SW		-
Cell ID No's		
CTIL	TEF	VF
130550	N/A	46574

Site Address / Contact Details	
ELMER ROAD BOGNOR REGIS WEST SUSSEX PO22 6EH	

Drawing Title:	EXISTING SITE ELEVATION A			
Purpose of Issue:	CONSTRUCTION			
Drawing Number:	300			
Surveyed By:	AKSESS		Scale:	Issue:
			1:100	
Drawn:	Date:	Checked:	Date:	
PL	03.08.14	AK	4.08.14	B

100mm
75mm
50mm
25mm
10mm
A3

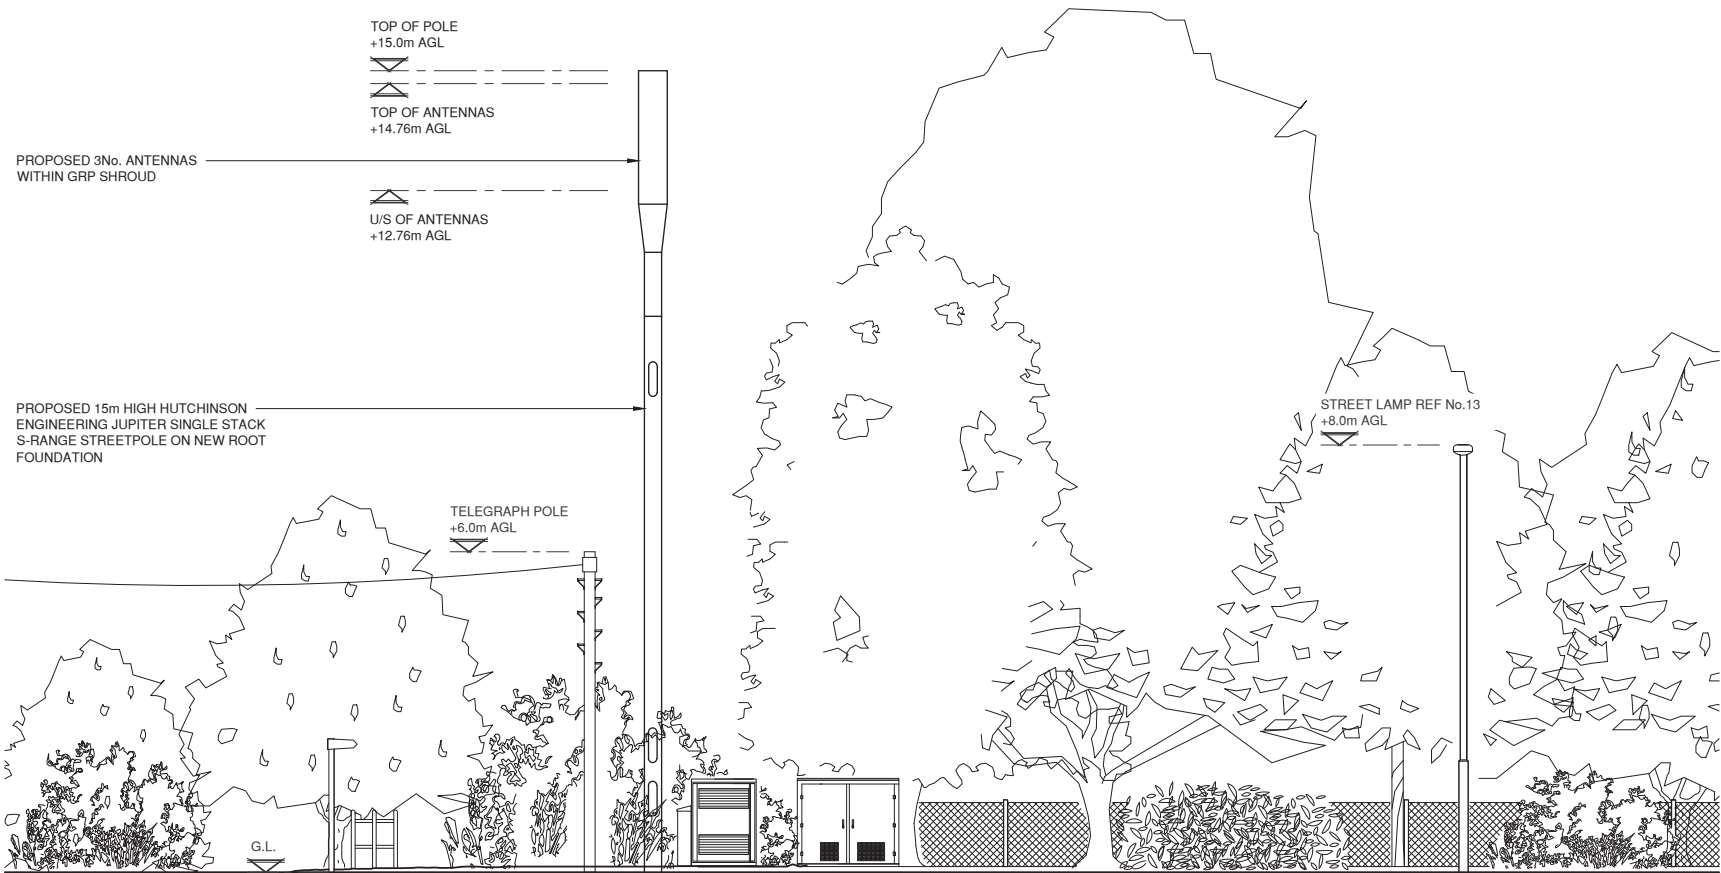

PROPOSED SITE ELEVATION B

SCALE 1:100

These drawings comply with Standard ICNIRP design guidelines.

ALL DIMENSIONS ARE IN mm UNLESS NOTED OTHERWISE						
NGR		E:497735 N:100358				
CONCESSION REQUIRED				YES		
NOTES: 1) ALL DIMENSIONS ARE IN MM UNLESS NOTES OTHERWISE. 2) DRAWINGS TO BE READ IN CONJUNCTION WITH SITE SURVEY FORM. 3) PRIOR TO BUILD, CONTRACTOR MUST ENSURE INFORMATION SHOWN ON DRAWINGS IS TO THE LATEST SITE CONFIRMATION FORM (SCF). SHOULD ANY CONFLICT ARISE, THEN CONTACT THE DESIGN CONSULTANT IMMEDIATELY. 4) SITE IS TO BE PROVIDED WITH ADEQUATE SAFETY SIGNAGE IN ACCORDANCE WITH TELEFONICA UK STANDARD DETAIL DRAWING 9391/A						
B	CONSTRUCTION ISSUE		PL	AK	DP	12.08.15
A	FIRST ISSUE		PL	AK	DP	03.08.14
Rev	Modification		By	Ch	Ap	Date



Cell Name		Opt.
LUCKING LANE SW		-
Cell ID No's		
CTIL	TEF	VF
130550	N/A	46574

Site Address / Contact Details	
ELMER ROAD BOGNOR REGIS WEST SUSSEX PO22 6EH	

Drawing Title:	PROPOSED SITE ELEVATION B				
Purpose of Issue:	CONSTRUCTION				
Drawing Number:	301				
Surveyed By:	AKSESS		Scale:	1:100	Issue:
Drawn:	Date:	Checked:	Date:	B	
PL	03.08.14	AK	4.08.14		