



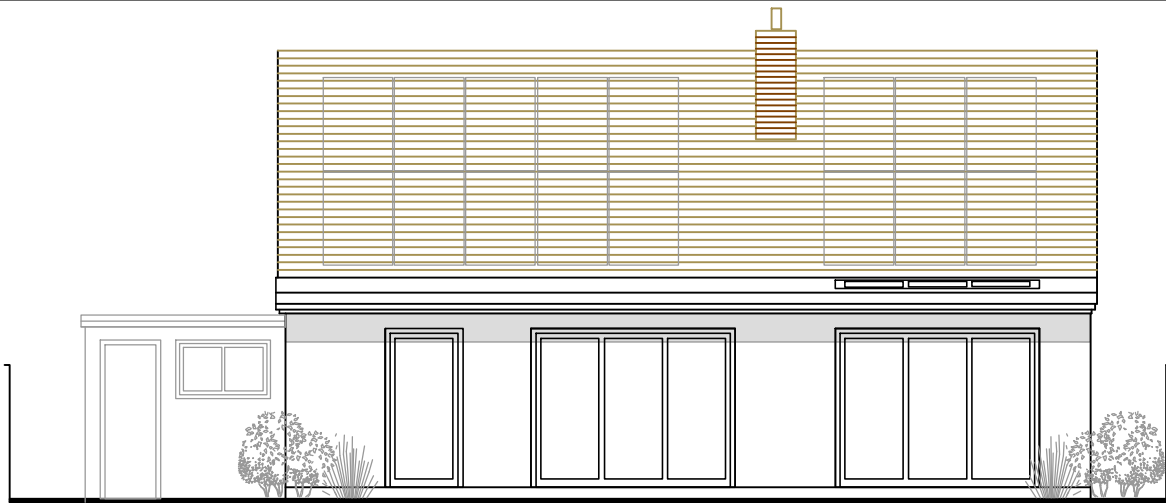

PROPOSED SOUTH ELEVATION 1:100




PROPOSED EAST ELEVATION 1:100

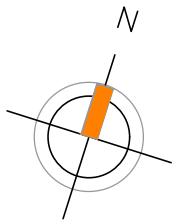

PROPOSED GROUND FLOOR PLAN 1:100

MATERIALS

- WALLS – ground floor – painted rendered blockwork
ROOF – GRP flat roofing system
WINDOWS & DOORS – white upvc

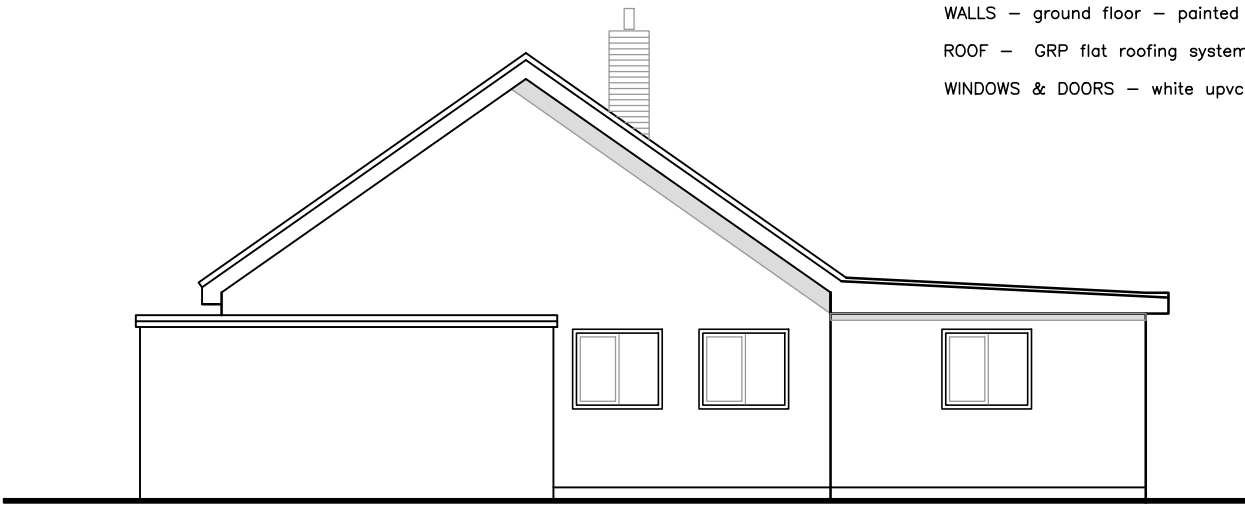

PROPOSED WEST ELEVATION 1:100

AMdesign

ARCHITECTURE DESIGN DEVELOPMENT
Leeza Aldis-Hobbs ARB RIBA SPAB

Mob: 07756 329400
e-mail: leeza@amdesignltd.co.uk

PROJECT
**3 GREEN WAY
MIDDLETON ON SEA
WEST SUSSEX
PO22 7TJ**
PROJECT STAGE
PLANNING

DRAWING
**PROPOSED
PLANS**
DRAWING No
325/03
SCALE 1:100
DATE OCT 2020
DRAWN LA
CHECKED

LETTER	REVISION	DATE
This scheme is subject to town planning and all other necessary consents. All dimesions and levels to be checked on site. This drawing is to be read in conjunction with other relevant drawings and documents. Report all discrepancies to the Architect before work commences. AM Design is the trading name of AM Design Ltd © AM Design Ltd. All rights reserved.		