
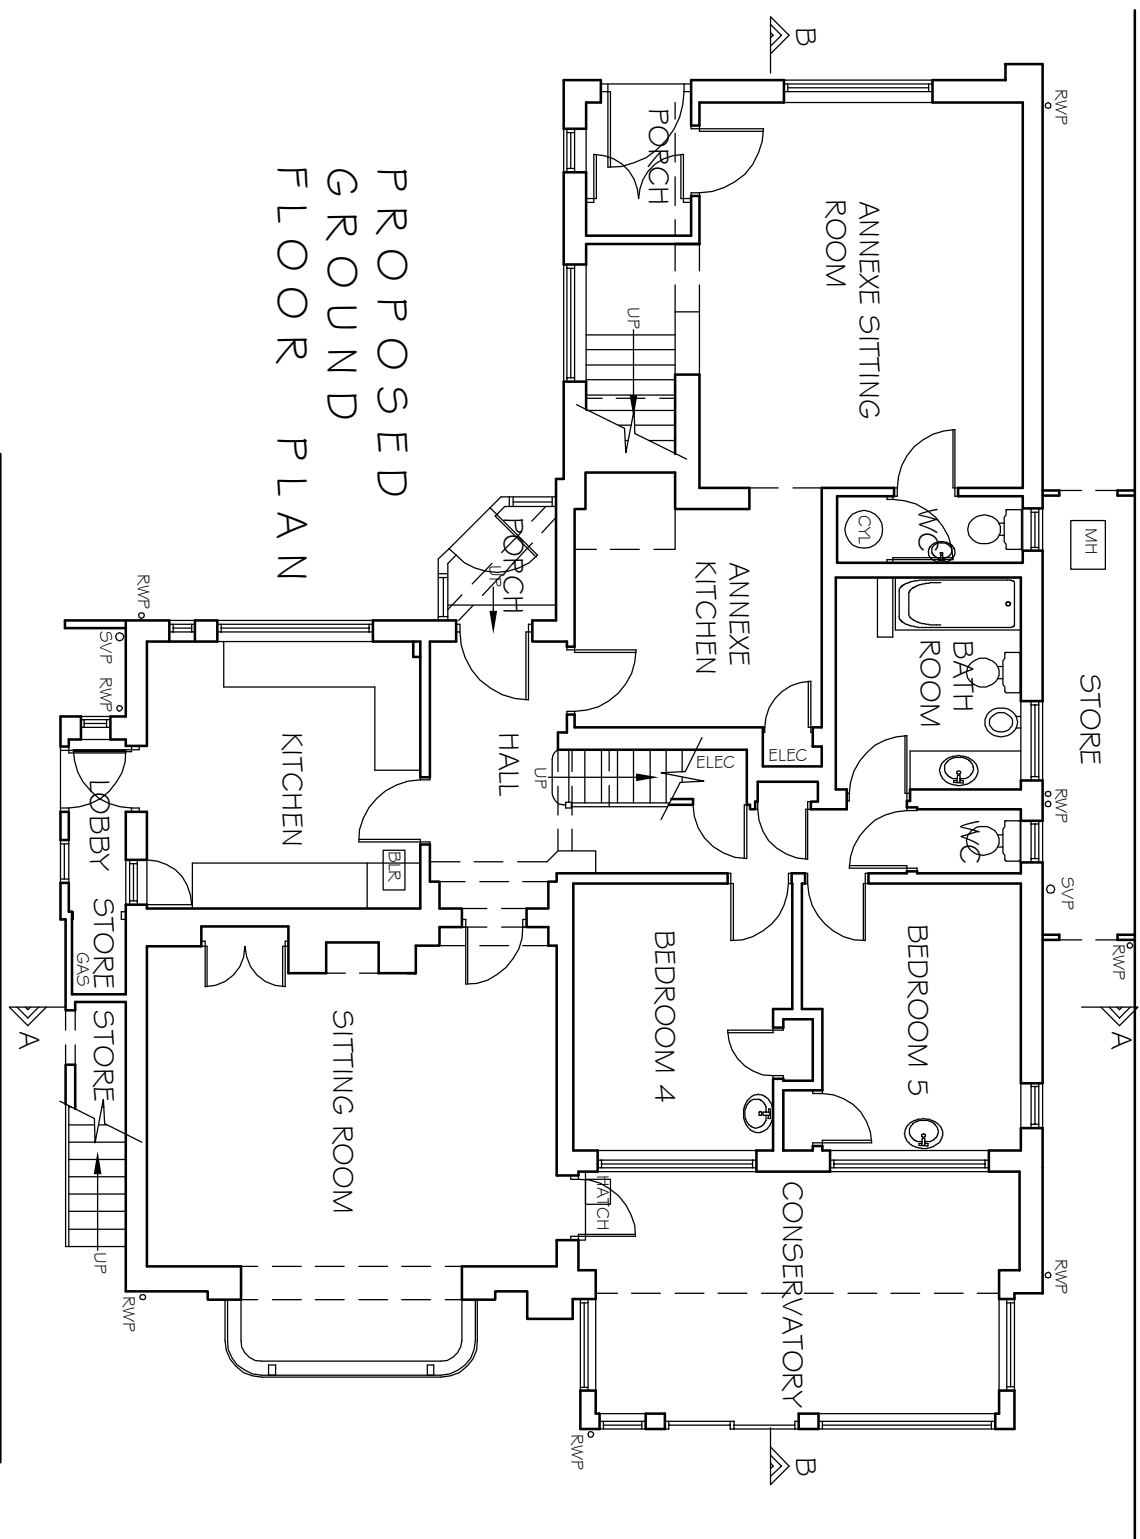
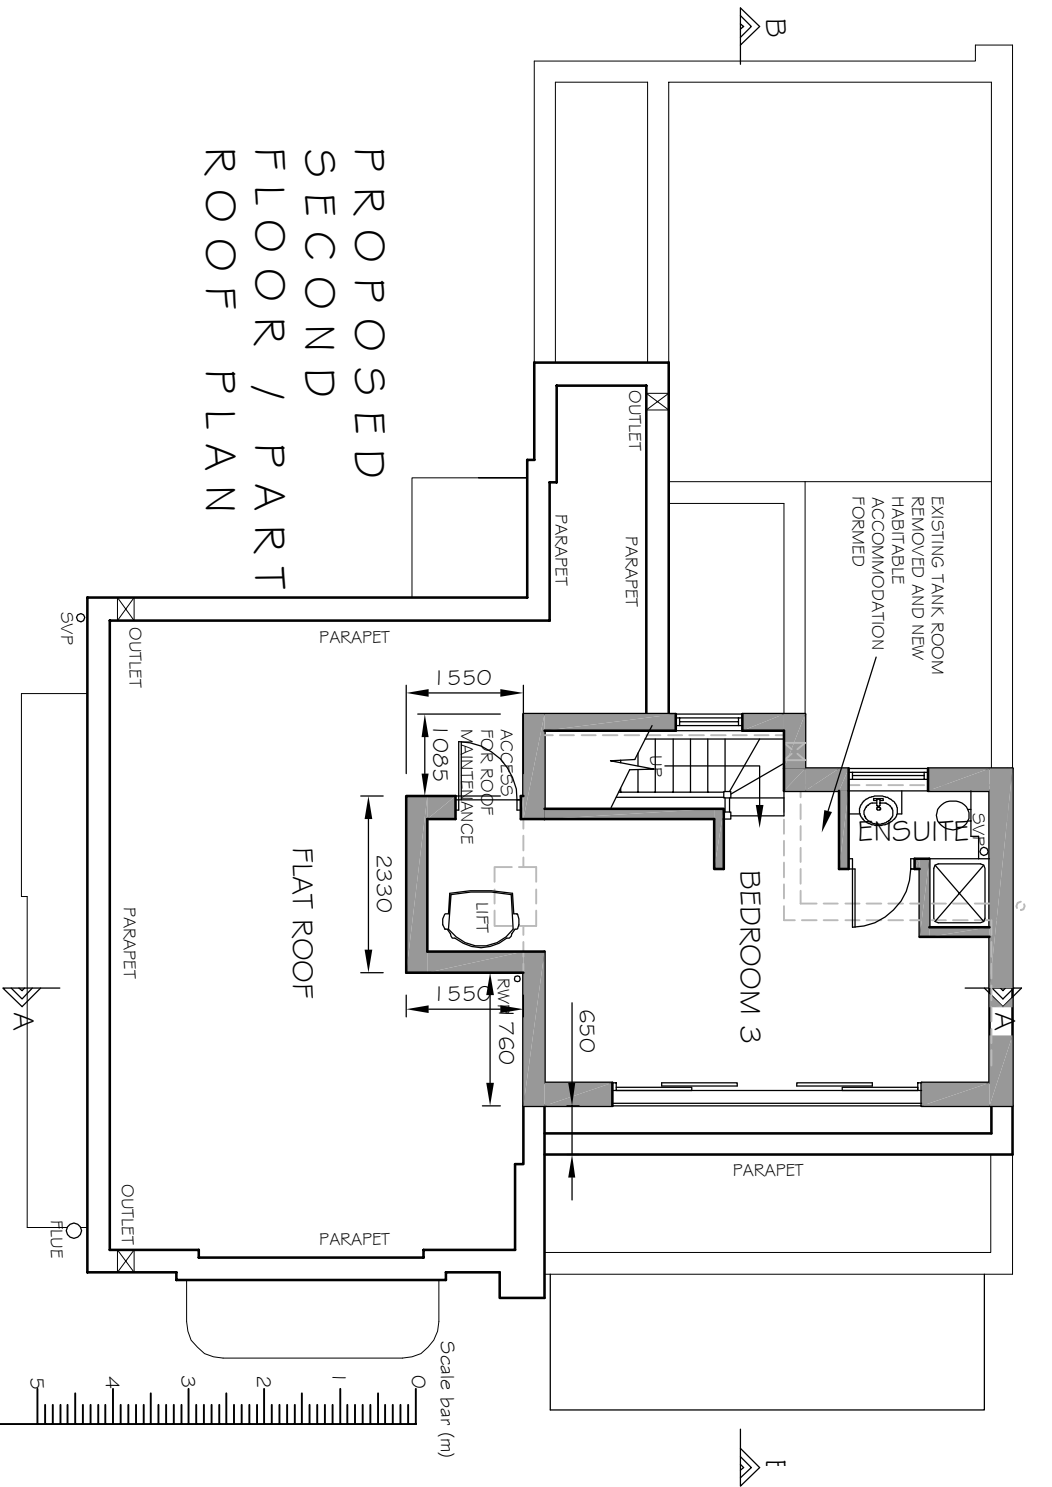


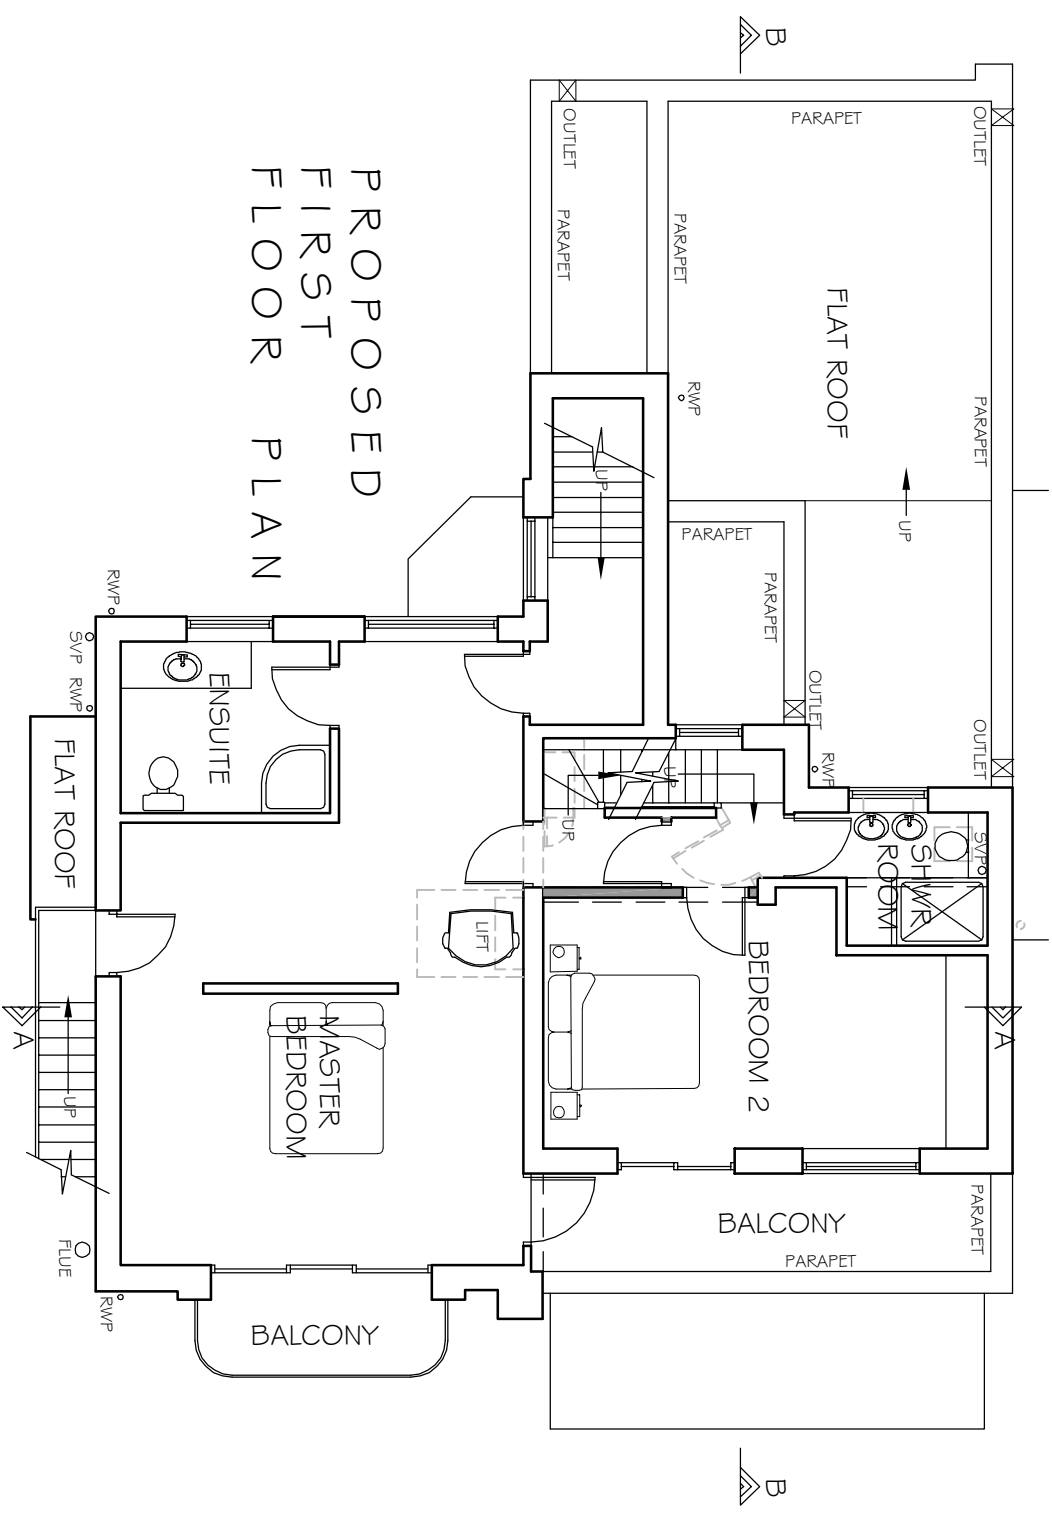

CLIENT

CROSS AND MCDONALD

SCALE

1:100 @A3

DWG NO

DRAWN BY

PLB

96/07

DATE _____

AUG 17

REV. -

REV	DESCRIPTION
	PROJECT
	46 SOUTHEAN DRIVE
	MIDDLETON ON SEA
	BOGNOR REGIS
	WEST SUSSEX
	DRAWING TITLE
	PROPOSED FLOOR PLANS &
	PART ROOF PLAN

THIS DRAWING HAS BEEN PREPARED FOR
PLANNING APPLICATION PURPOSES ONLY AND
IS NOT INTENDED FOR ANY OTHER USE

NOTES

WRITTEN DIMENSIONS TO BE TAKEN IN PREFERENCE TO SCALE AND ARE TO BE CHECKED ON SITE PRIOR TO COMMENCING WORK. THIS DRAWING IS TO BE READ IN CONJUNCTION WITH ALL OTHER DOCUMENTS RELATING TO THIS PROJECT.

ANY DISCREPANCIES ARE TO BE REFERRED IMMEDIATELY TO THE PROJECT DESIGNER.

THIS DRAWING IS COPYRIGHT, AND SHOULD NOT BE USED OR REPRODUCED WITHOUT PERMISSION.

IT IS THE CONTRACTOR'S RESPONSIBILITY TO ENSURE COMPLIANCE WITH THE BUILDING REGULATIONS.

CHARTERED BUILDING SURVEYORS
SLOANE
&
BROWN
ARCHITECTURAL SERVICES

Unit 3b Woodhorn Business Centre
Woodhorn Lane
Oving Chichester
West Sussex PO20 2BX
Tel 01243 774764
www.sloaneandbrown.co.uk