



look. design | planning | build

Proposed Development at 6 Main Drive, Middleton-on-Sea, Bognor Regis, PO22 7TN

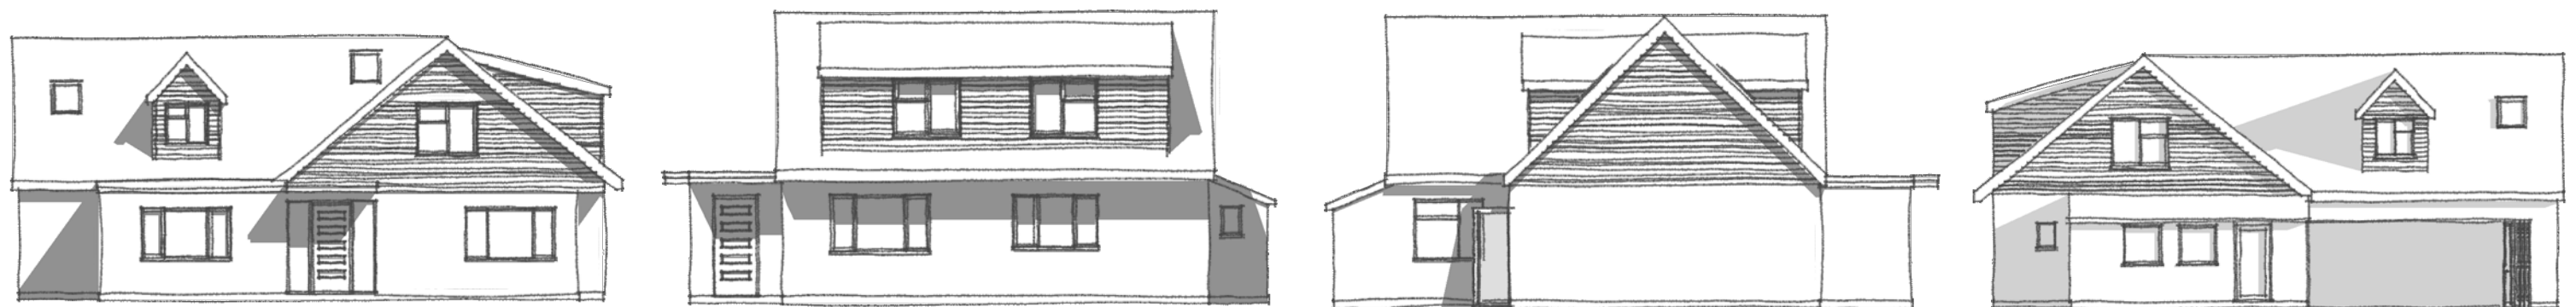

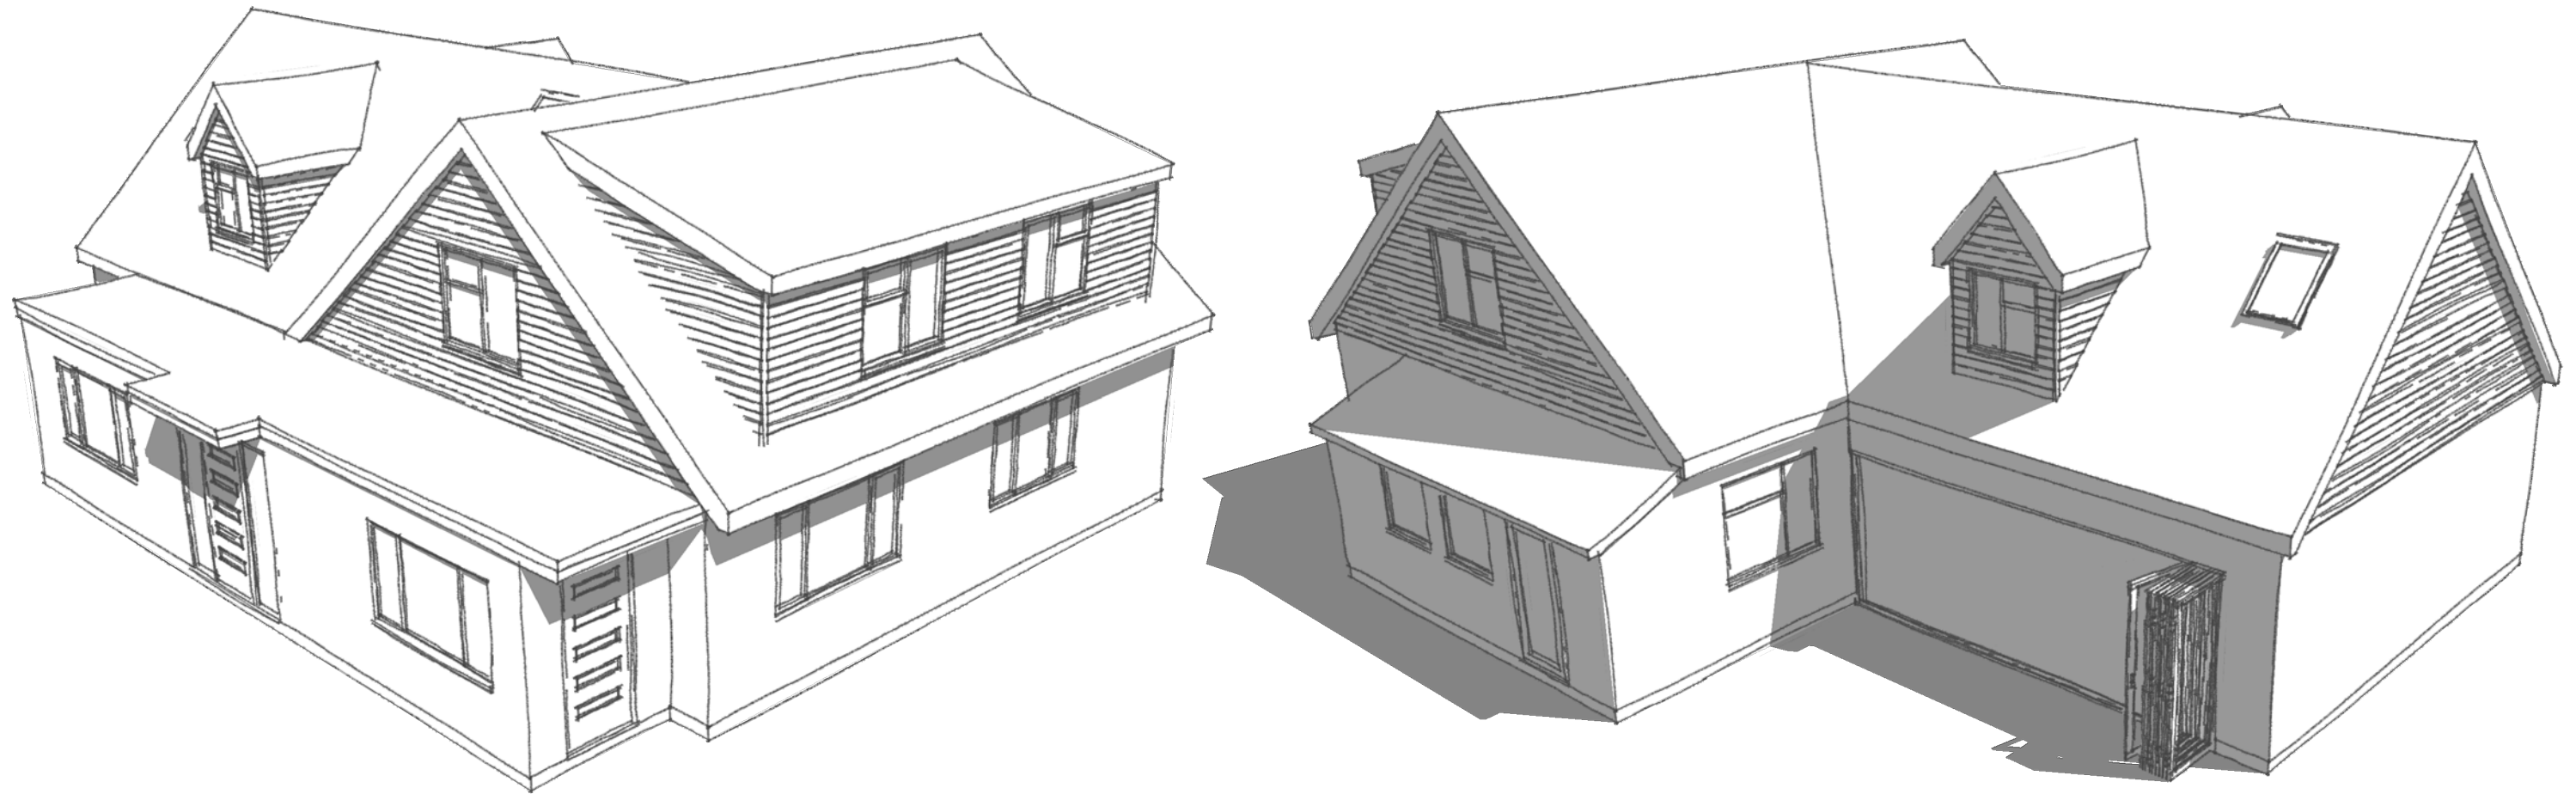

look. design | planning | build
lookdesignandbuild.co.uk
e:office@lookdesignandbuild.co.uk
t:01243 512 278


SCALE
As noted @ A3
DRAWN BY
DE

PROJECT TITLE
Proposed Development
6 Main Drive
Middleton-on-Sea
Bognor Regis, PO22 7TN


STATUS
Planning Application
DATE
June 2019

PROJECT NO.
PA-314-01
DRAWING TITLE
Site & Location Plan


OS License No
100022432

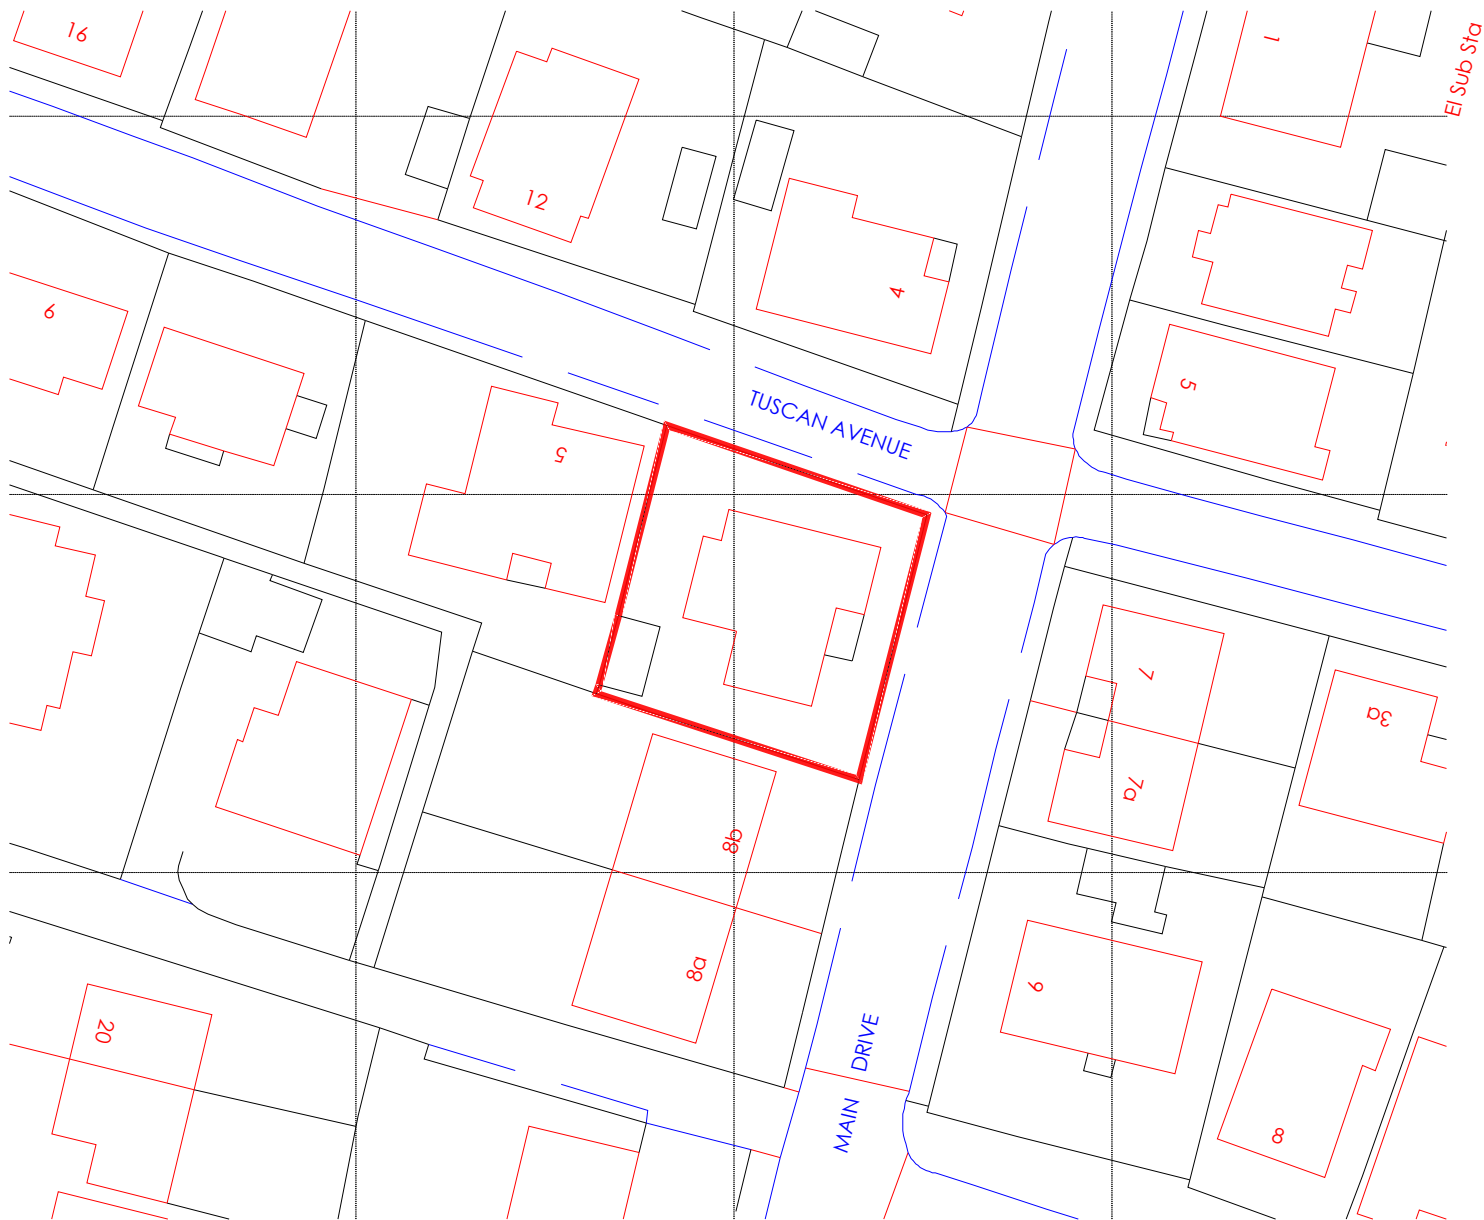


Block Plan - 1:500

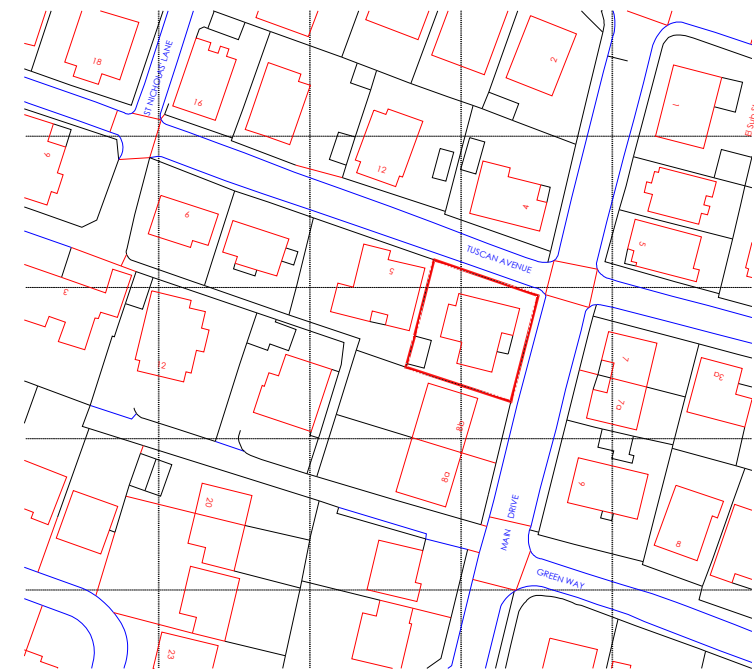


Location Plan - 1:1250

 


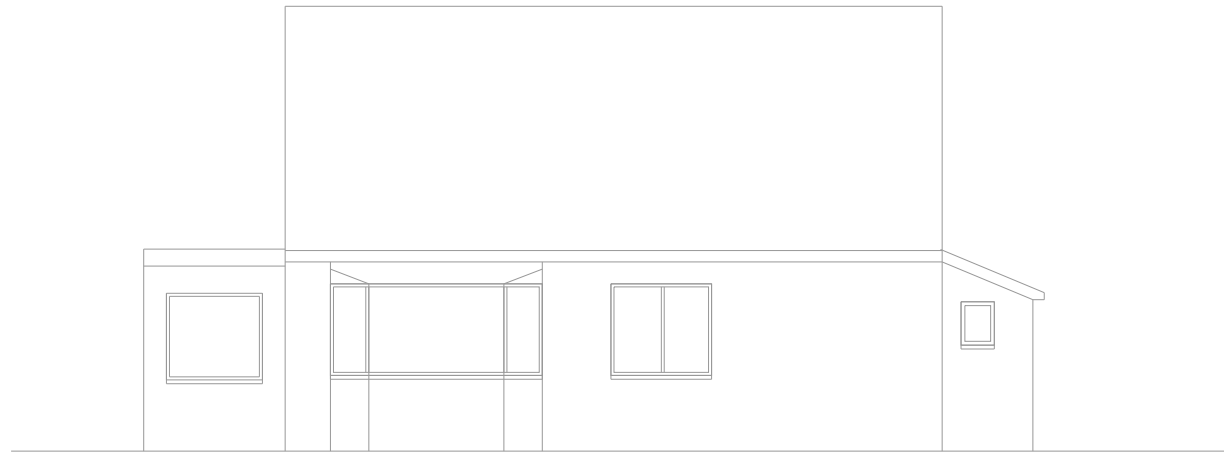

EXISTING NORTHERN ELEVATION 1:100

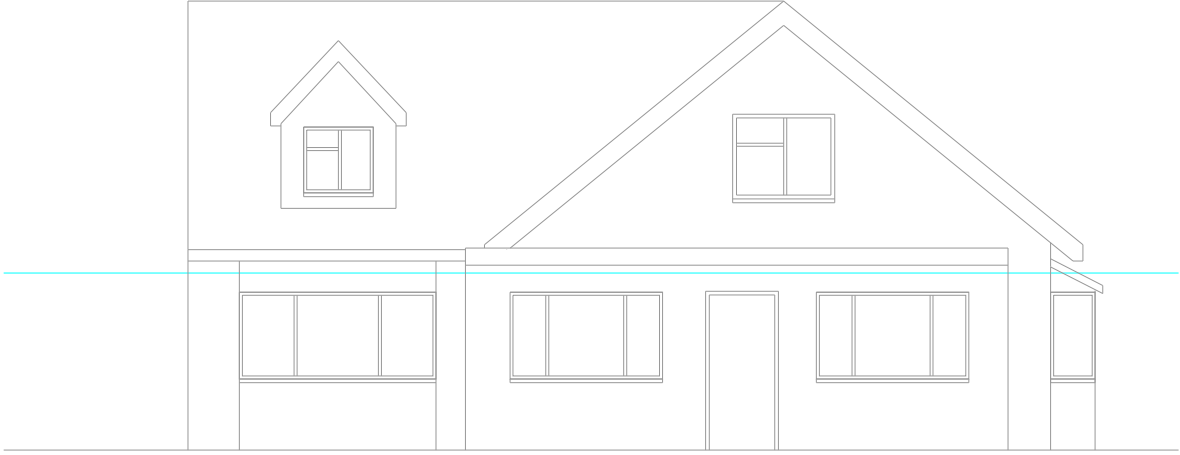

EXISTING EASTERN ELEVATION 1:100

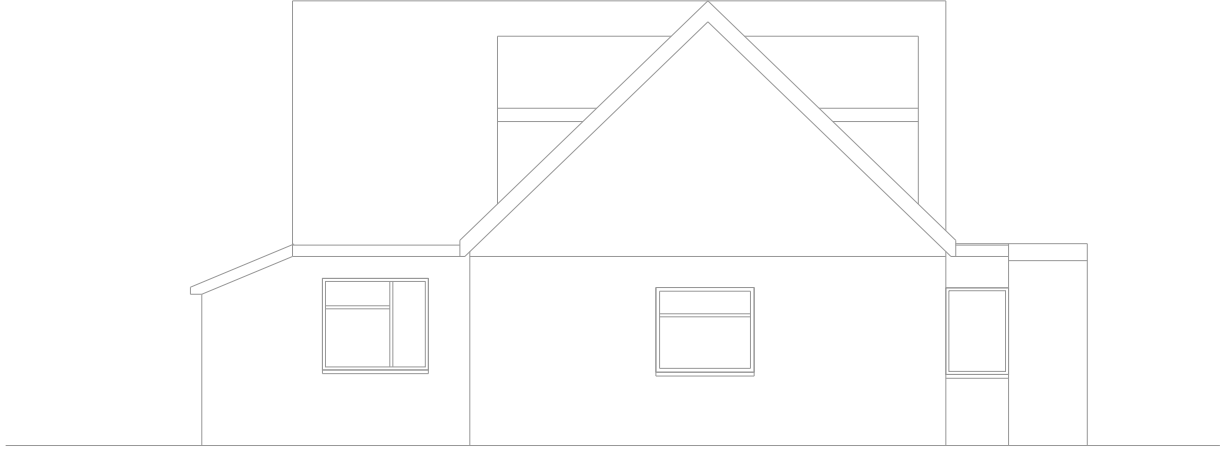

EXISTING SOUTHERN ELEVATION 1:100



EXISTING WESTERN ELEVATION 1:100



PROJECT NO.
PA-314-02

DRAWING TITLE
Existing Elevations


STATUS
Planning Application

DATE
June 2019


PROJECT TITLE
Proposed Development
6 Main Drive
Middleton-on-Sea
Bognor Regis, PO22 7TN

SCALE
1:100 @ A3
DRAWN BY
DE


look. design | planning | build
lookdesignandbuild.co.uk
e:office@lookdesignandbuild.co.uk
t:01243 512 278

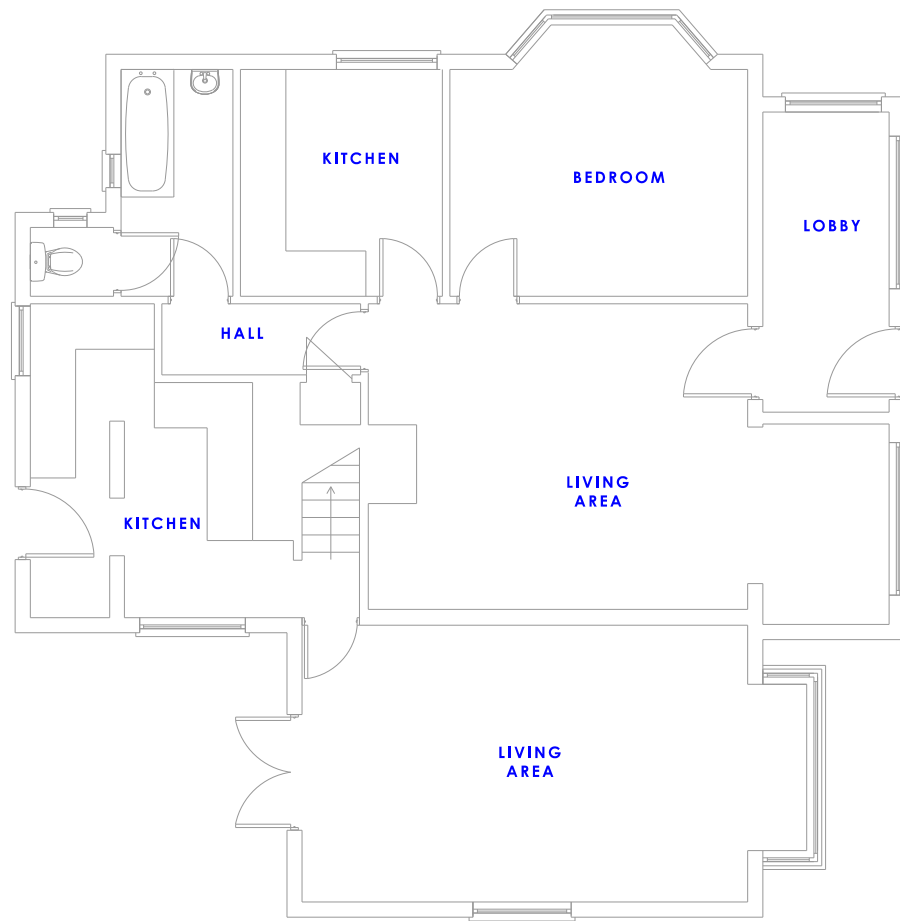


EXISTING GROUND FLOOR PLAN 1:100

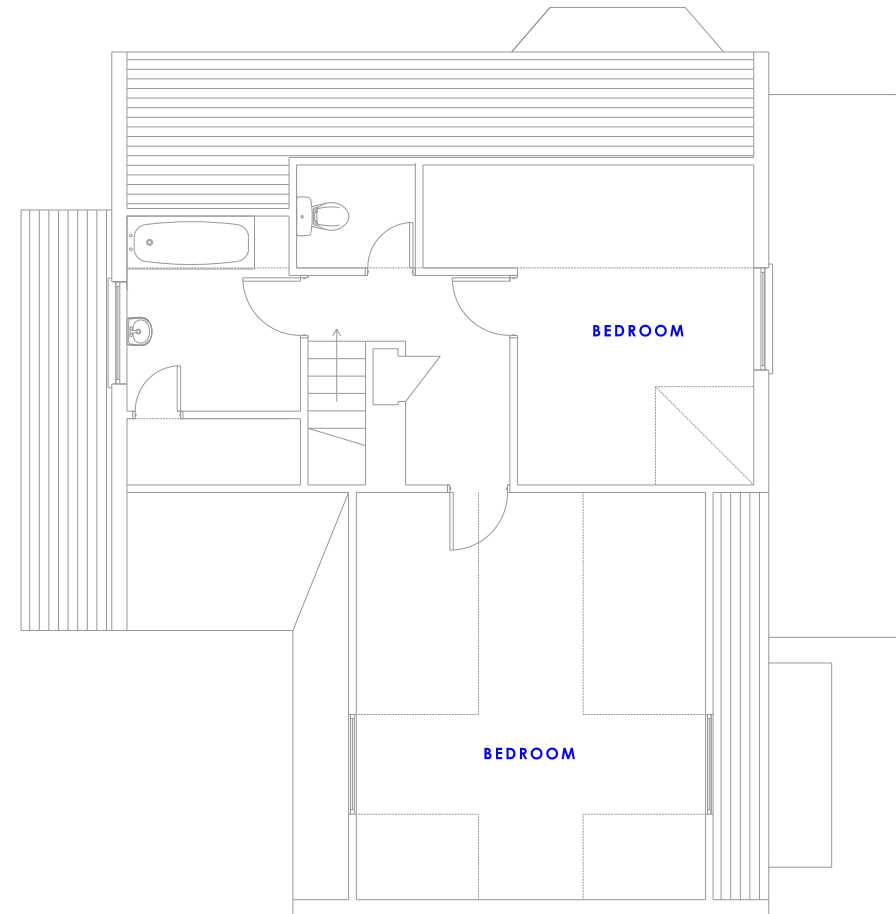

EXISTING FIRST FLOOR PLAN 1:100

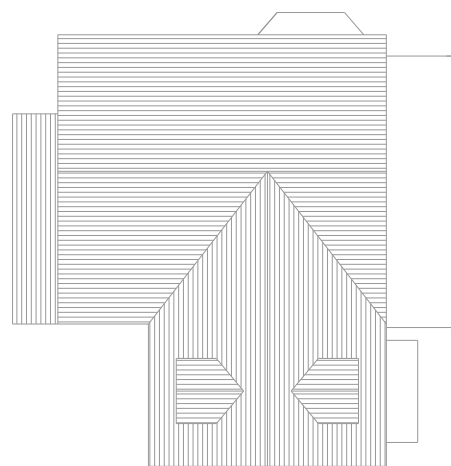

EXISTING ROOF PLAN 1:200

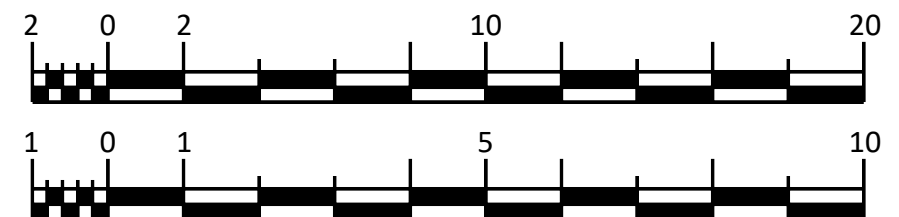


SCALE
1:100/200 @ A3
DRAWN BY
DE

PROJECT TITLE
Proposed Development
6 Main Drive
Middleton-on-Sea
Bognor Regis, PO22 7TN


STATUS
Planning Application
DATE
June 2019

PROJECT NO.
PA-314-03
DRAWING TITLE
Existing Plans



look. design | planning | build
lookdesignandbuild.co.uk
e:office@lookdesignandbuild.co.uk
t:01243 512 278

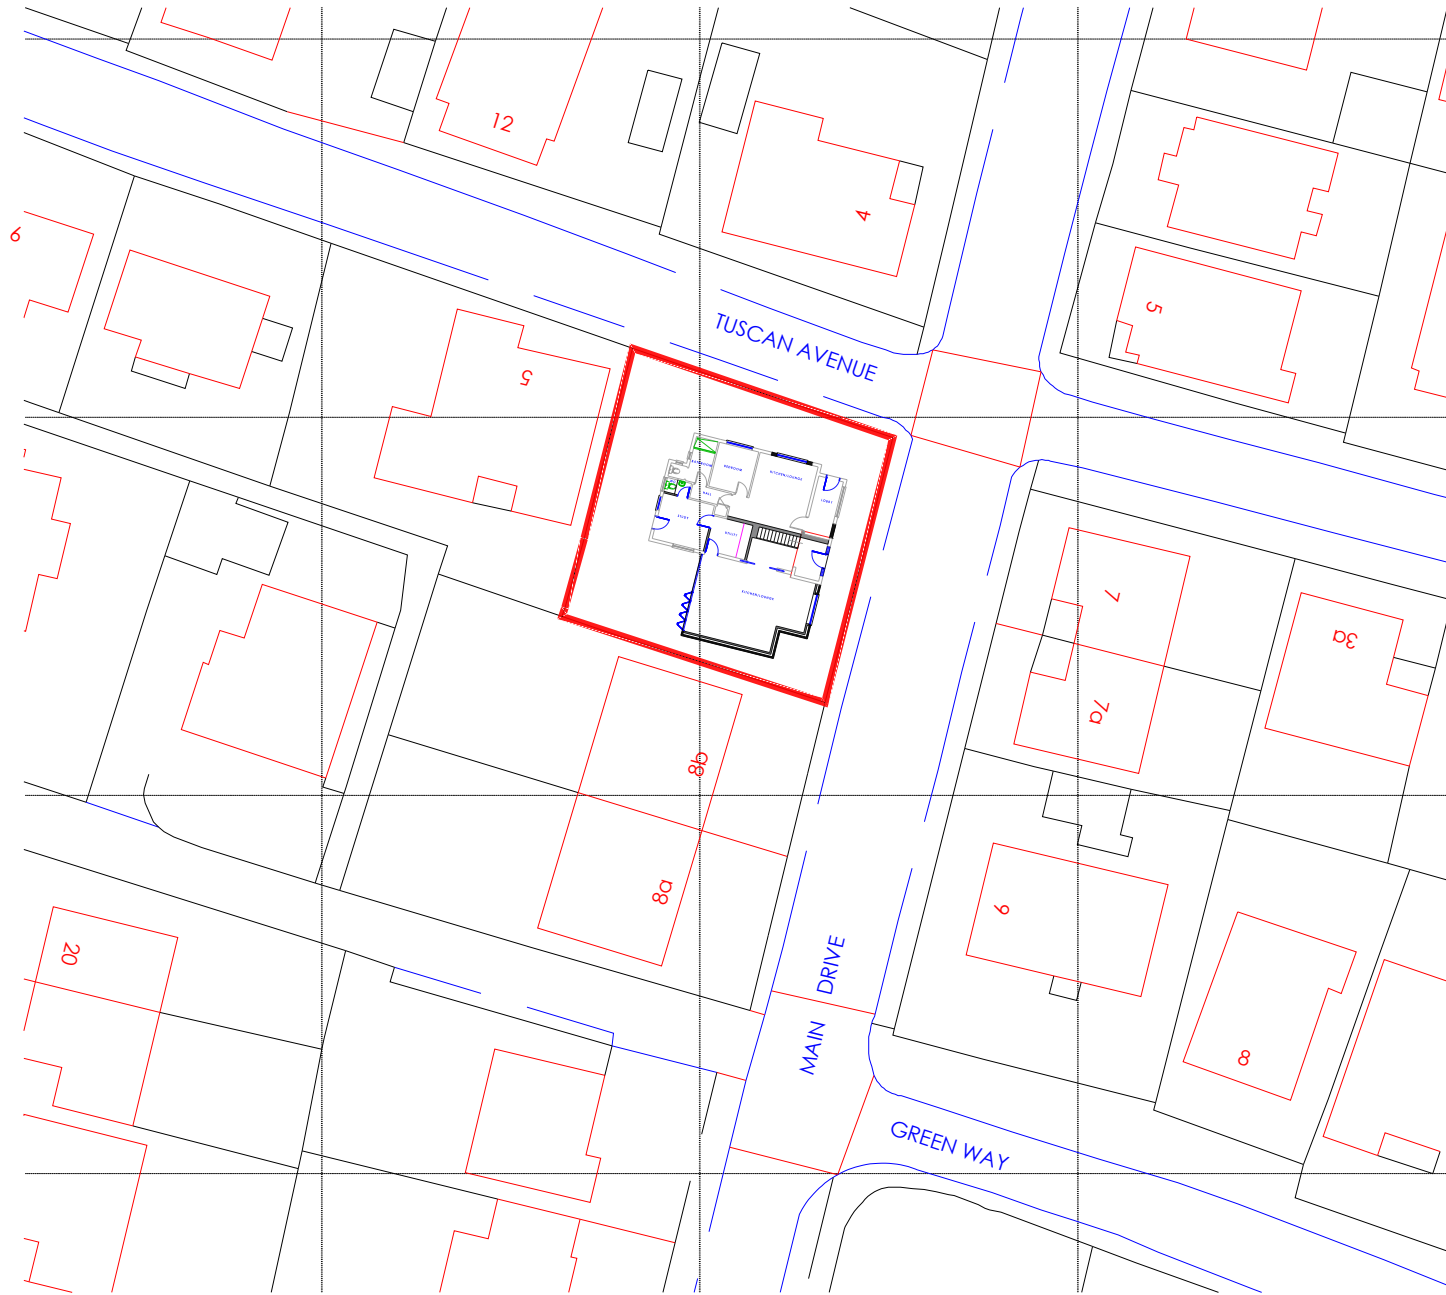

Block Plan - 1:500

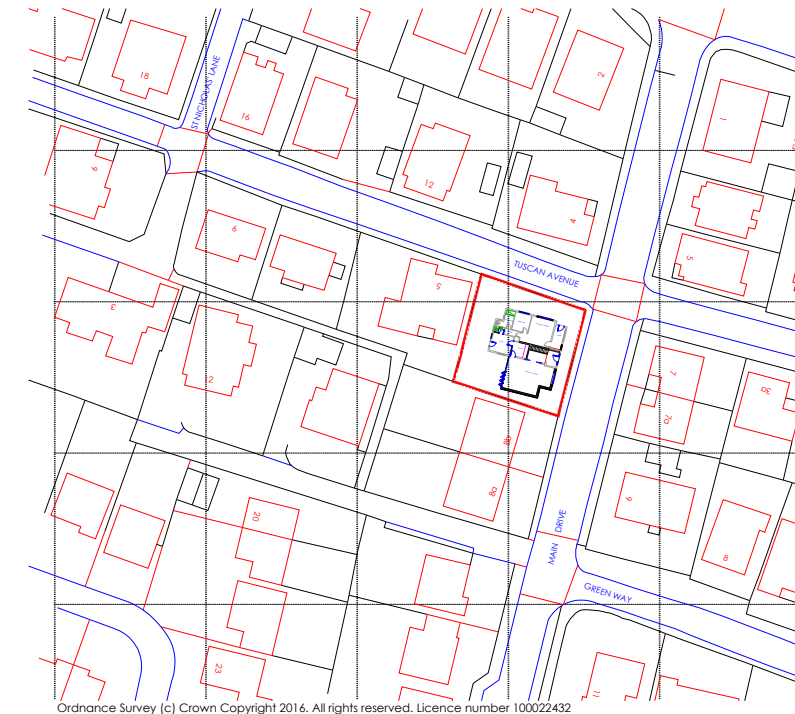

Location Plan - 1:1250

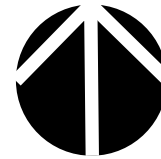 

look. design | planning | build
lookdesignandbuild.co.uk
e:office@lookdesignandbuild.co.uk
t:01243 512 278


SCALE
As noted @ A3
DRAWN BY
DE

PROJECT TITLE
Proposed Development
6 Main Drive
Middleton-on-Sea
Bognor Regis, PO22 7TN

STATUS
Planning Application
DATE
June 2019

PROJECT NO.
PA-314-04
DRAWING TITLE
Proposed Site &
Location Plan

OS Licence No
100022432

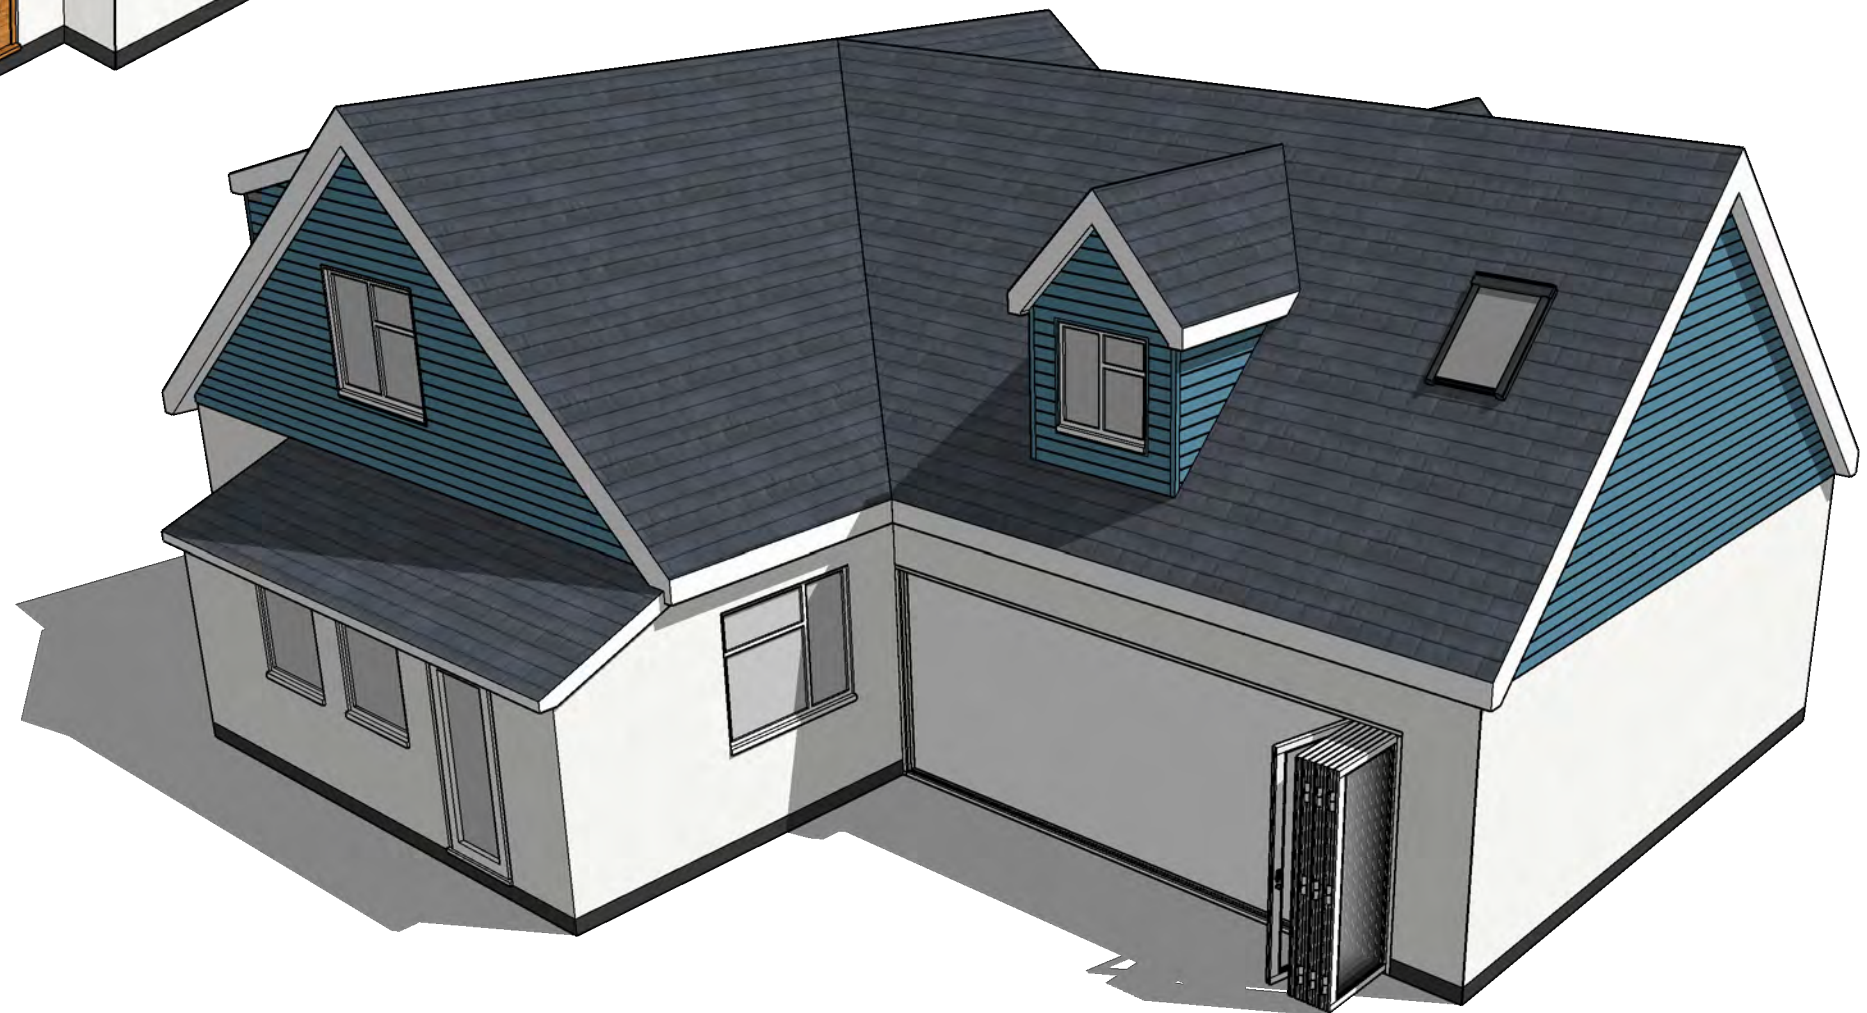

PROJECT NO.
PA-214-05
DRAWING TITLE
Proposed Visuals

STATUS
Planning Application
DATE
June 2019

PROJECT TITLE
Proposed Development
6 Main Drive
Middleton-on-Sea
Bognor Regis, PO22 7TN

SCALE
1:100 @ A3
DRAWN BY
DE


look. design | planning | build
lookdesignandbuild.co.uk
e:office@lookdesignandbuild.co.uk
t:01243 512 278



Front Elevation - Facing East




Side Elevation - Facing North

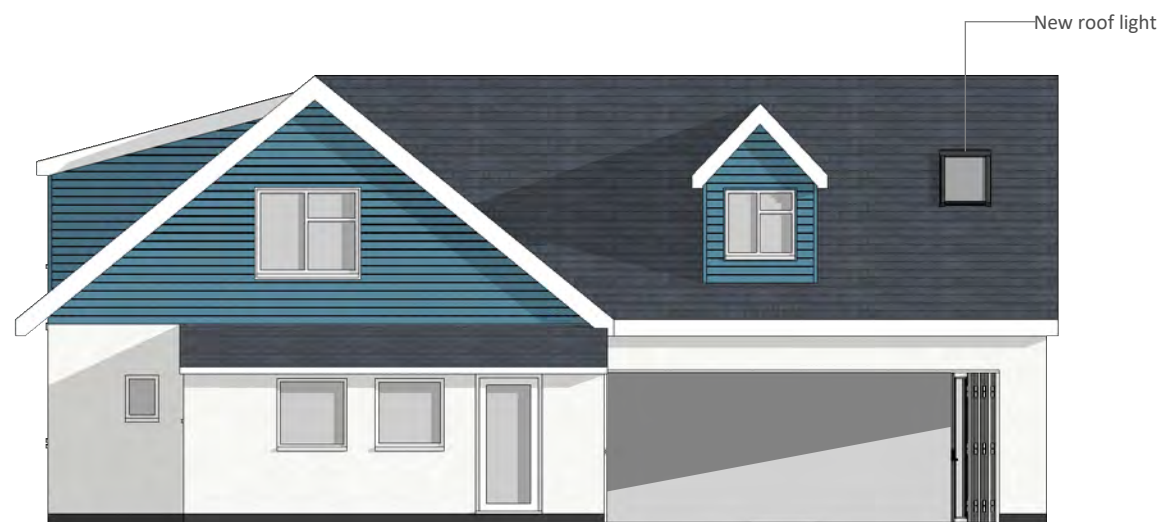


Rear Elevation - Facing West



Side Elevation - Facing South



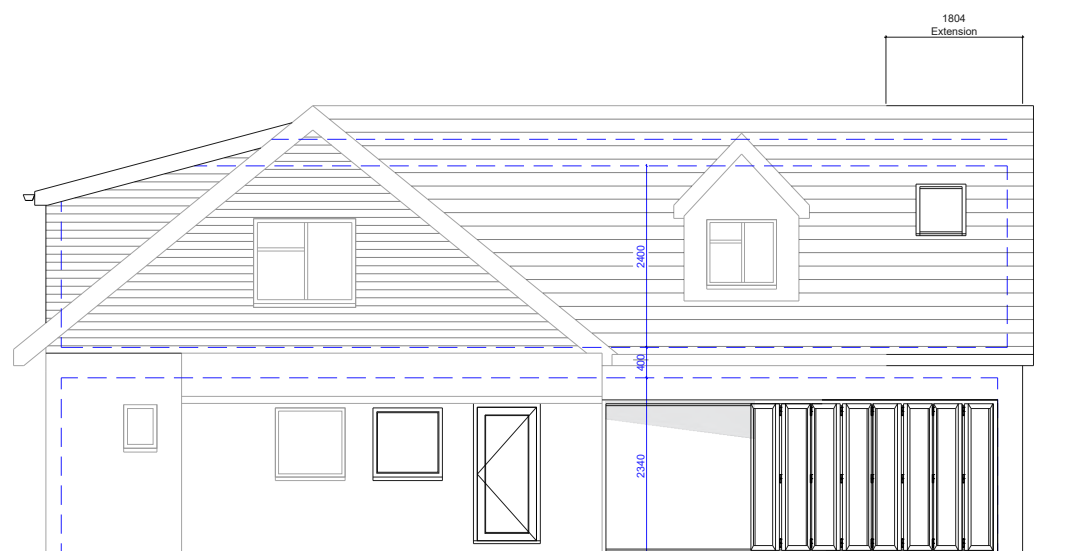


PROPOSED WESTERN [REAR] ELEVATION 1:100

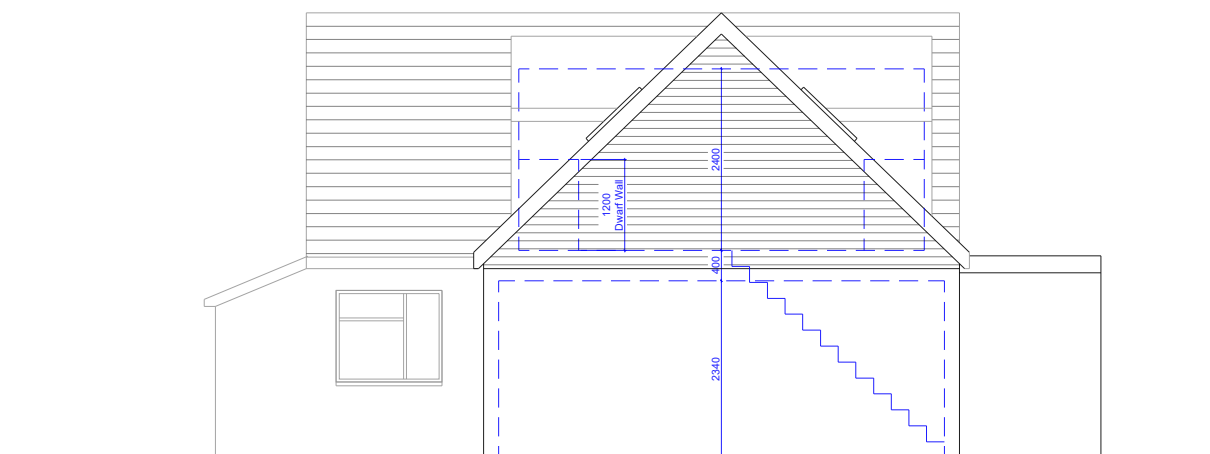


PROPOSED SOUTHERN ELEVATION 1:100



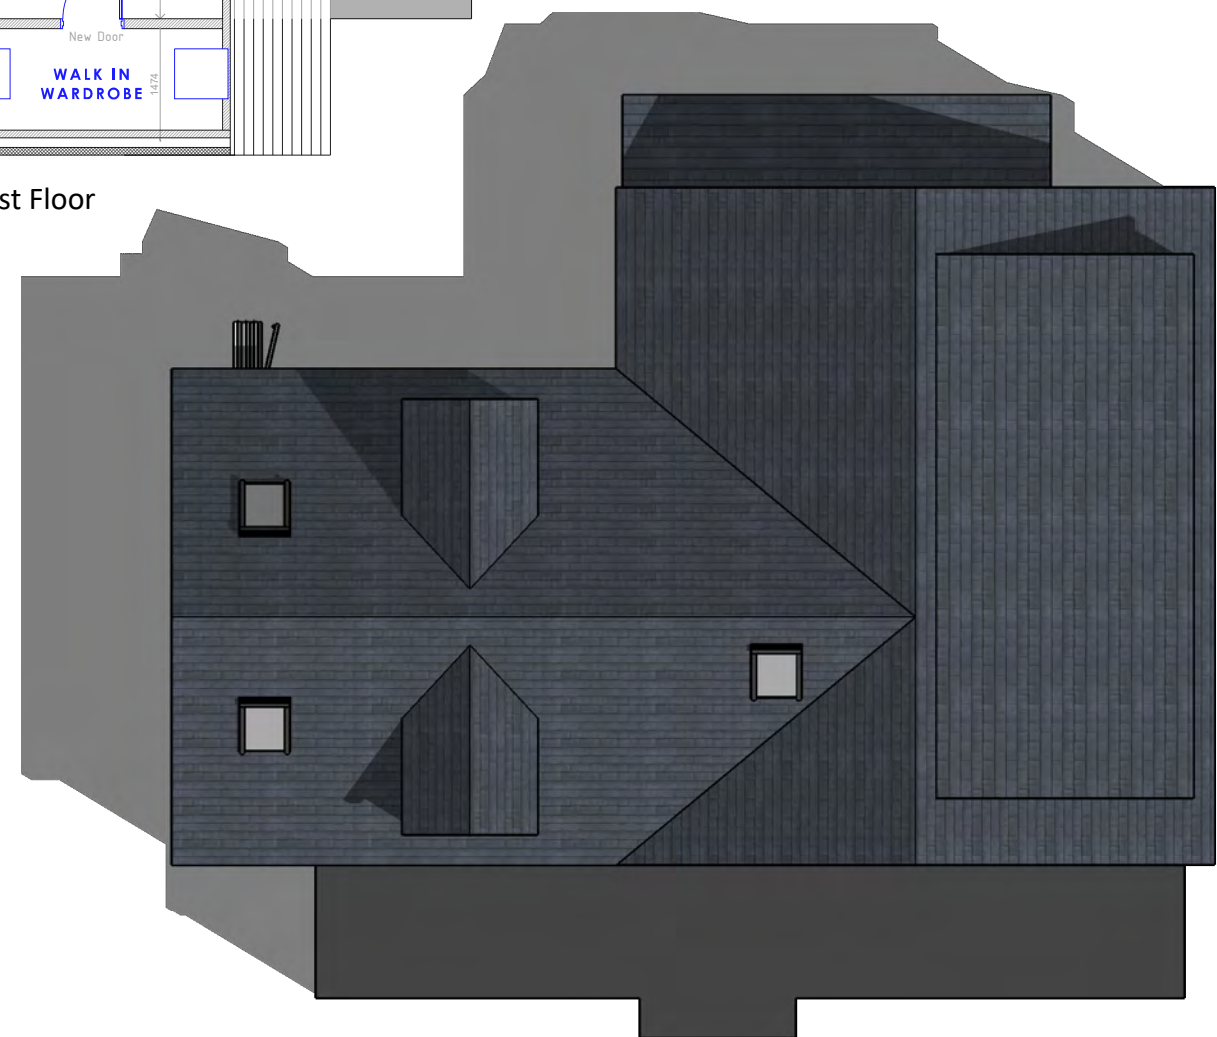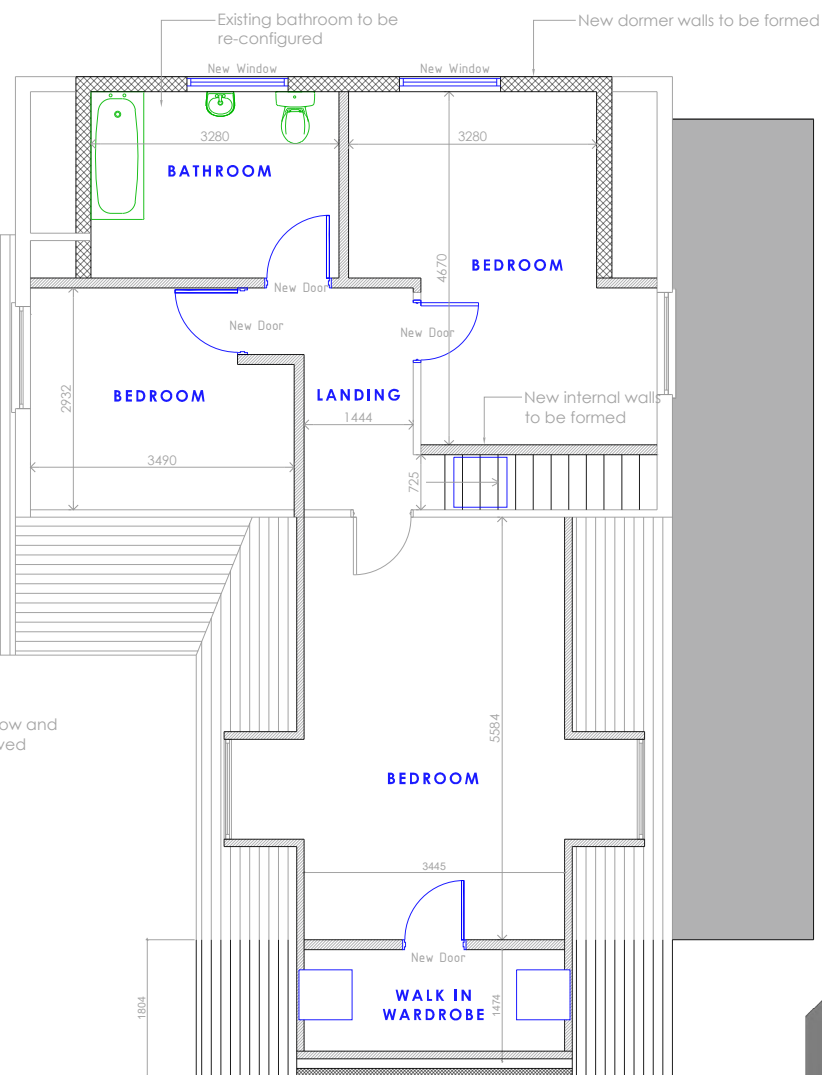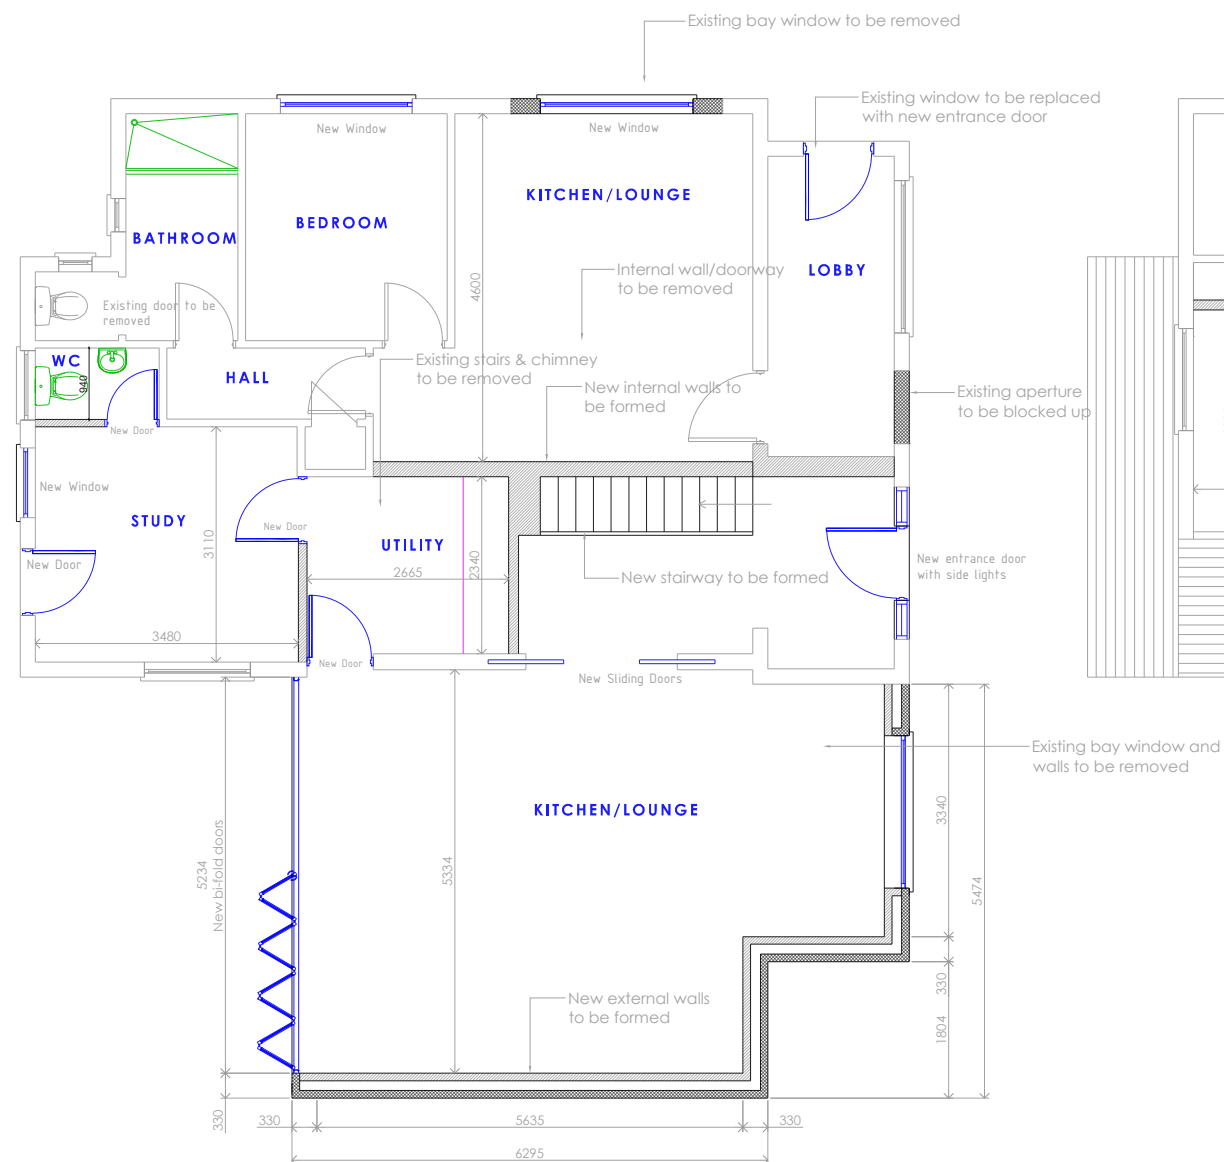



PROPOSED GROUND & EXTERNAL LAYOUT

 

PROJECT NO. PA-314-08	STATUS Planning Application	PROJECT TITLE Proposed Development 6 Main Drive Middleton-on-Sea Bognor Regis, PO22 7TN	SCALE 1:100 @ A3	look. design planning build lookdesignandbuild.co.uk e:office@lookdesignandbuild.co.uk t:01243 512 278
DRAWING TITLE Topographic Survey	DATE June 2019	DRAWN BY DE		