




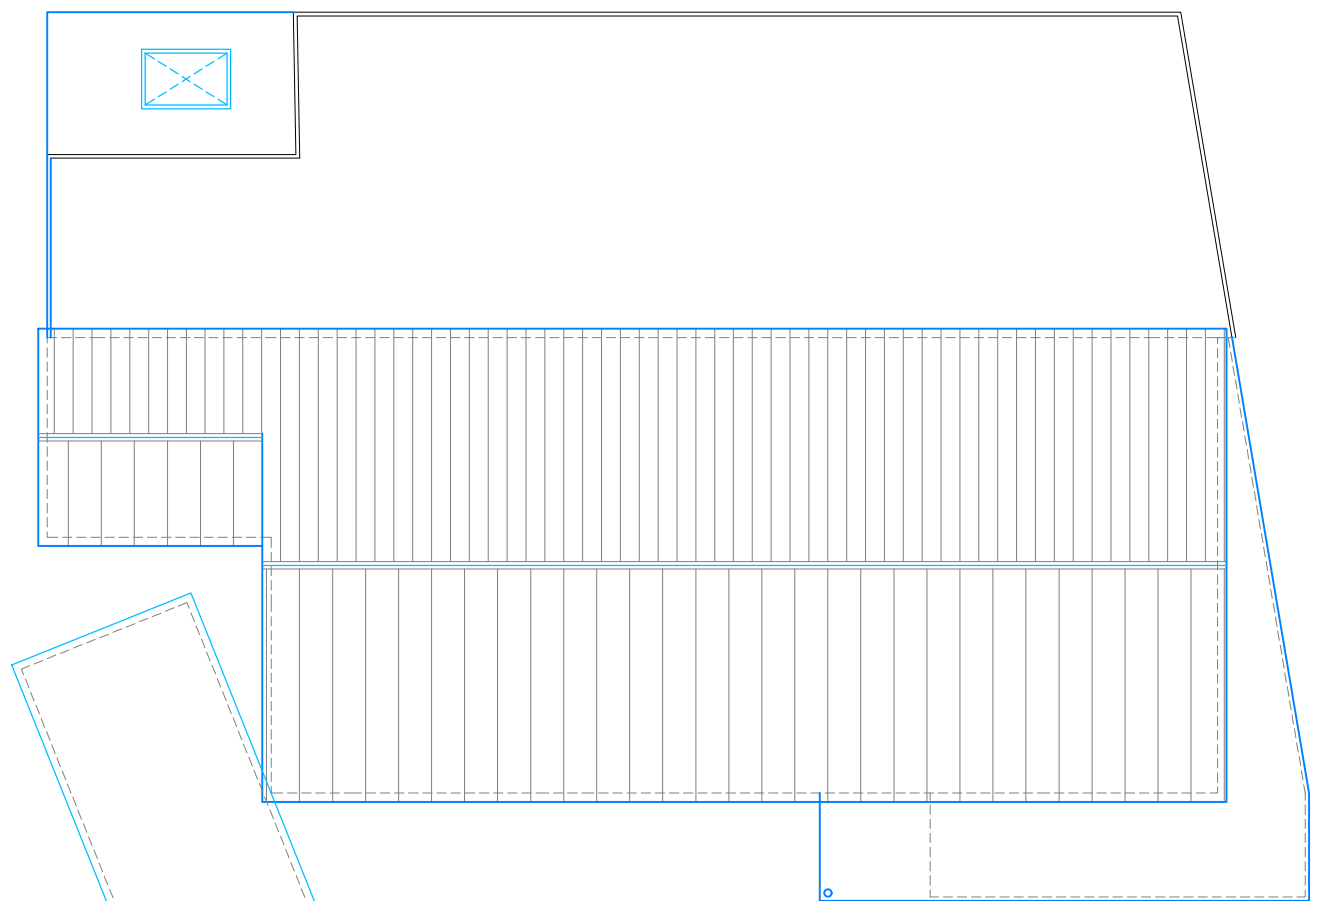

PROPOSED ROOF - 1:100

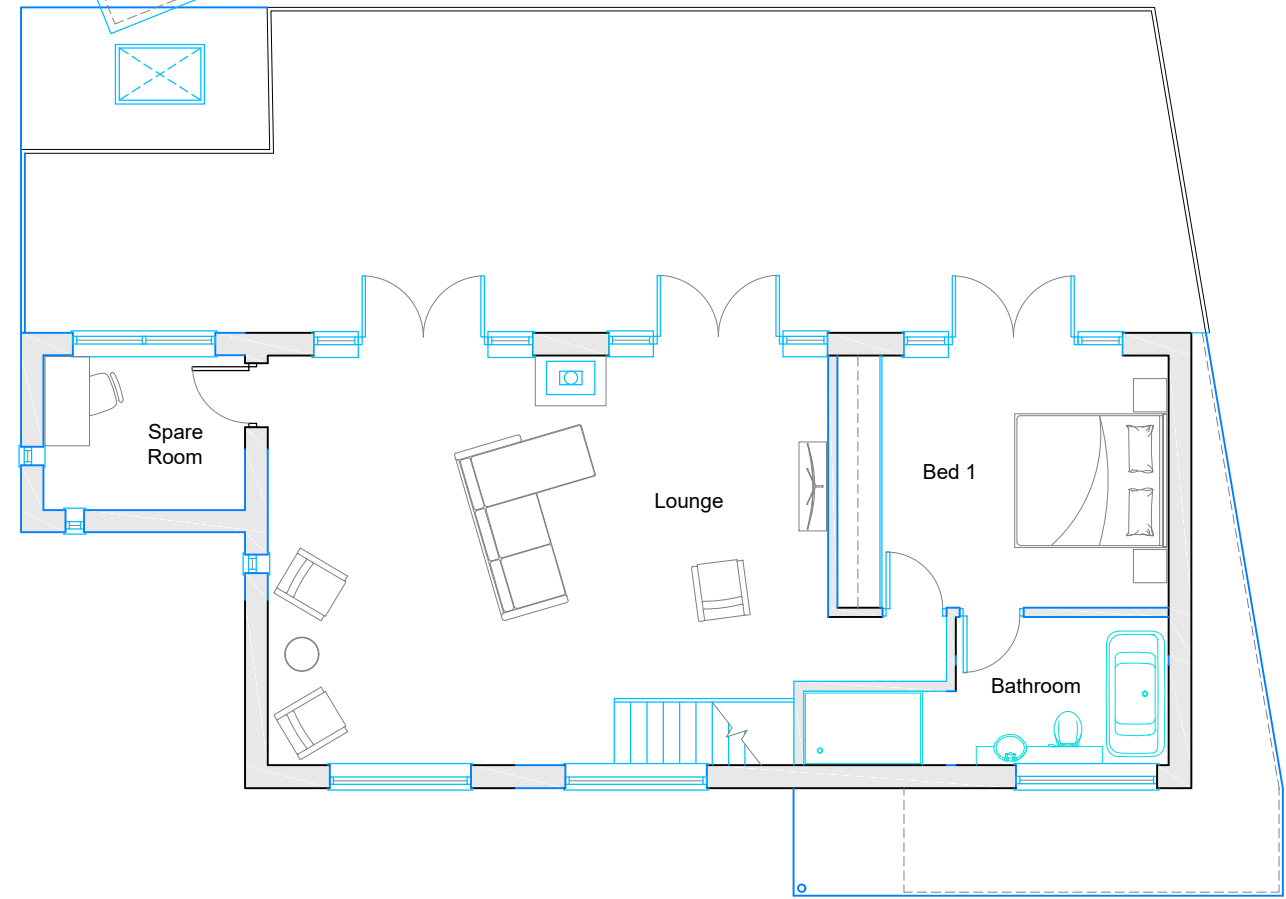

PROPOSED FIRST - 1:100

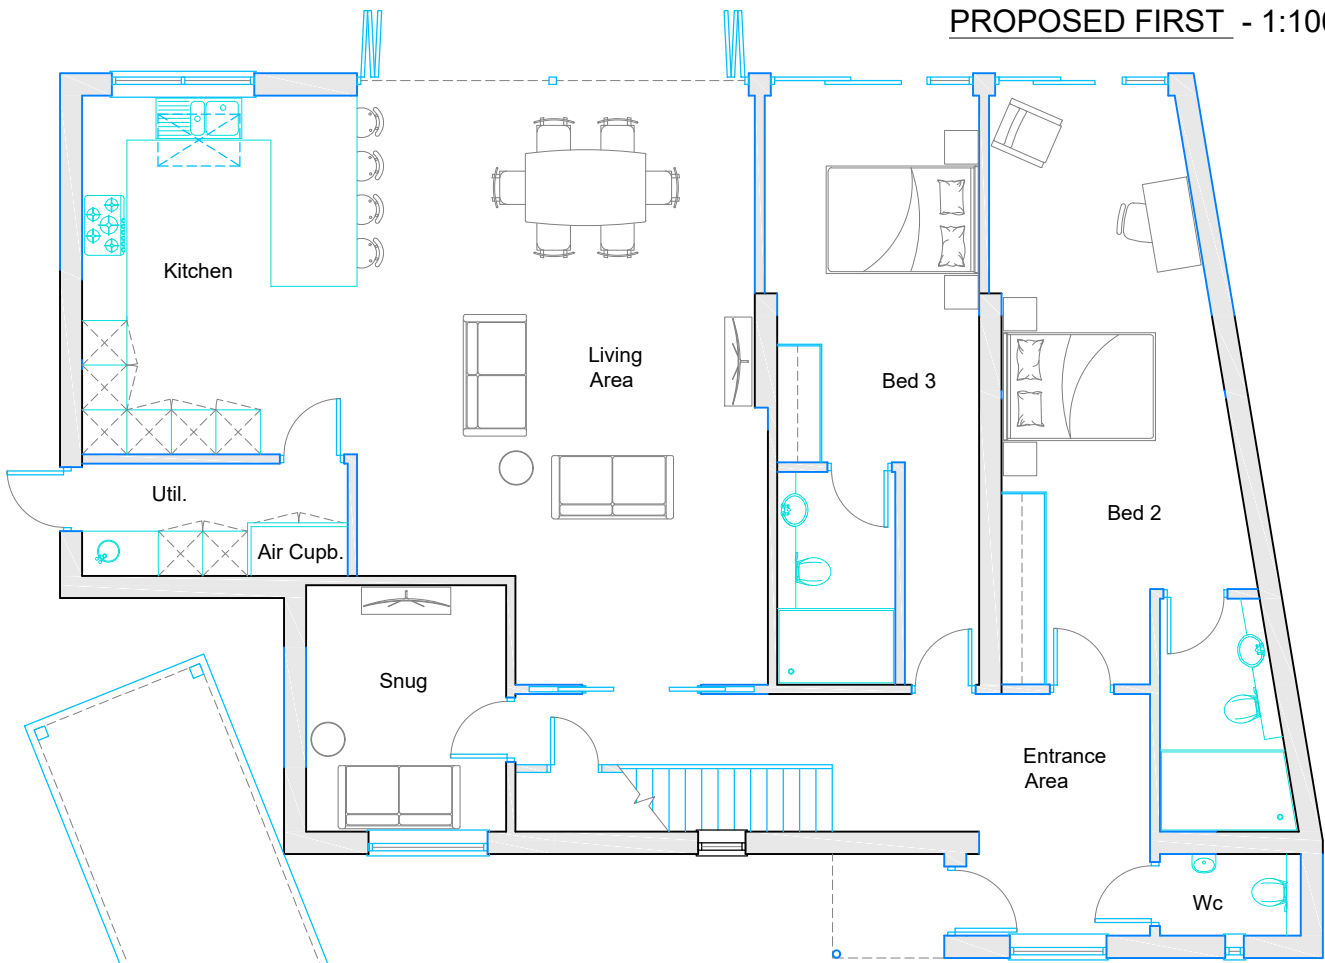

PROPOSED GROUND - 1:100




FRONT ELEVATION - 1:100




SIDE ELEVATION - 1:100




REAR ELEVATION - 1:100

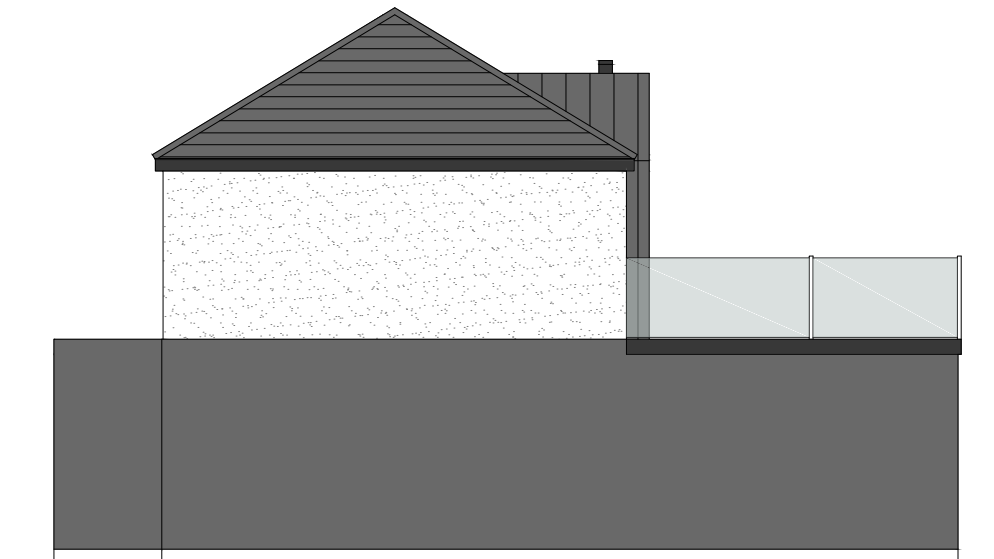

SIDE ELEVATION - 1:100

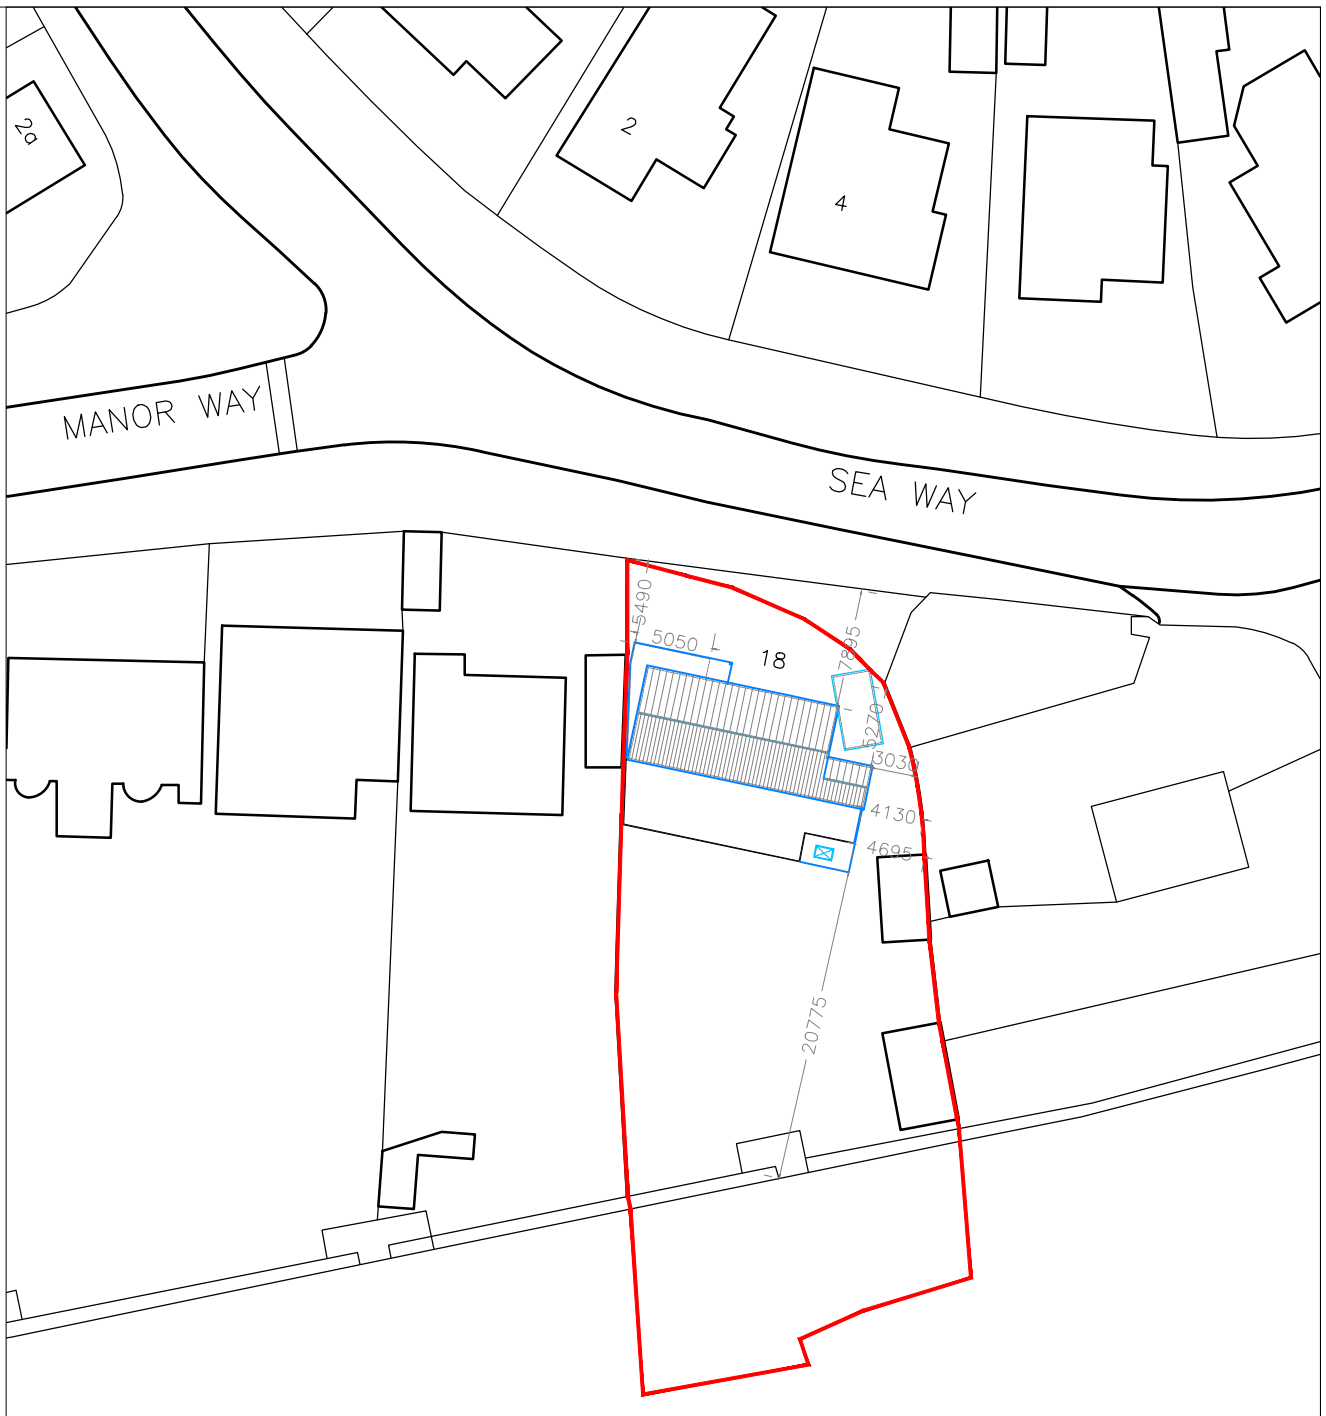

0m 10m 20m 30m 40m 50m
K.A.D. Licensed O.S. No. 100047482

 

LOCATION PLAN - 1:500

MATERIAL SCHEDULE -

Cedar Cladding -



Slim anthracite grey aluminum windows -



White polymer render -



Rev	Revision	By	Date
K NIGHT A DRCHITECTURAL D ESIGN			
K.A.D. Ltd First Floor Unit 7 The Quarterdeck Port Solent PO36 4TP T: 01489 660194 E: admin@k-a-d.co.uk W: www.k-a-d.co.uk			
Client MR & MRS EDGAR			
Project 18 MANOR WAY, ELMER, BOGNOR REGIS, PO22 6LA			
Drawing PROPOSED PLANS			
Scale 1:100@A3	Date OCT 2020		
Project no. KAD	Sequential 01	Blkg/Floor A	Detail PRO
		Rev C	