

12

11

10

9

8

7

6

5

4

3

2

1

H

G

F

E

D

C

B

A

H

G

F


E

D

C

B

A

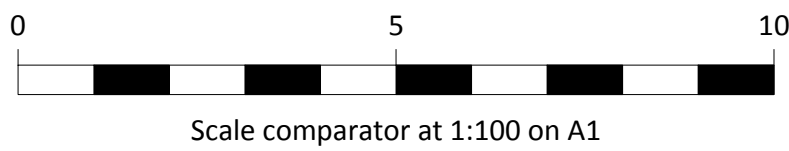


EXISTING NORTH ELEVATION

EXISTING EAST ELEVATION

EXISTING SOUTH ELEVATION

EXISTING WEST ELEVATION

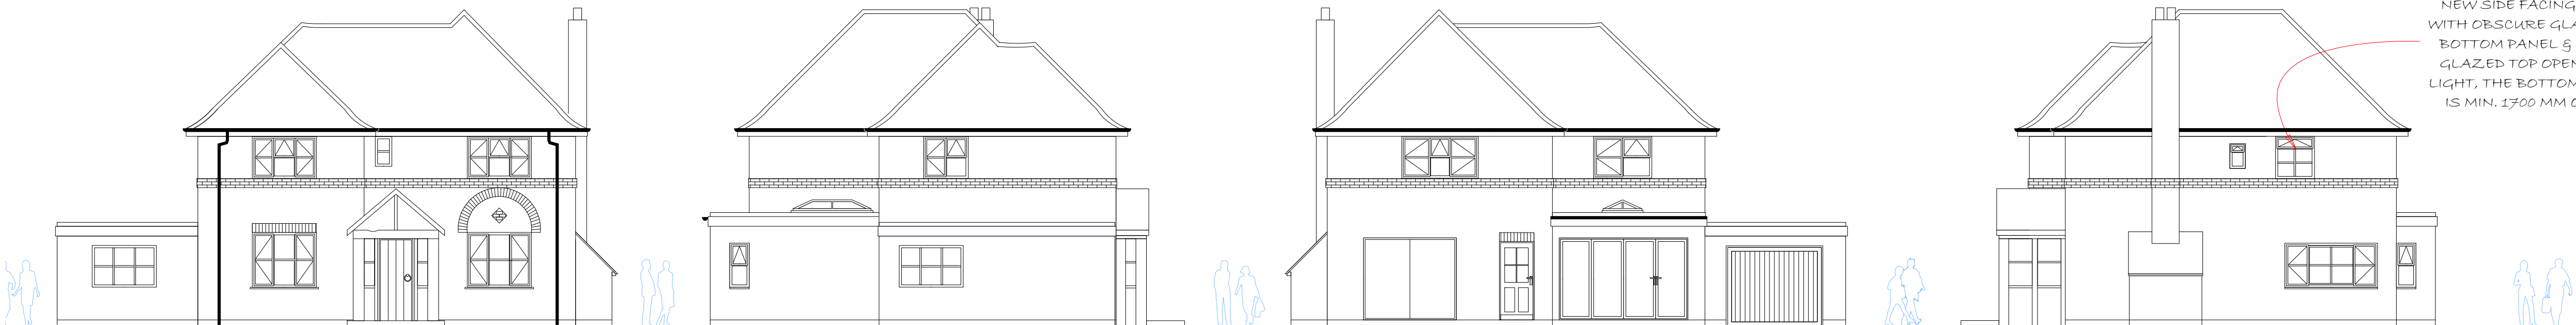


PROPOSED NORTH ELEVATION

PROPOSED EAST ELEVATION


PROPOSED SOUTH ELEVATION

PROPOSED WEST ELEVATION

NEW SIDE FACING
WITH OBSCURE GLA
BOTTOM PANEL & C
GLAZED TOP OPEN
LIGHT, THE BOTTOM
IS MIN. 1700 MM C

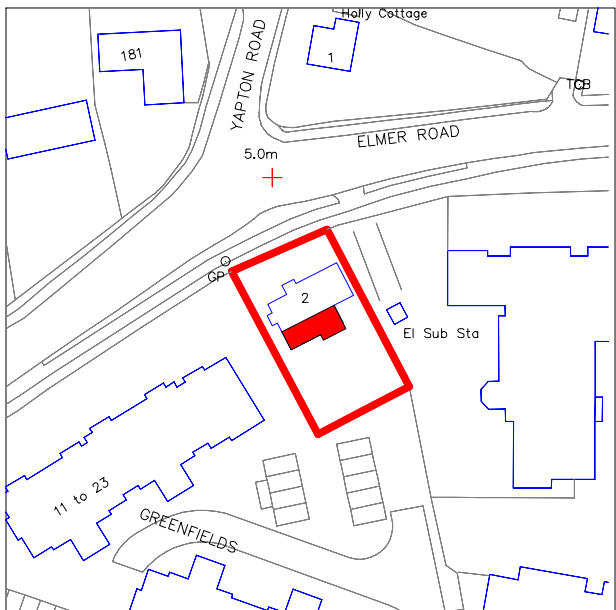

LOCATION PLAN 1:1250

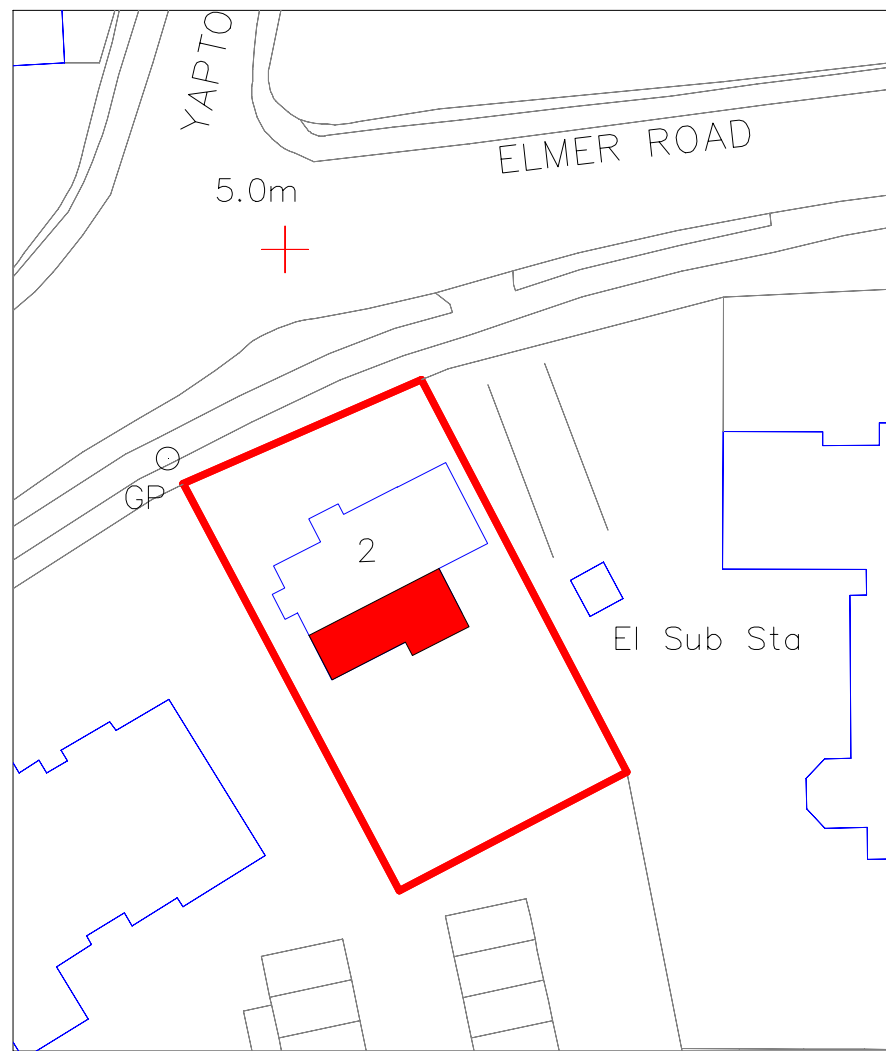

SITE PLAN 1:500
(proposed extension in red hatching)

COPYRIGHT NOTICE
This document and the drawings upon it are copyright and may not be copied, photographed, altered or traced without the express written permission of the copyright owner, HOME PLAN-IT, 6 Market Close, Barnham, West Sussex PO22 0LH.

SCALE FROM THESE DRAWINGS FOR PLANNING PURPOSES ONLY; ALL MEASUREMENTS TO BE CHECKED ON SITE FOR CONSTRUCTION PURPOSES

PROJECT	Ground & first floor rear extensions
SHEET TITLE	Existing and proposed elevations, location & site maps

HOME PLAN-IT Ltd 6, Market Close, Barnham, West Sussex PO22 0LH Tel: 01243 552762 Fax: 01243 554674 e-mail: mail@homeplanit.co.uk Web: http://www.homeplanit.co.uk			
CLIENT	SITE ADDRESS		
A J Baxter Esq. 2, Elmer Road Middleton on Sea Bognor Regis PO22 6EL	2, Elmer Road Middleton on Sea Bognor Regis PO22 6EL		
SIZE A1	EDITION 1	SHEET 1	REV