


PLAN DISTRICT COUNCIL, BARNHAM

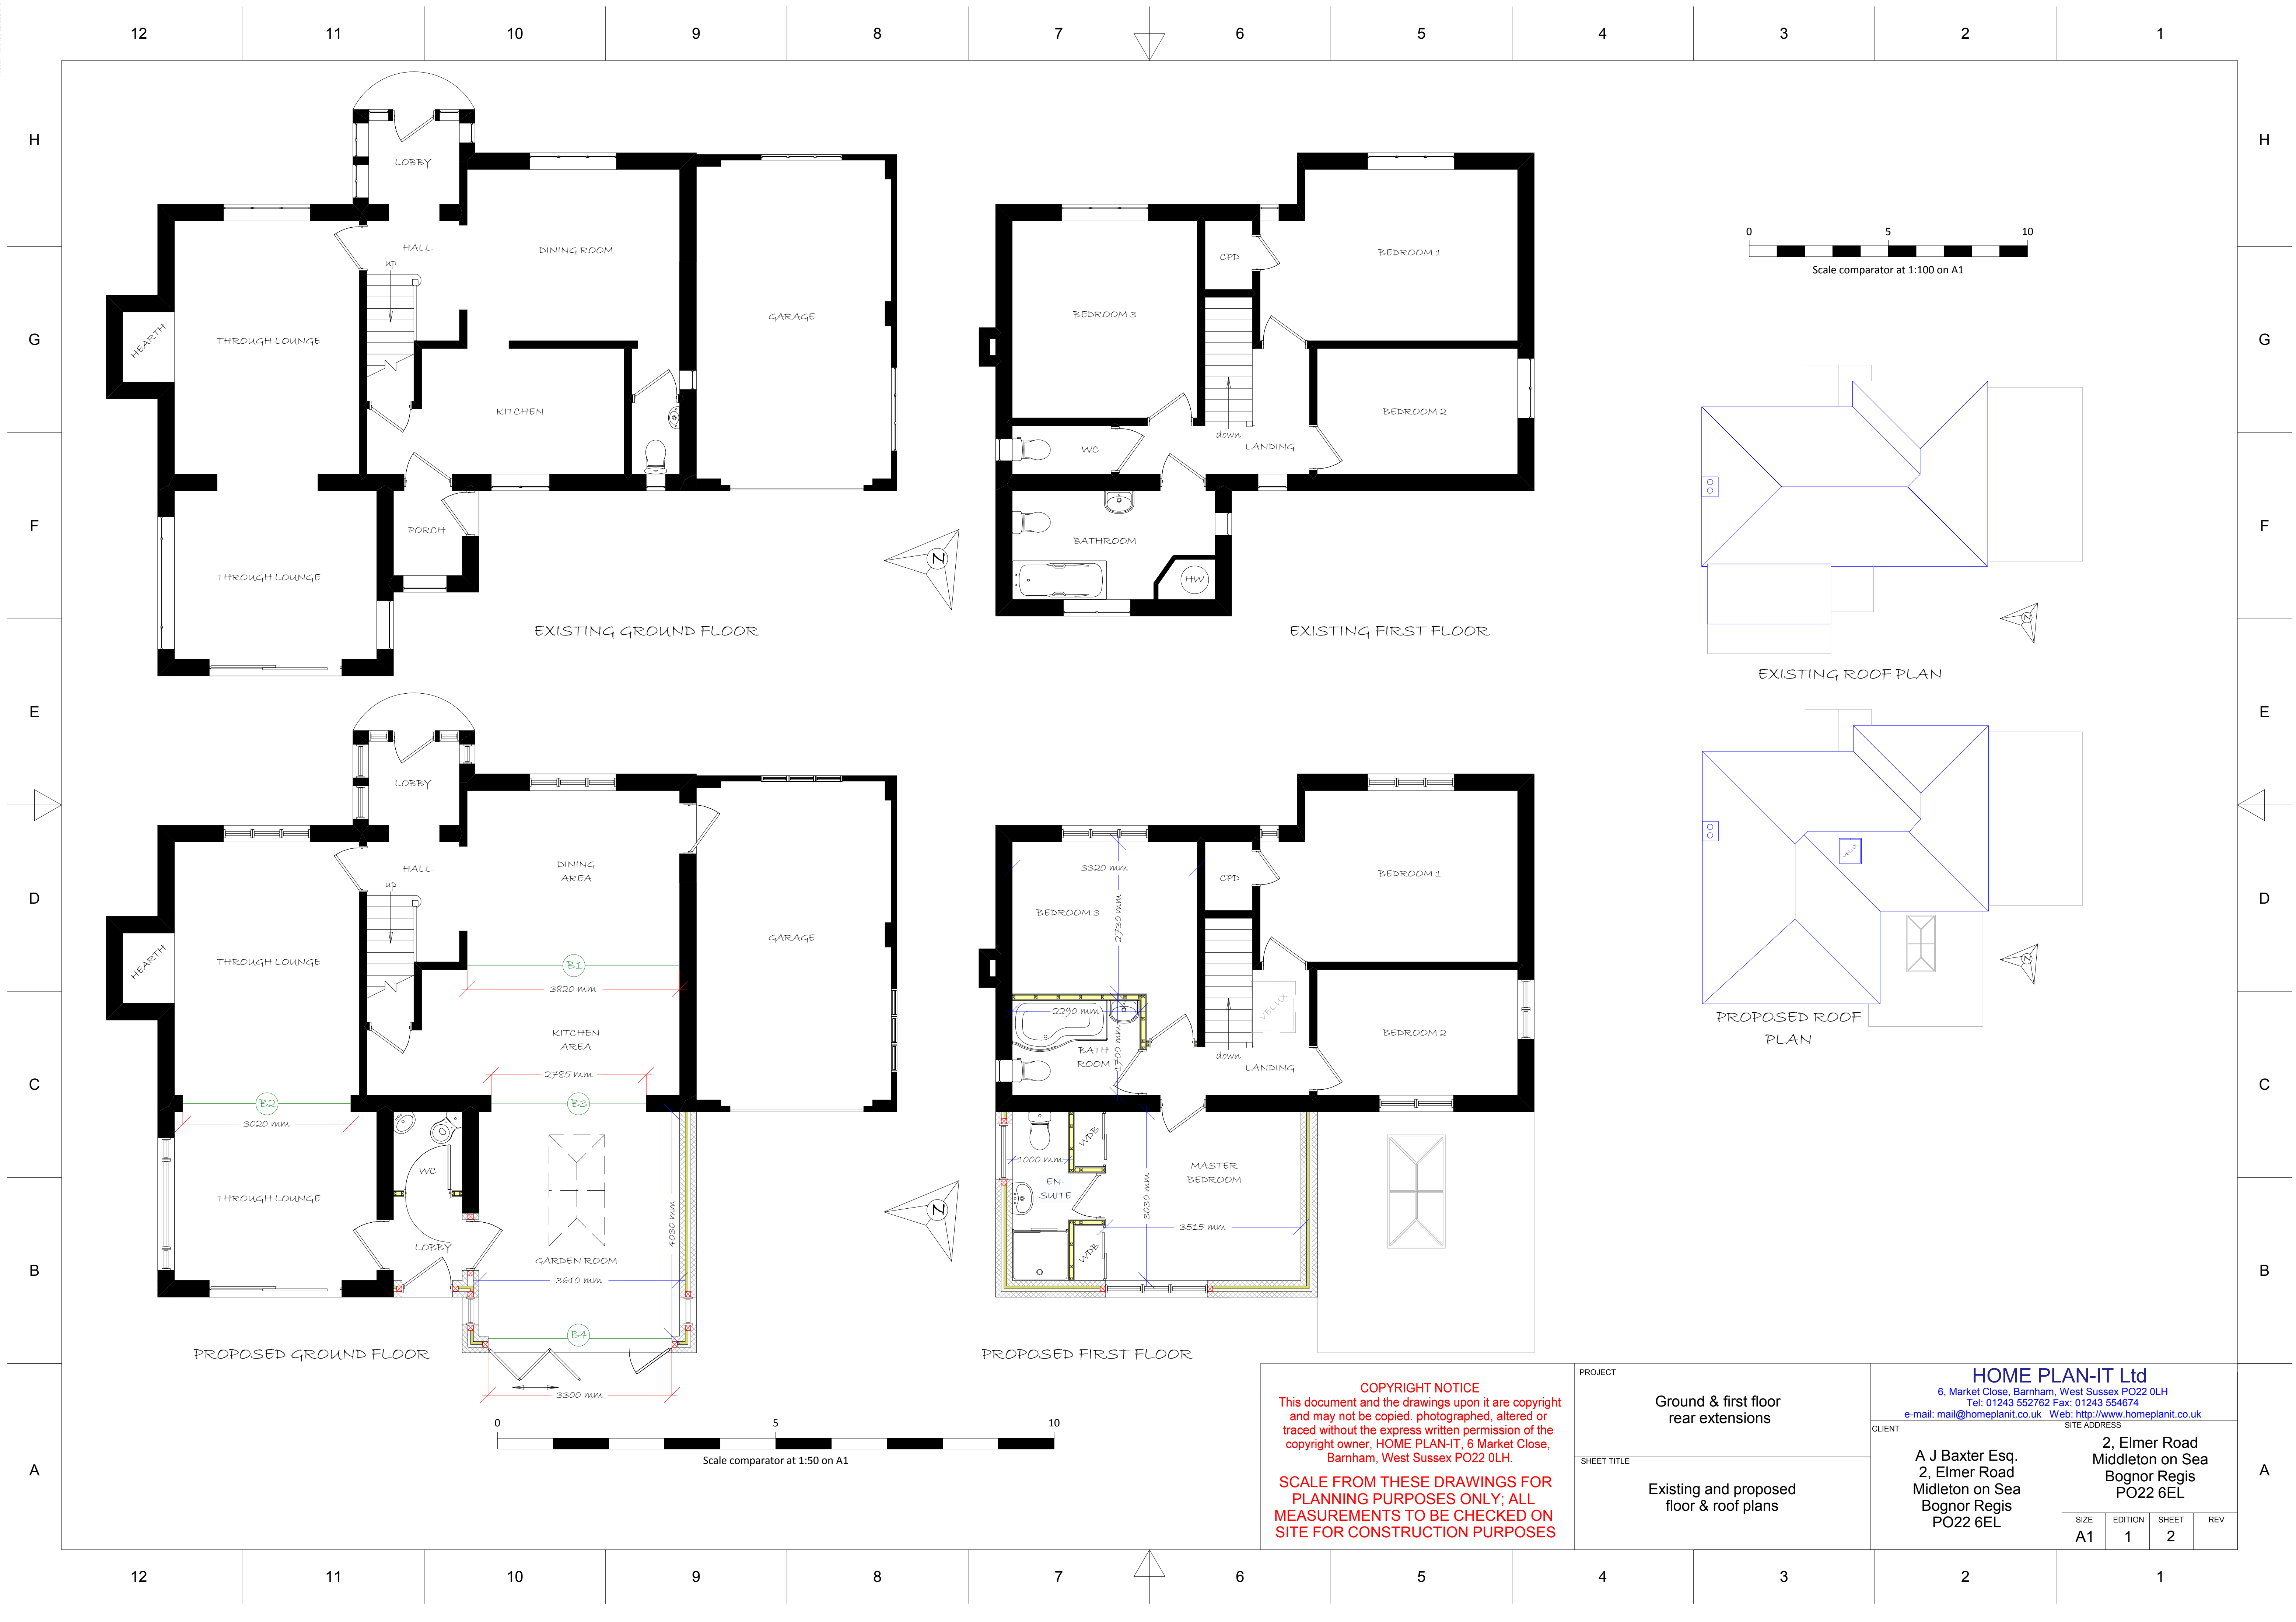

COPYRIGHT NOTICE
This document and the drawings upon it are copyright and may not be copied, photographed, altered or traced without the express written permission of the copyright owner, HOME PLAN-IT, 6 Market Close, Barnham, West Sussex PO22 0LH.

SCALE FROM THESE DRAWINGS FOR PLANNING PURPOSES ONLY; ALL MEASUREMENTS TO BE CHECKED ON SITE FOR CONSTRUCTION PURPOSES

PROJECT		HOME PLAN-IT Ltd 6, Market Close, Barnham, West Sussex PO22 0LH Tel: 01243 552762 Fax: 01243 554674 e-mail: mail@homeplanit.co.uk Web: http://www.homeplanit.co.uk			
SHEET TITLE		CLIENT		SITE ADDRESS	
Ground & first floor rear extensions		A J Baxter Esq. 2, Elmer Road Middleton on Sea Bognor Regis PO22 6EL		2, Elmer Road Middleton on Sea Bognor Regis PO22 6EL	
Existing and proposed floor & roof plans		SIZE	EDITION	SHEET	REV
		A1	1	2	